


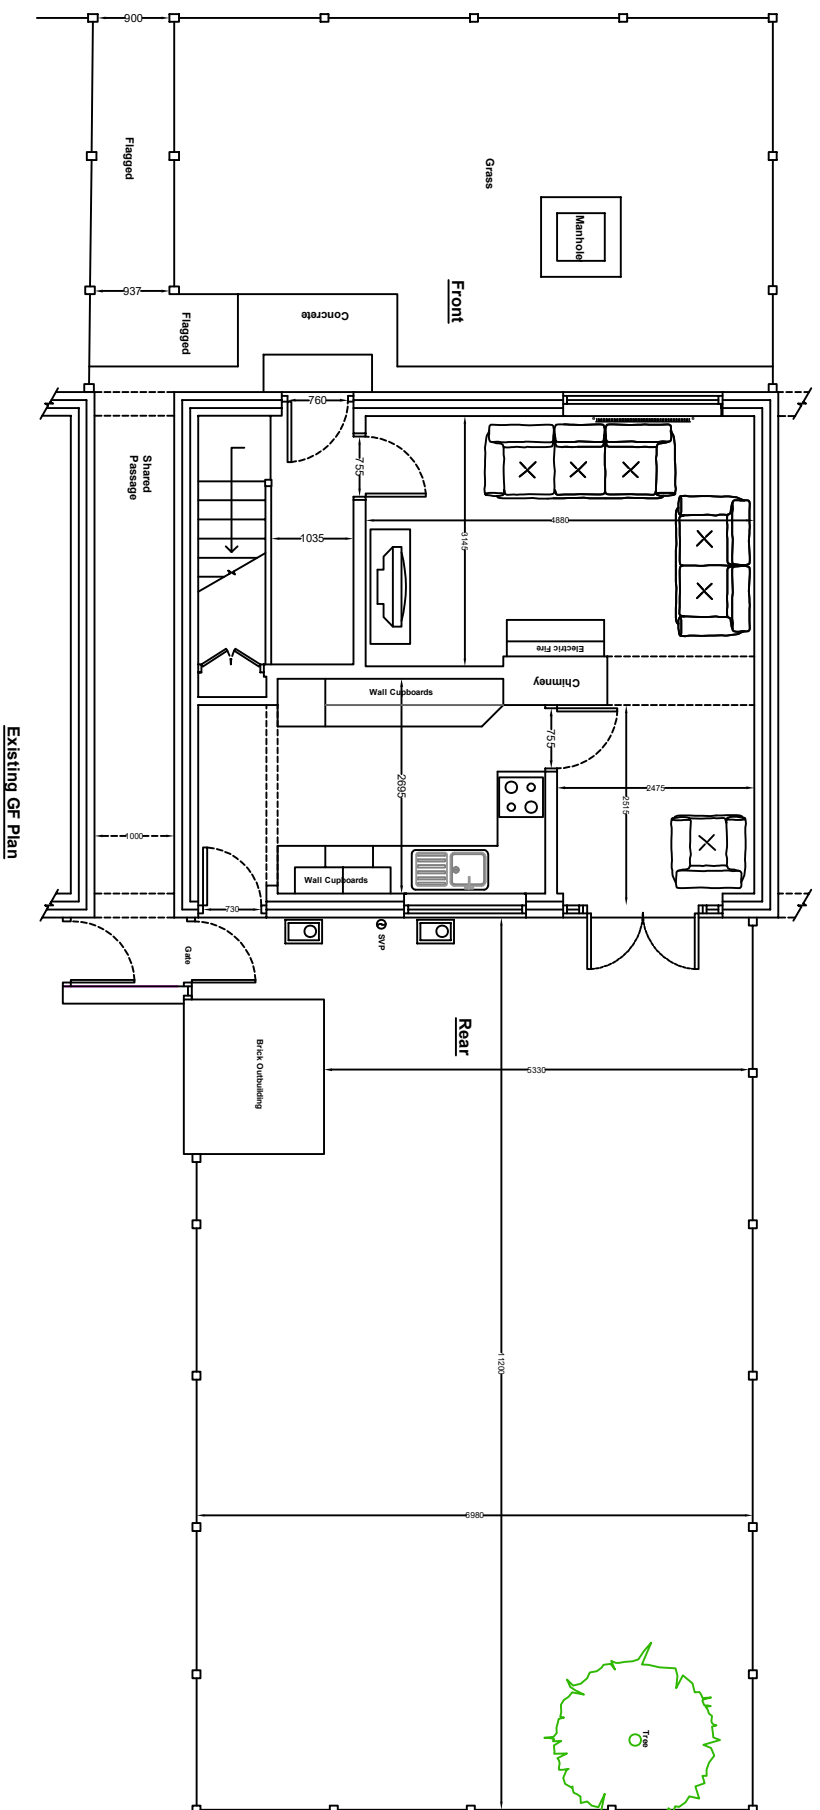

Chris Colbourne - Technical Officer Manchester Equipment & Adaptation Partnership Childrens & Families Directorate Phillips Park Road Manchester M11 3FU		Project - Feasibility		Dwg Title : Existing Boundary Plan		Date: 14/02/2023	
Office No : 0161 277 1704 Mobile No : 07814 082 379		Applicant Details - Mr Martin Powell 12 Brede Walk Manchester M23 9EH		Revision : No. Date Sign		Scale: 1:100	
				1 10/08/2023 CC		Paper Size: A3	
						Drawn By : Chris Colbourne	