

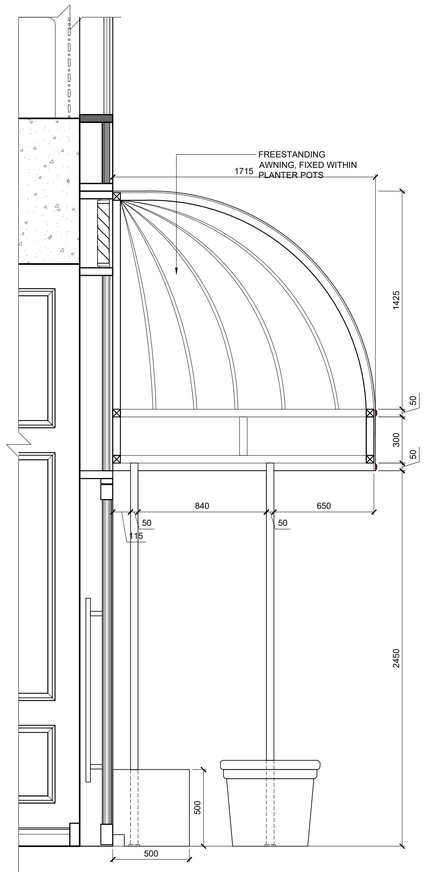



01 PROPOSED SHOPFRONT SECTION A'A
SCALE 1:20

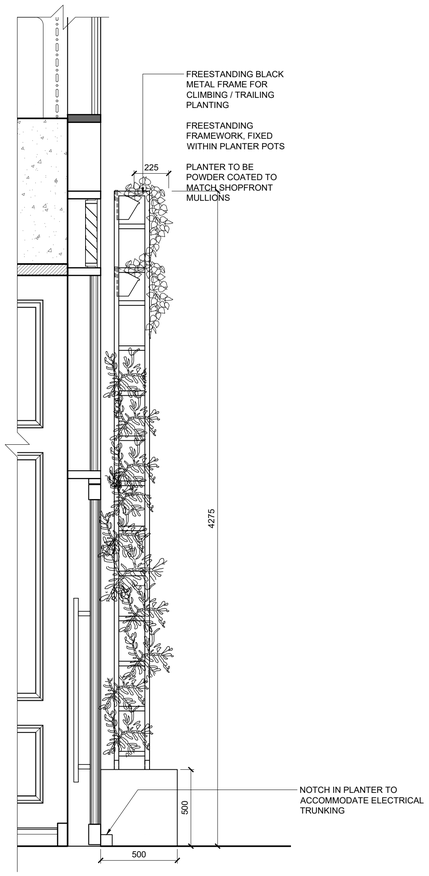

02 PROPOSED SHOPFRONT SECTION B'B
SCALE 1:20

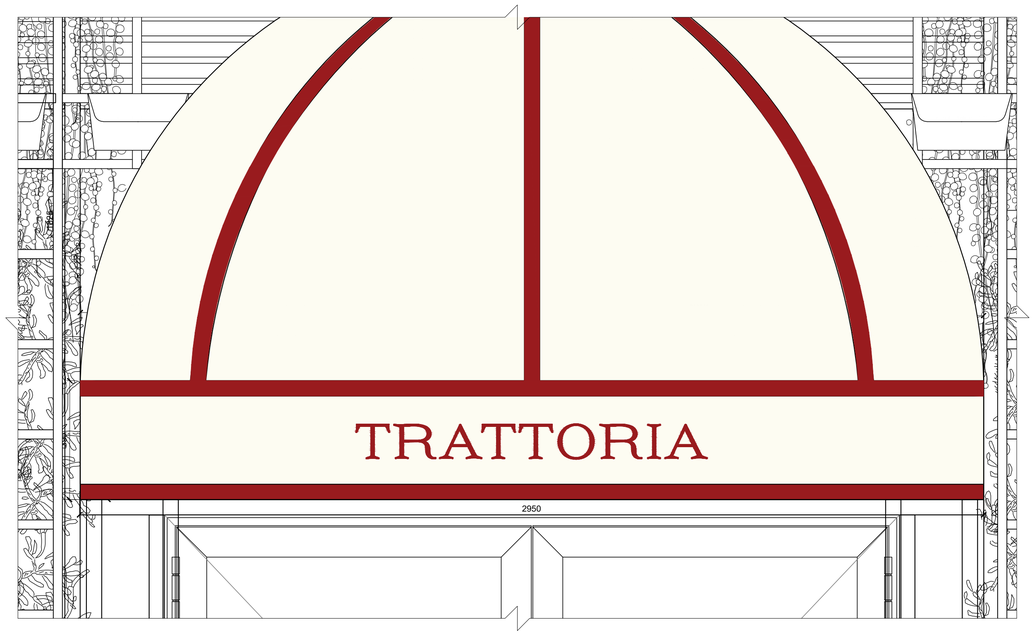

B AWNING DETAILS
SCALE 1:10

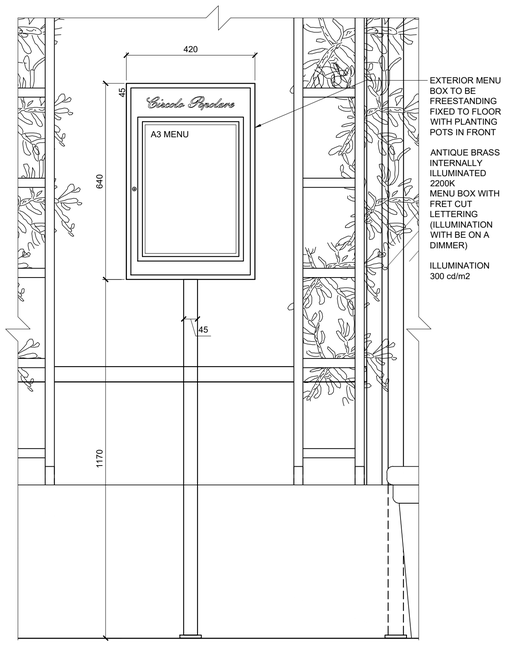

A MENU BOX DETAILS
SCALE 1:10

REV	DATE	COMMENT
A	15/11/2024	FIRST ISSUE
B	14/05/2025	INTERNAL SIGNAGE REMOVED FROM PLAN

SCALE: 1:20
0 200MM 1.0M

SCALE: 1:10
0 100MM 500MM

SCALE: 1:5
50MM 250MM

0 **DESIGN DEVELOPMENT**

NOTES

DO NOT SCALE FROM THIS DRAWING. ALL DIMENSIONS ARE TO BE CHECKED ON SITE PRIOR TO MANUFACTURE/CONSTRUCTION. ANY DISCREPENCIES ARE TO BE RELAYED TO STUDIO KIKI IMMEDIATELY.

© BIG MAMMA GROUP 2022

BIG MAMMA STUDIO
BIG MAMMA, HUCKLETREE, INGESTRE COURT, LONDON, W1F 0J

PROJECT
2306 - MANCHESTER

DRAWING TITLE
SHOPFRONT & FACADE
- SHEET 6 0F 6

FIRST ISSUE	SCALE	SHEET SIZE
15/11/2024	AS STATED	A1

DRAWING NUMBER	REV
2306-200.5	B