Do not scale off this drawing. All dimensions to be checked on site prior to manufacture and construction. This drawing is the property of Bradley Architecture Ltd and should not be reproduced without permission. All discrepancies to be brought to the attention of the architect immediately. This drawing to be read in conjunction with the specification / bill of quantities and related drawings

REVISIONS

WALL FINISHES:

TL - 01
MERAZZI
ZELIGE GESSO
(9.85 cm X 9.85 cm)
GLOSSY
GROUT:GENTLE DAWN

WD-01
CHERRY WOOD
LACQUERED
10% SHEEN

PT-02
OFF WHITE PAINT
MATTE
US-BENJAMIN MOORE
MUSKOKA TRAIL 974

GL-01
STEEL MIRROR
TOUGHENED

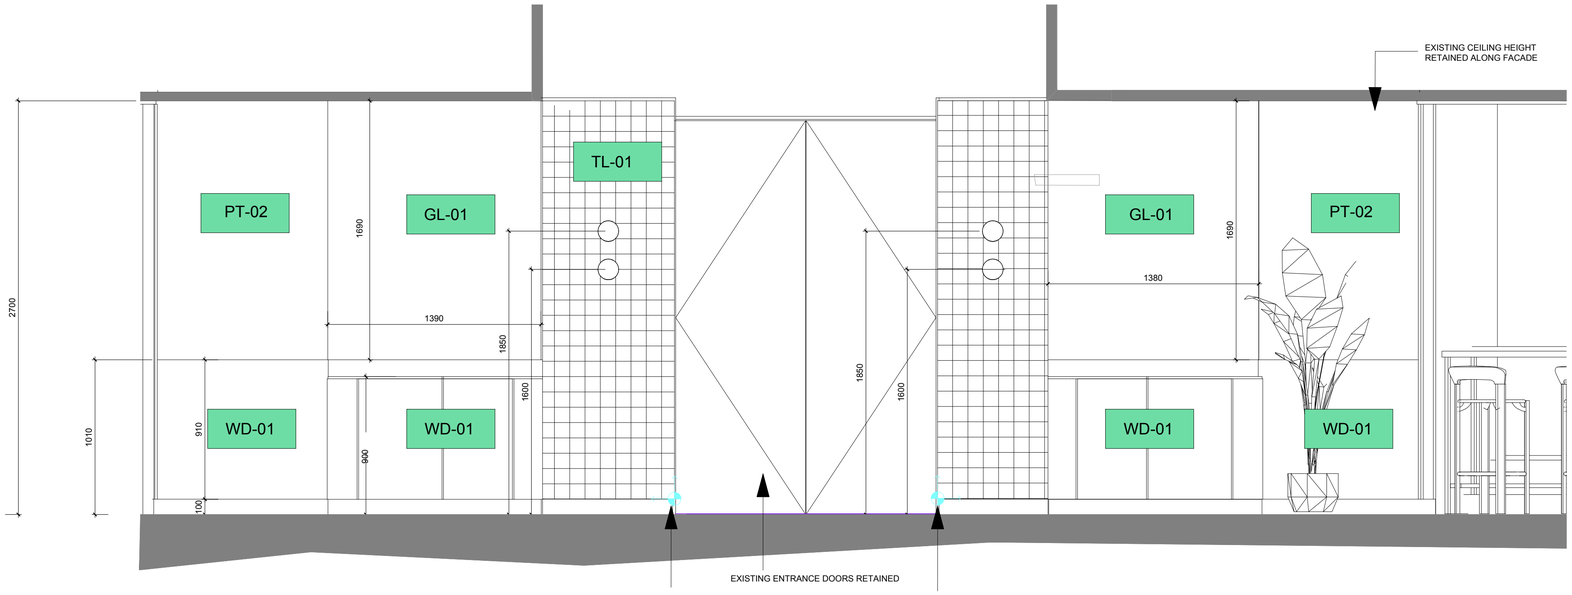

PROPOSED SECTION CC: ENTRANCE.

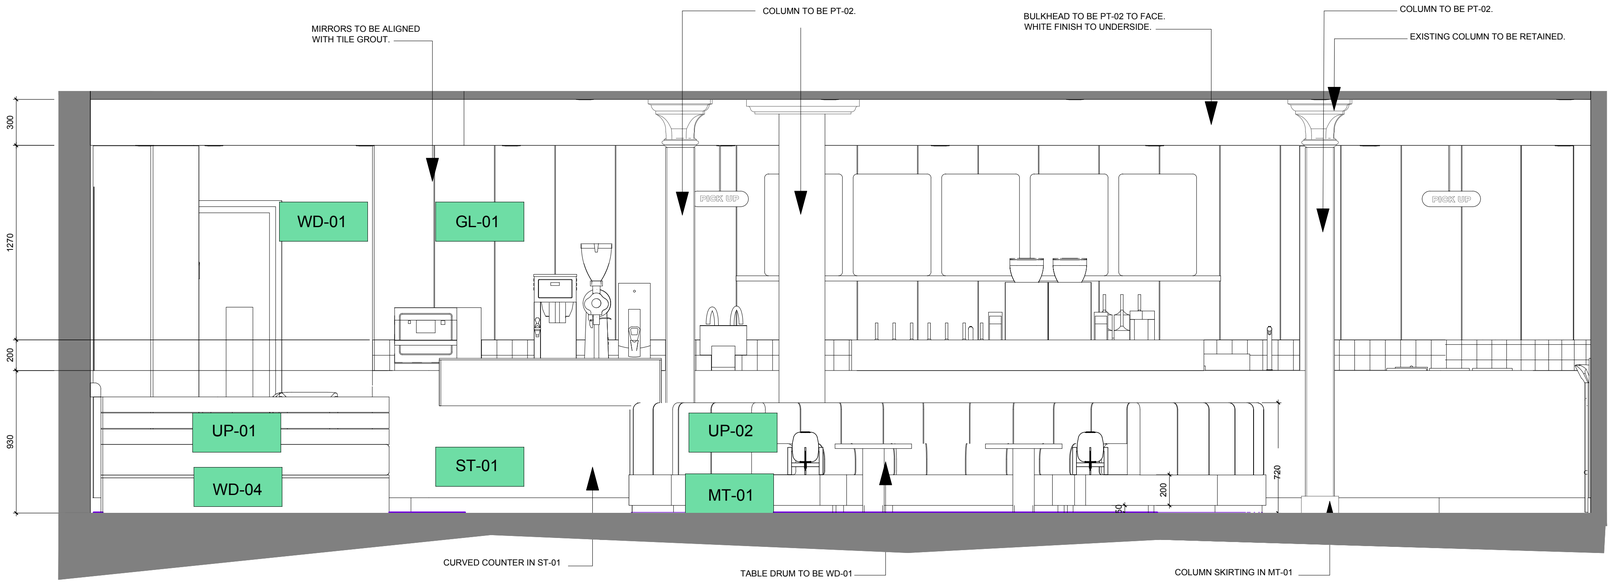

PROPOSED SECTION DD: BANQUETTE & COUNTER.

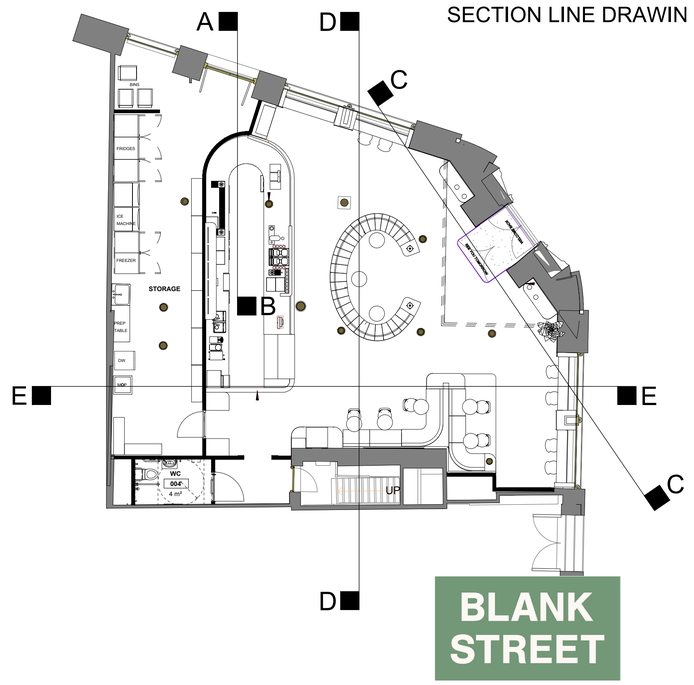

bradley | architecture

BLANK STREET

131 PORTLAND ST.
MANCHESTER

PROPOSED SECTION CC & DD
BANQUETTE, COUNTER & ENTRANCE ELEVATION

MAY 25	1:20 @ A1
BS01	AV05

7 CLAREBANK CRESCENT, EDINBURGH EH6 7NL – TEL: 0131 344 4267