


Item 1



Item 2




Item 3

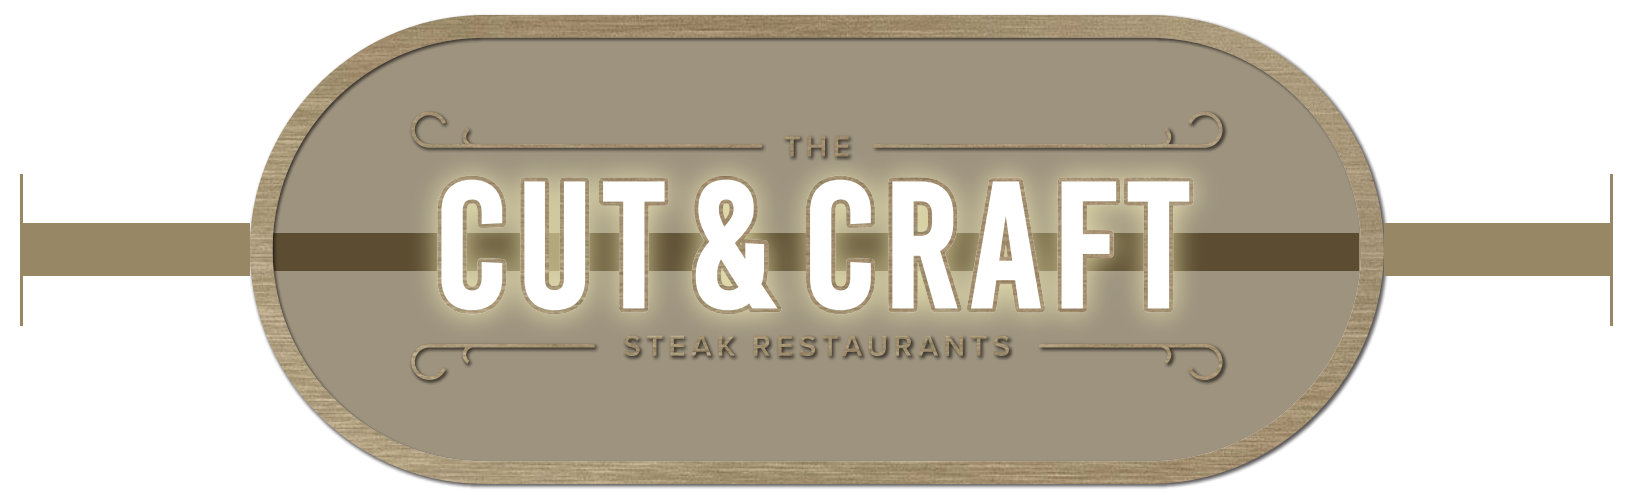





Proposed Elevation - Mosley Street
Scale 1:200

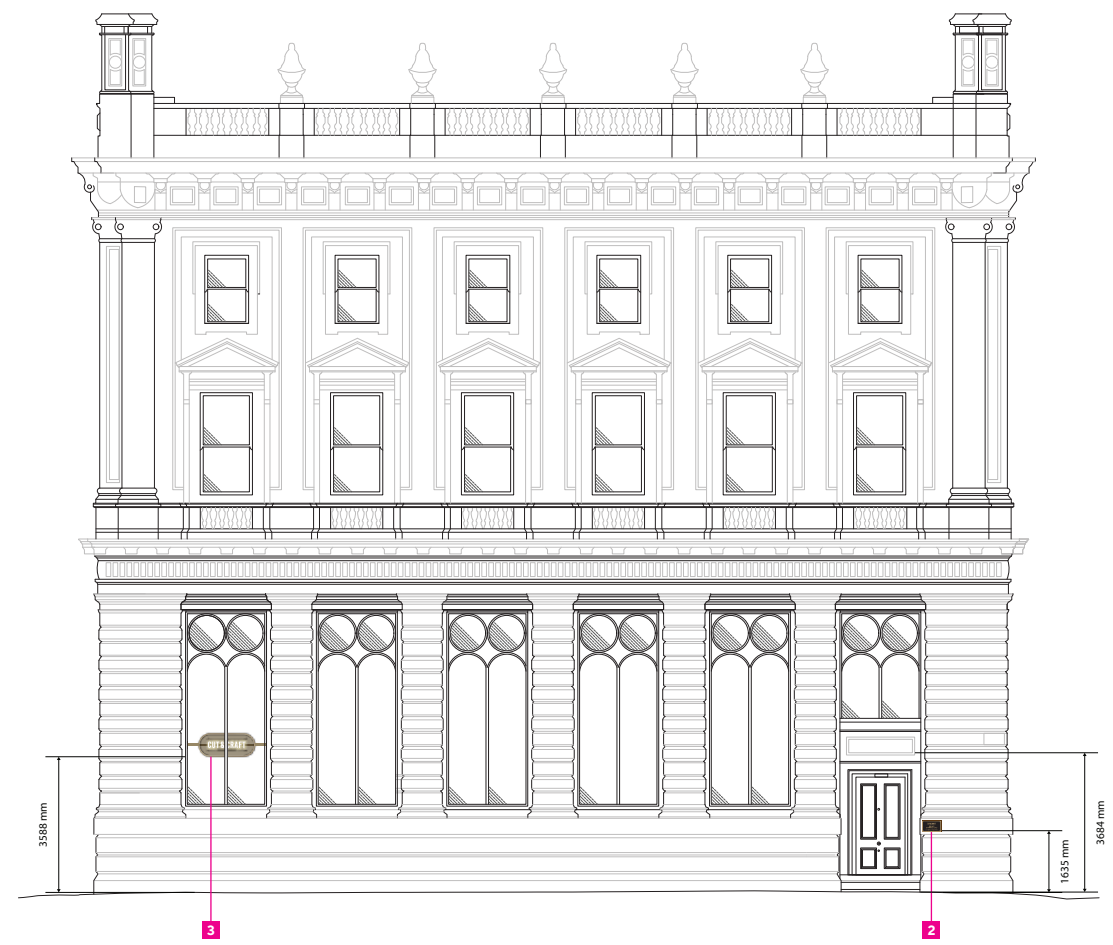

Proposed Elevation - York Street
Scale 1:200

SIGN FIXING LOCATIONS

ALL SIGNS TO USE EXISTING FIXING HOLES WHERE POSSIBLE

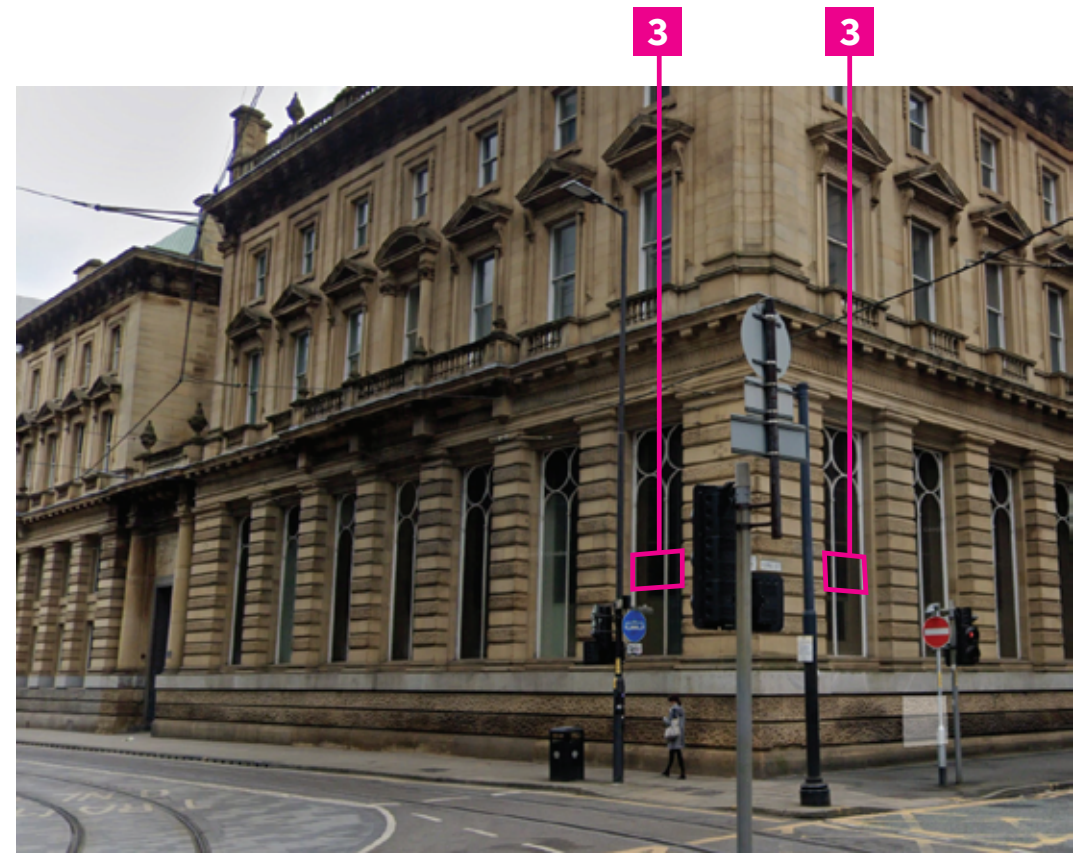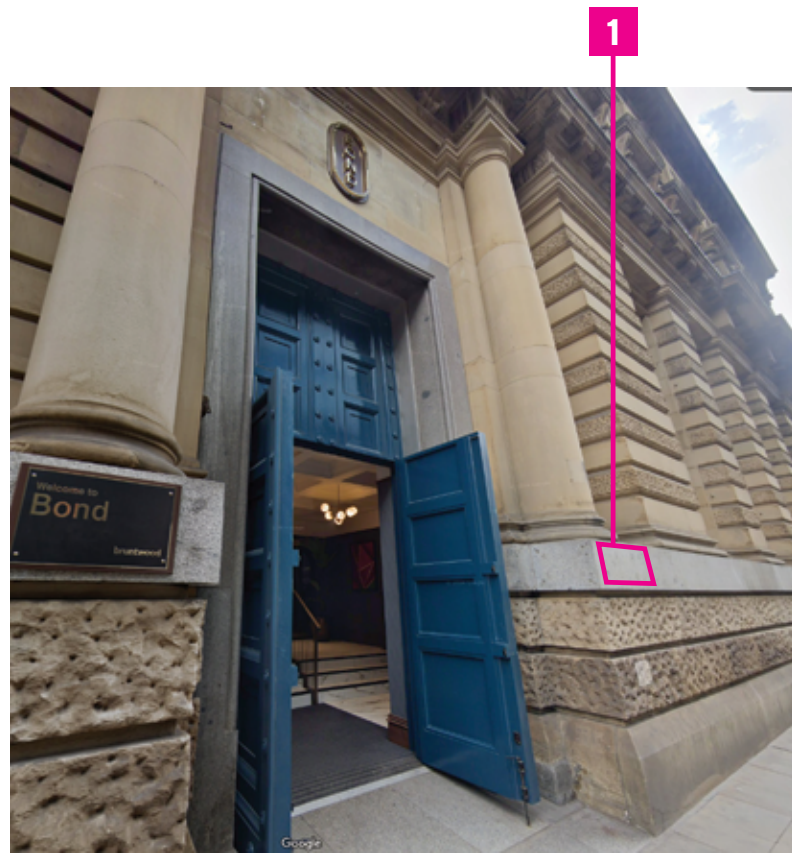

Item 1

1. Brass plaque with engraved ink filled detail.
 2. Mahogany wooden plinth to rear.
 3. Brass screwcaps
- 510mm x 310mm, 23mm deep
x1



1:10 Scale @A3

Fixing hole locations through backpanel into stone




1:10 Scale @A3




Existing sign located at other side of door



1:10 Scale @A3

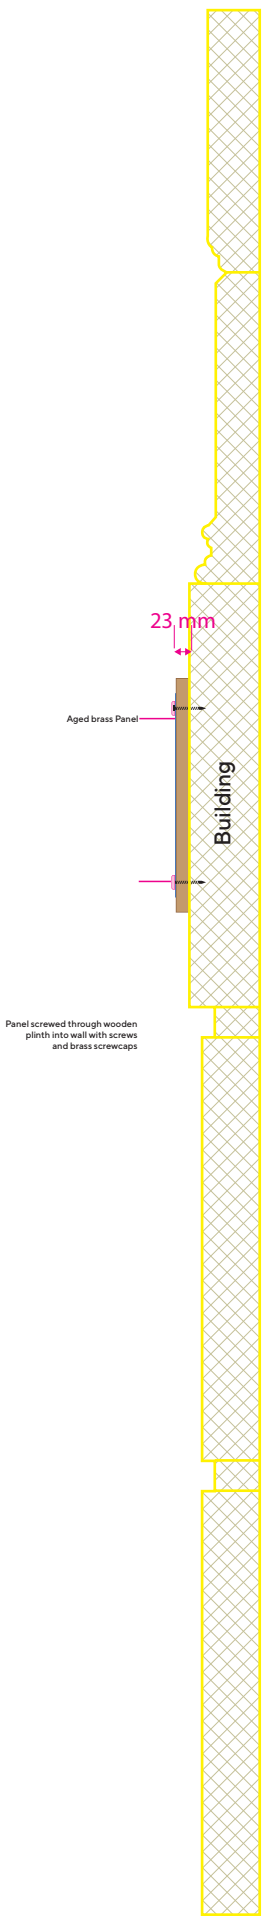


Cross section aerial view of item 1 1st location

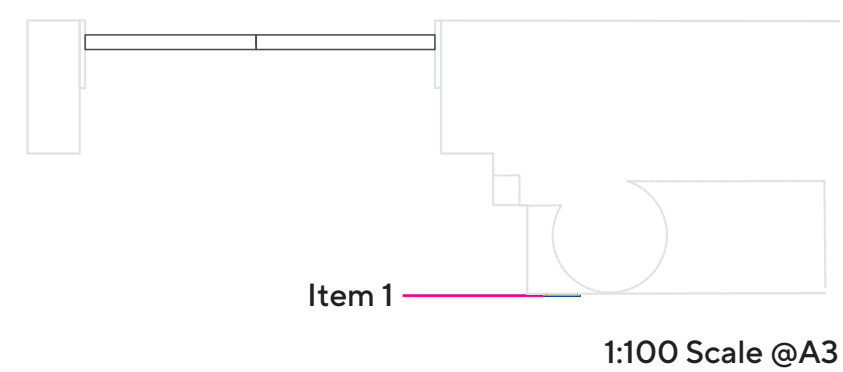


1:100 Scale @A3

Cross section aerial view of item 1 2nd location

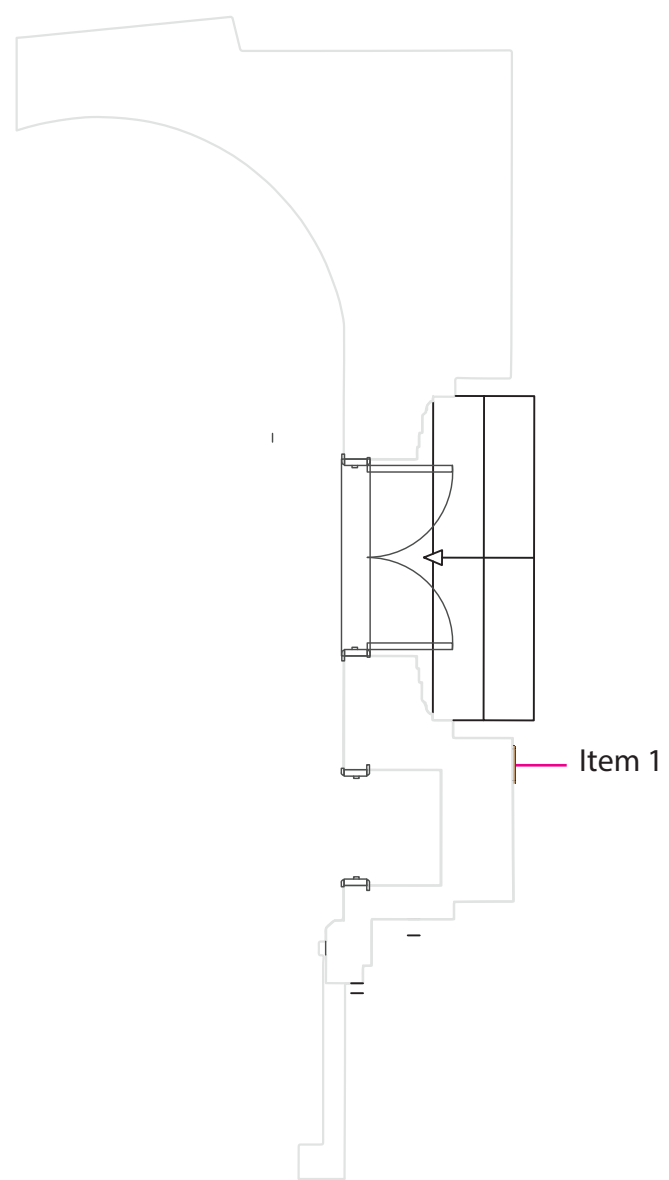


1:100 Scale @A3

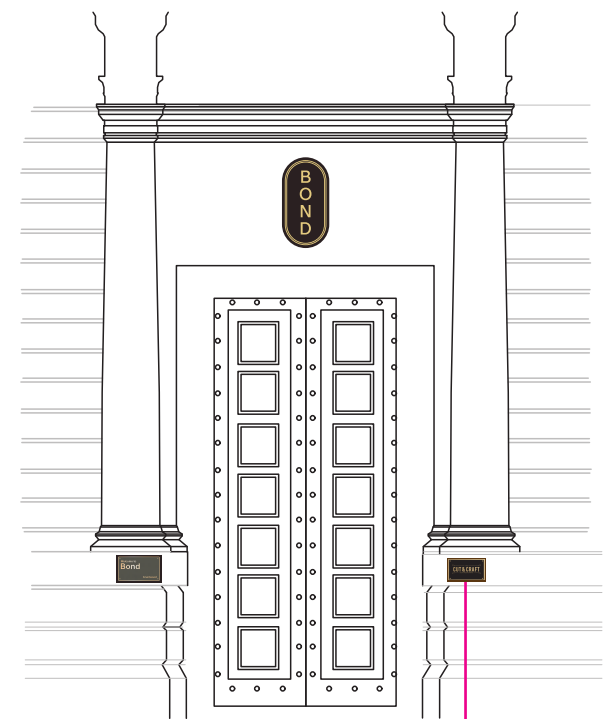

1:100 Scale @A3

1

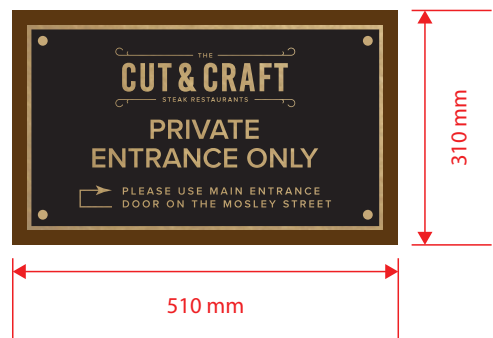

1:10 Scale @A3


Fixing hole locations through backpanel into stone



1:10 Scale @A3



1:100 Scale @A3

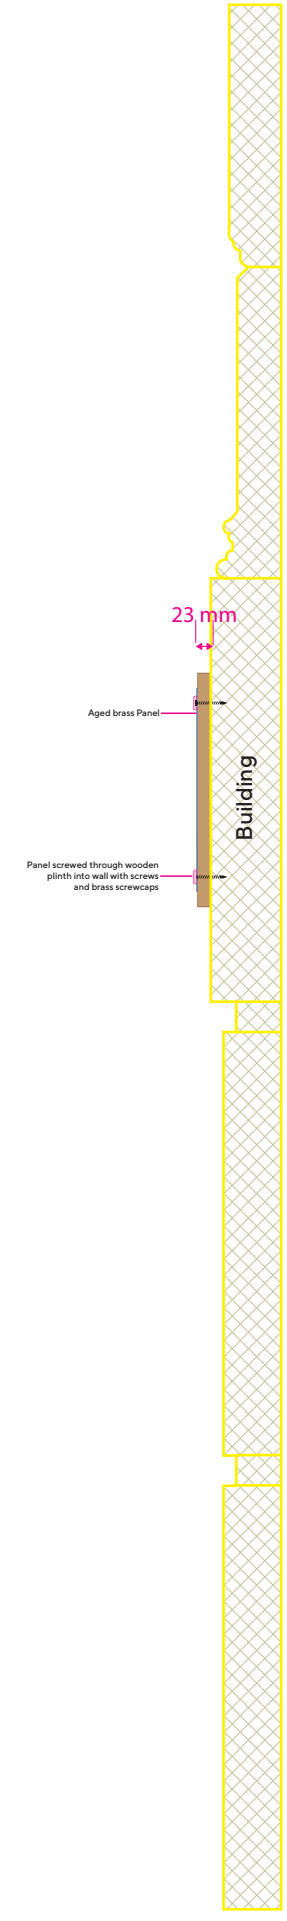


1:10 Scale @A3

Item 2

1. Brass plaque with engraved ink filled detail.
 2. Mahogany wooden plinth to rear.
 3. Brass screwcaps
- 510mm x 310mm, 23mm deep
x1

Cross section aerial view of item 2

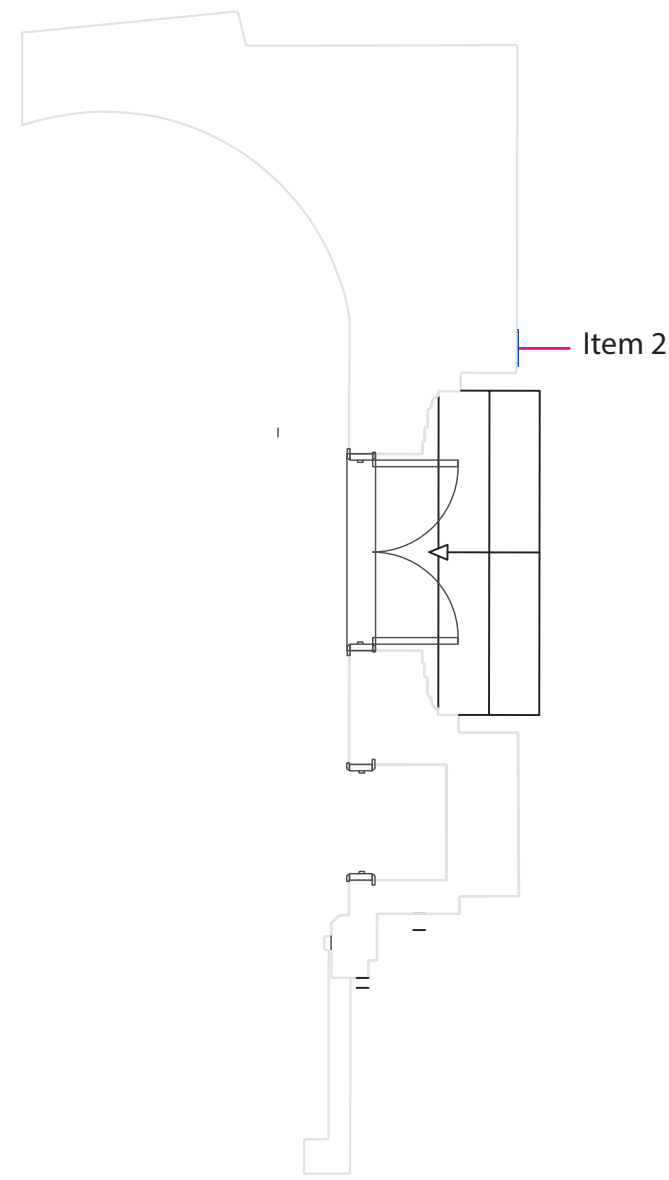

1:100 Scale @A3


Item 3 - Window Sign

Fabricated single sided powdercoated gold (to match bond) frame with 30mm warm white illuminated acrylic lettering. Flat cut keyline applied to face of lettering. Legs fixed to inside of windows uprights. Tinted Acrylic panel to front and rear. 250cd/m2 with dimmable LED's. Wire to be fed out through feet into trunking running down side of window


Finish to match




Tinted acrylic finish reference

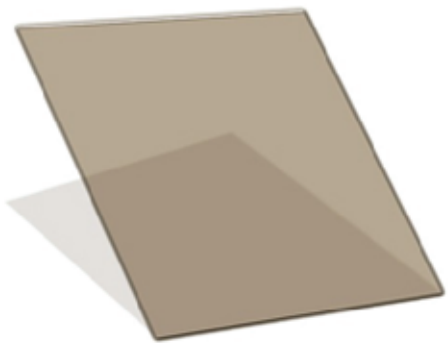


Top Cross section

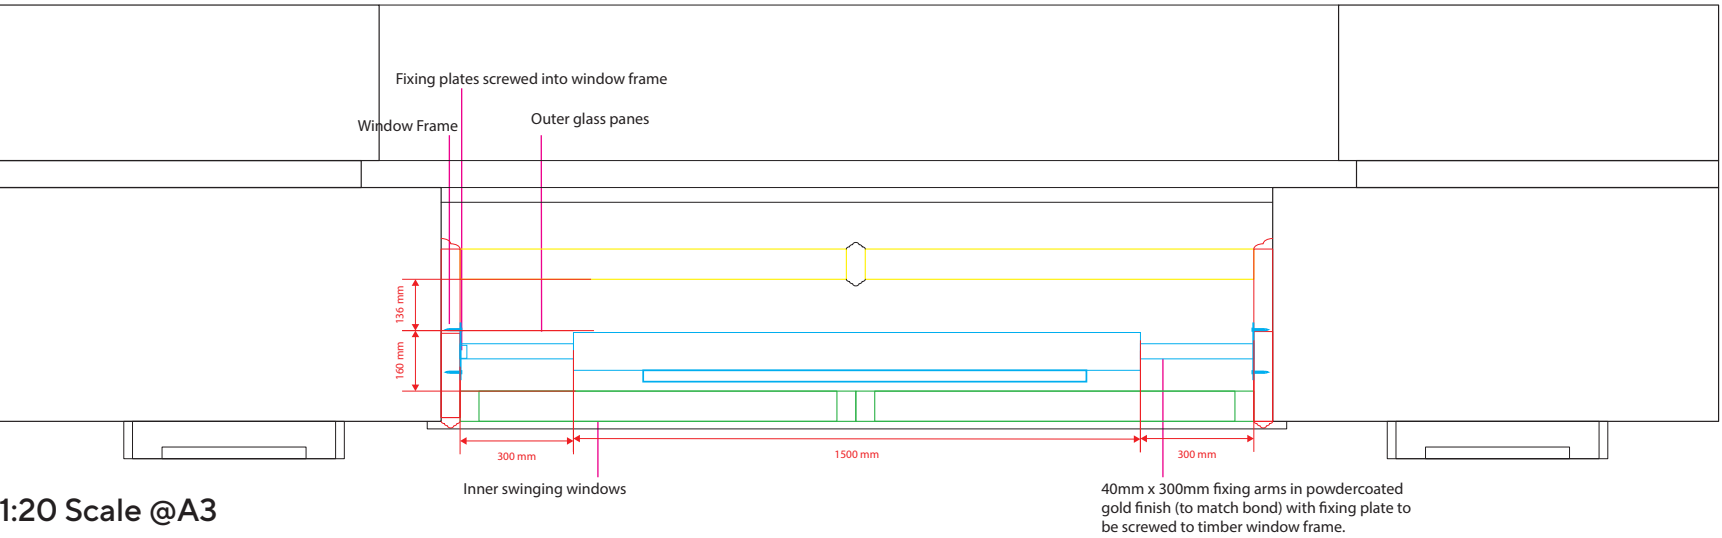


1:20 Scale @A3

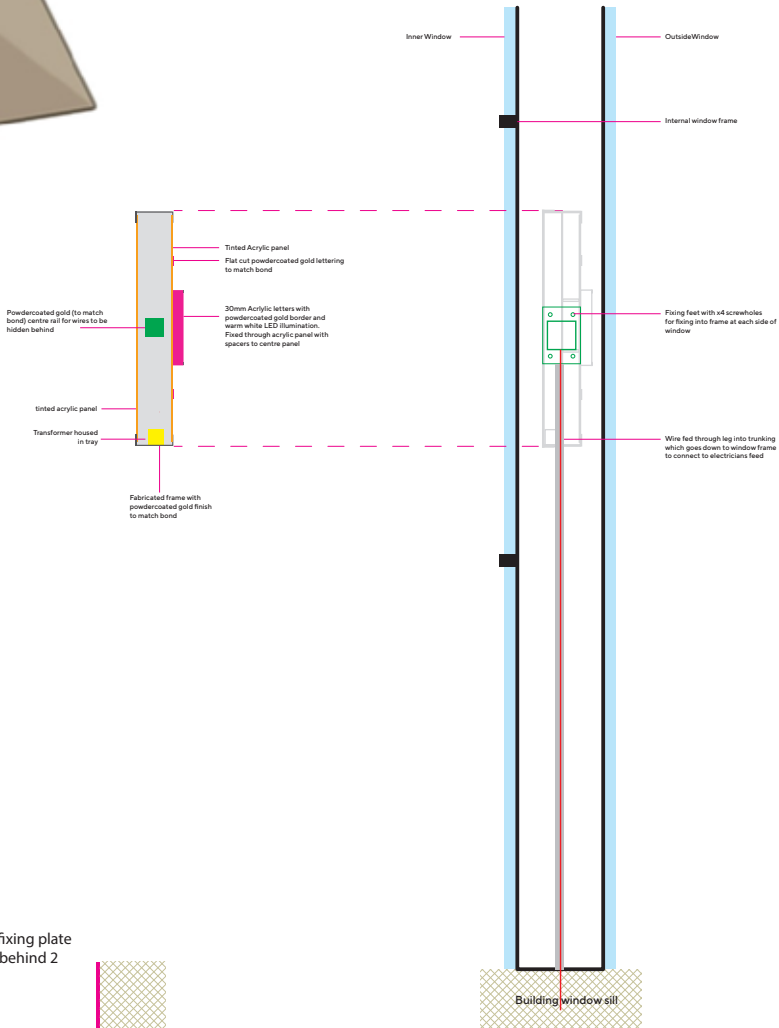


1:20 Scale @A3

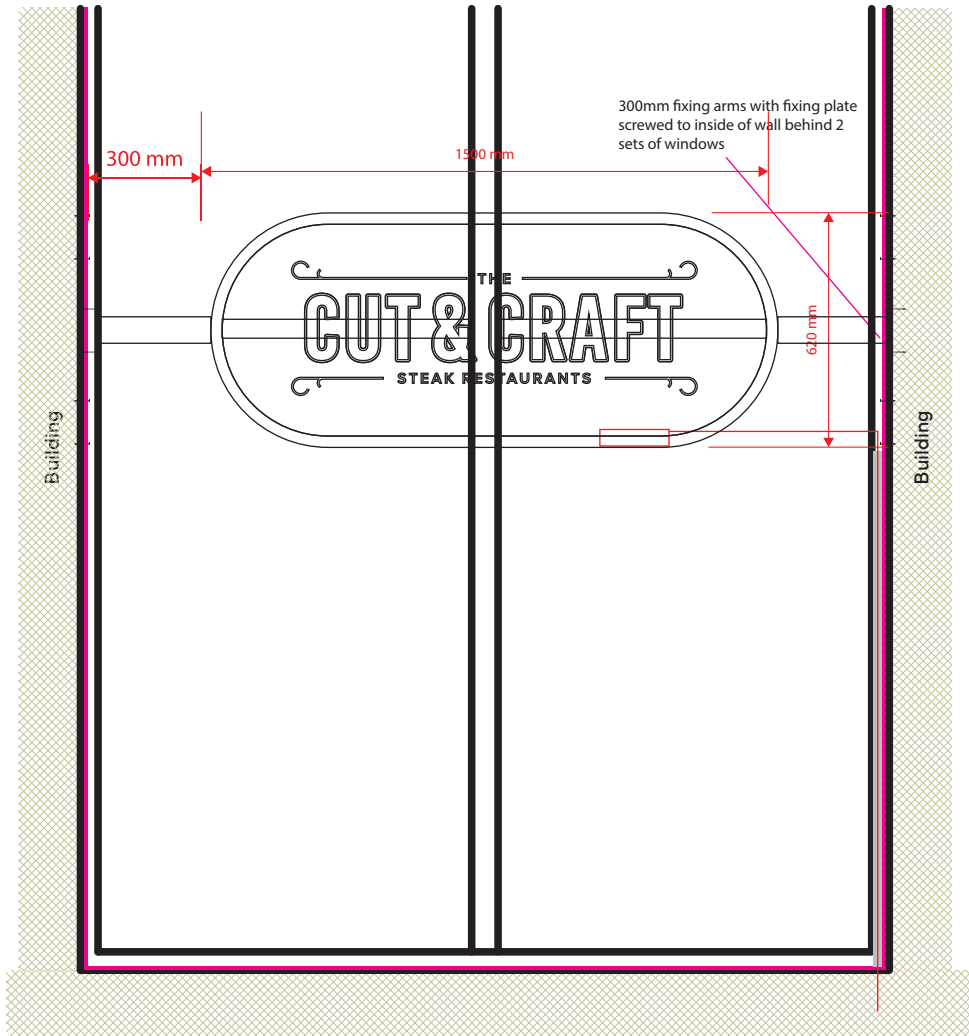

1:20 Scale @A3

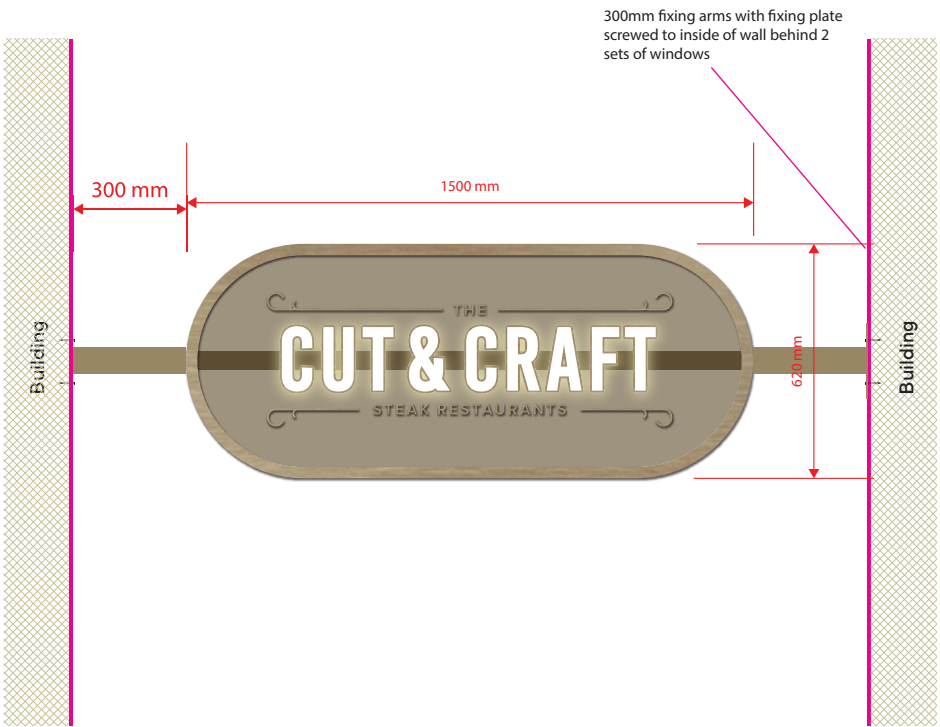

1:20 Scale @A3

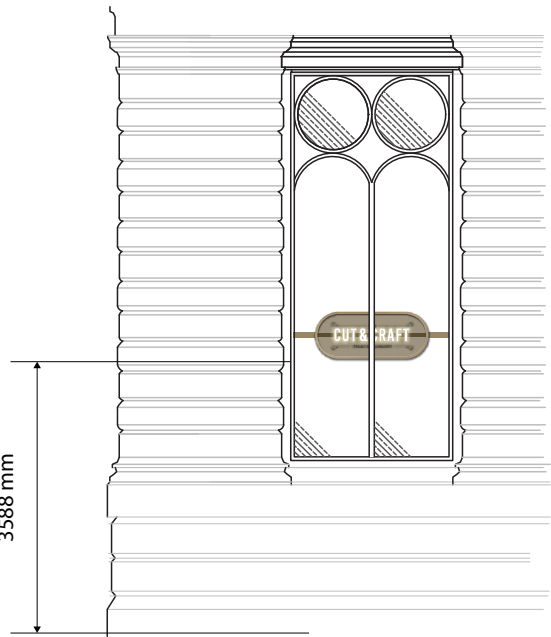

1:100 Scale @A3