


IF IN DOUBT
ASK

PLEASE DO NOT ASSUME

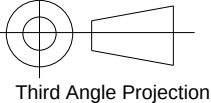

Third Angle Projection

All dimensions are mm.
General Tolerance
+/-2mm




Fastrack Engineering Limited are
Working to CE Execution class 2.
Therefore all materials, forgings &
manufacturing processes must comply
fully with the following procedures
and specifications.

Material Specifications

Steel Sections and plates - BS EN 10025-1
Hollow Sections - BS EN 10210-1 or BS EN 10219-1
Pre-loadable bolts - BS EN 15048-1
Galvanising - BS EN 1461
Welding Consumables - BS EN 14341
All materials should be supplied to a minimum grade of
S275JR unless otherwise stated.
All material should be supplied with a Mill Certificate (3.1 Type)
to BS EN 10024

Welding


All Welds to be 6mm fillet welds unless noted otherwise

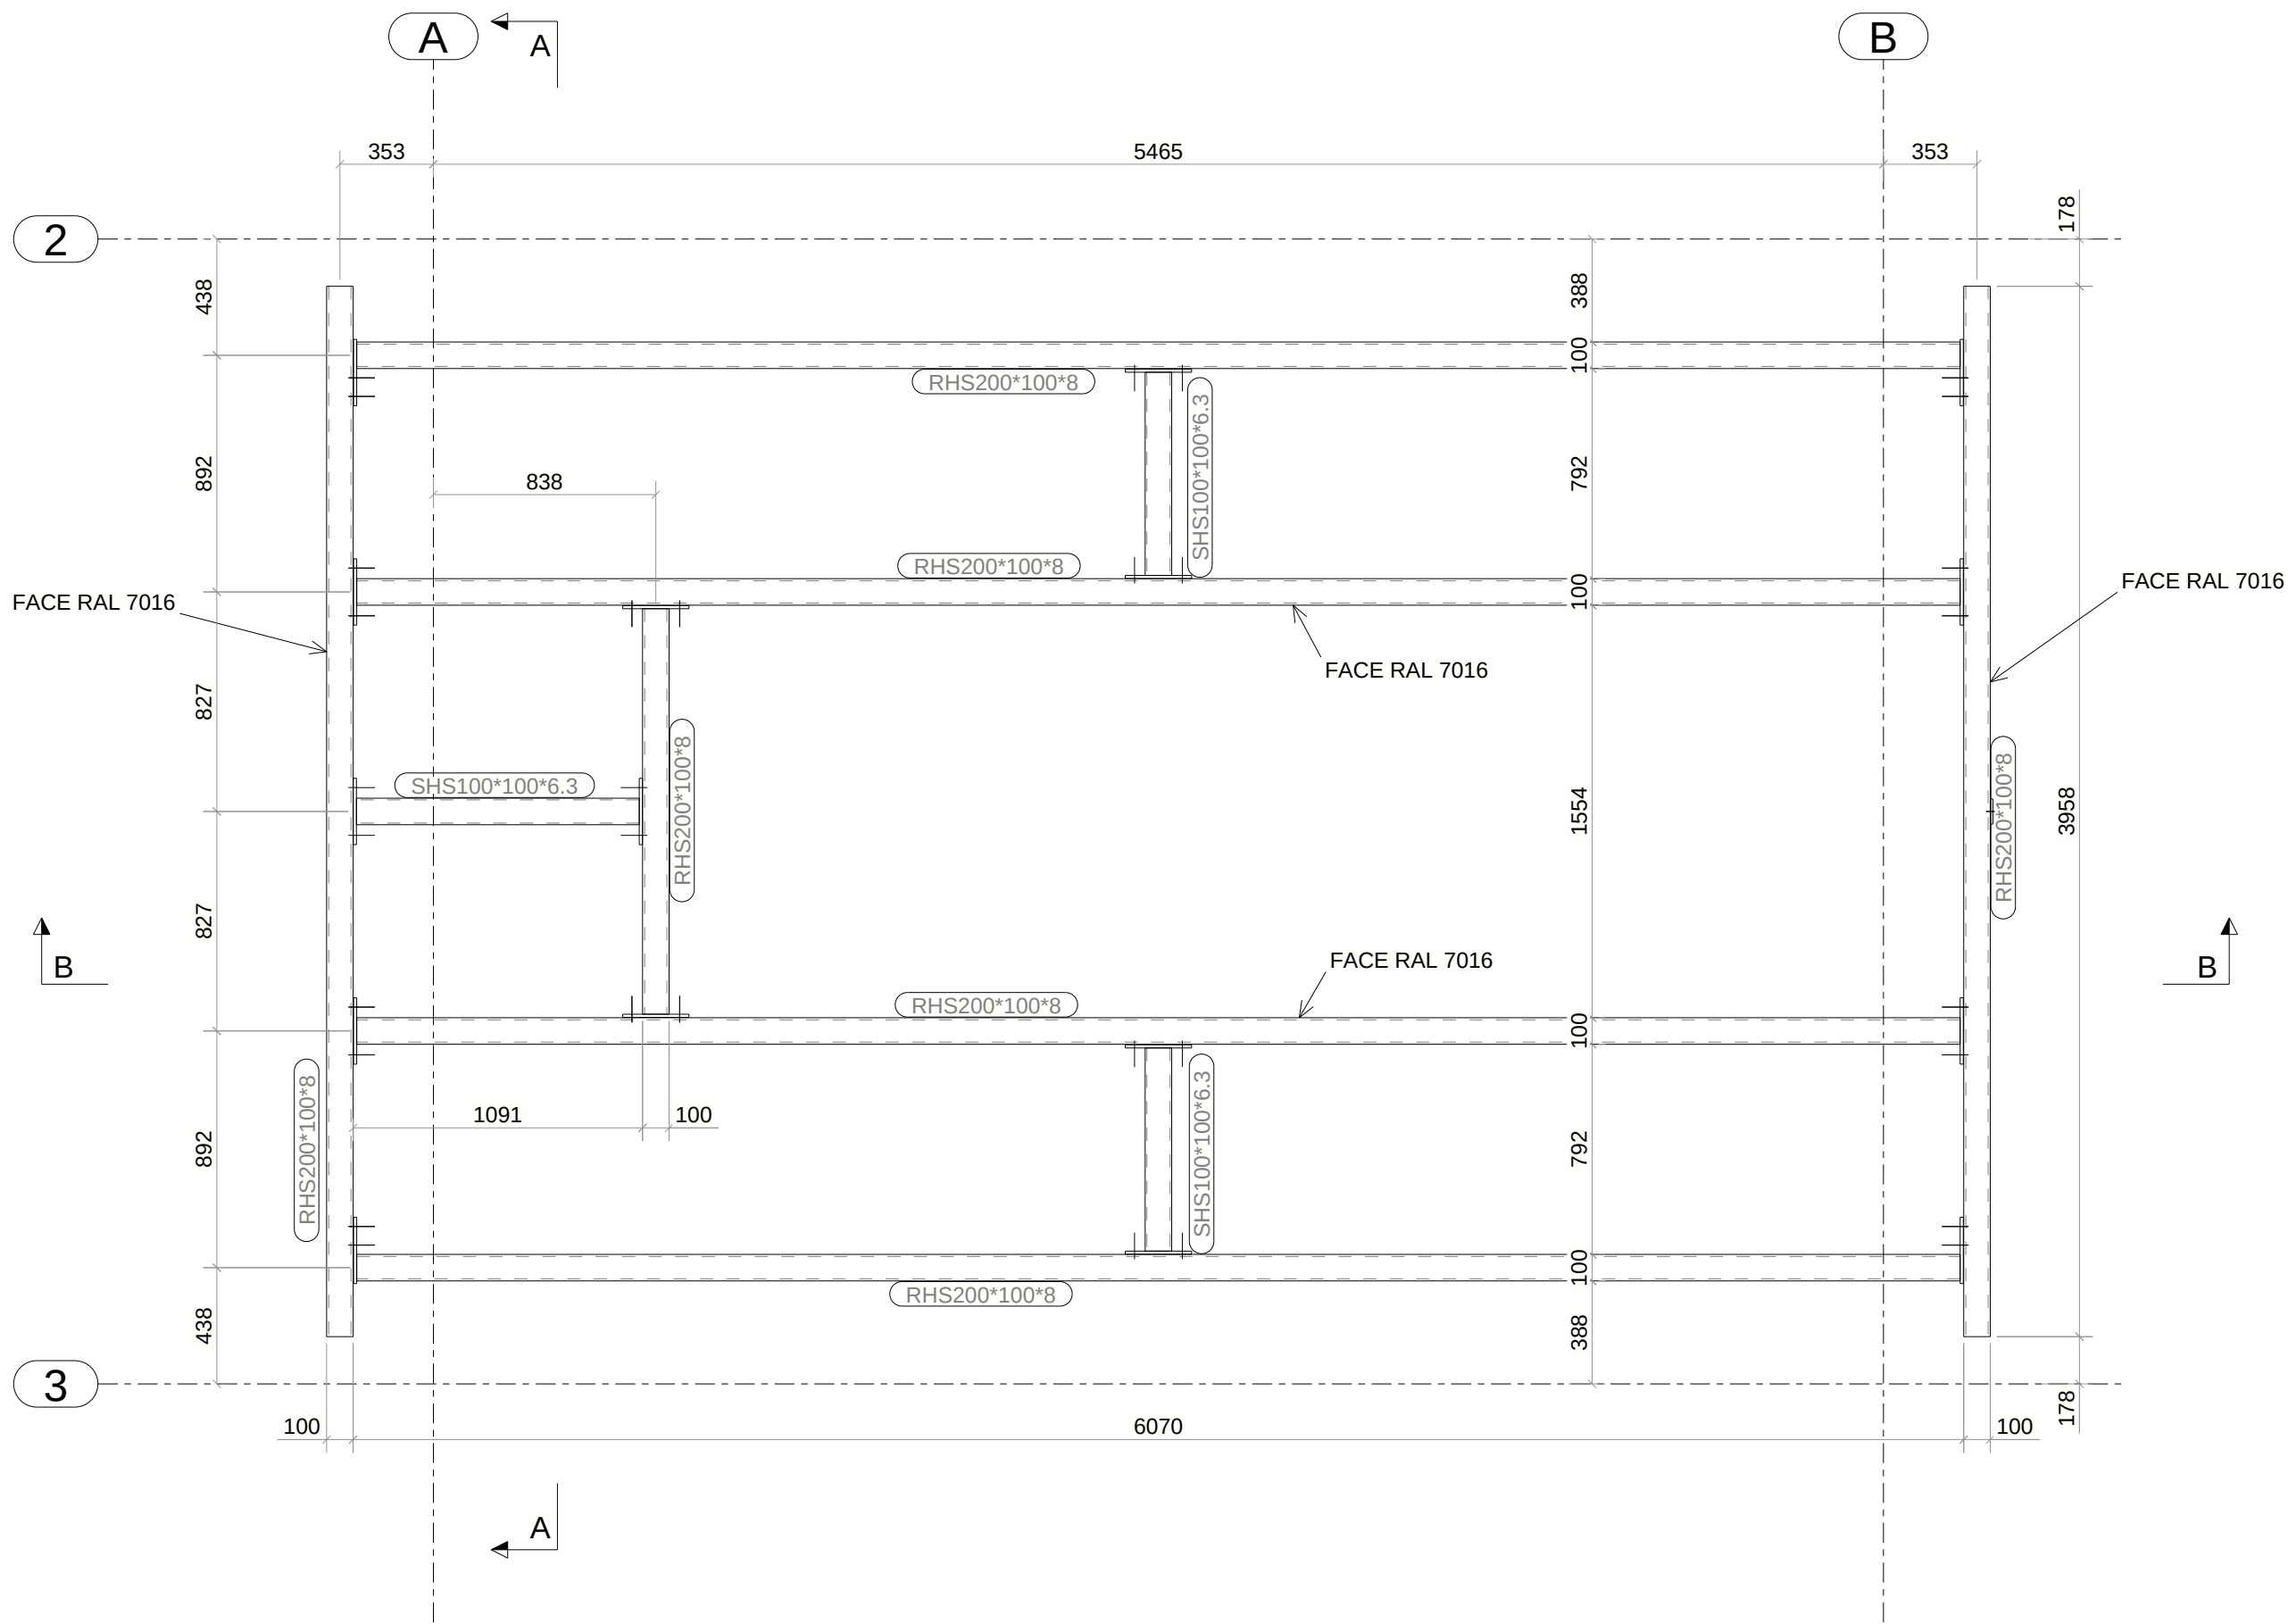


PLAN
1:25




B - B
1:25

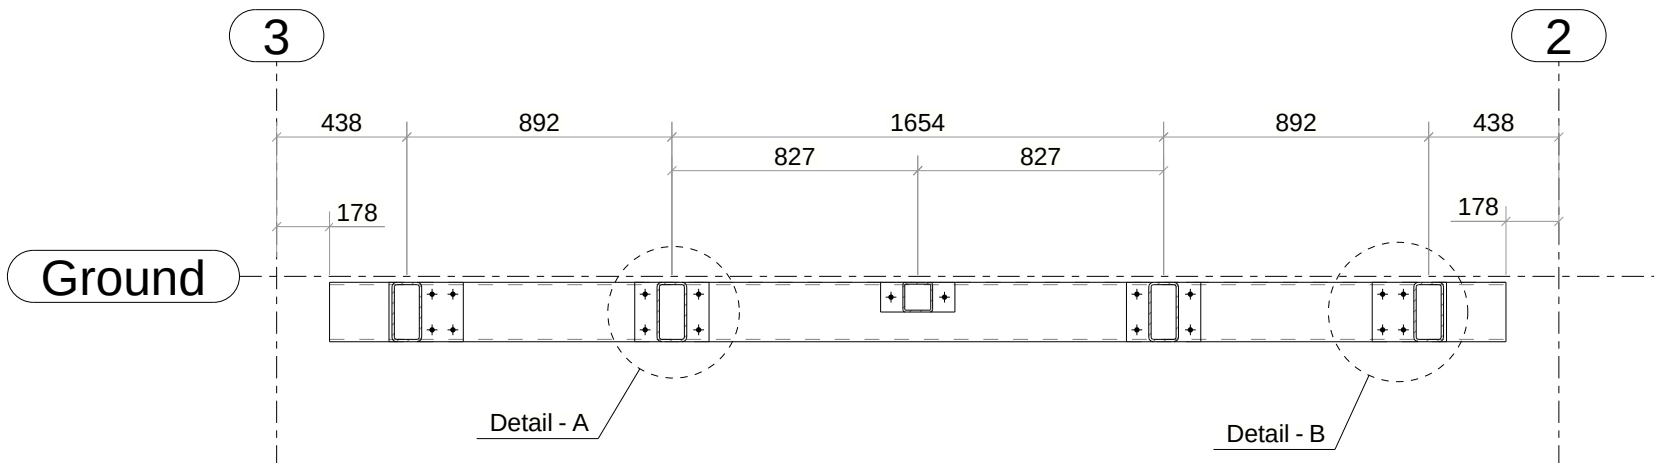

A - A
1:25

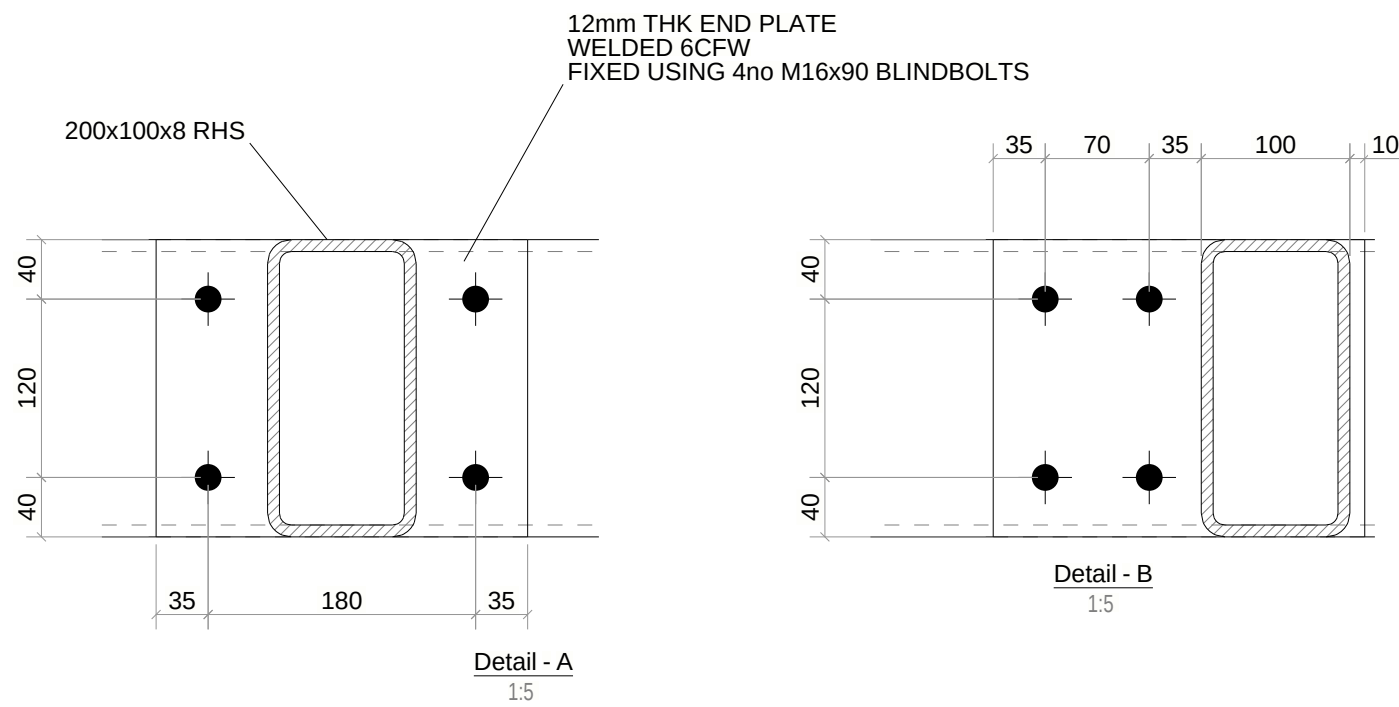

ALL METALWORK TO BE MIN. GRADE S275
BALUSTRADES GALVANISED AND POWDER COATED - RAL 7016
TREADS TO BE GALVANISED FINISH
STAIR STRINGERS TO BE GALVANISED, AND PAINTED ON SITE RAL 7016
FACE OF RHS TO BE PAINTED RAL 7016 WHERE BALUSTRADE IS FIXED
ALL FIXINGS MIN. GRADE 8.8, GALVANISED FINISH

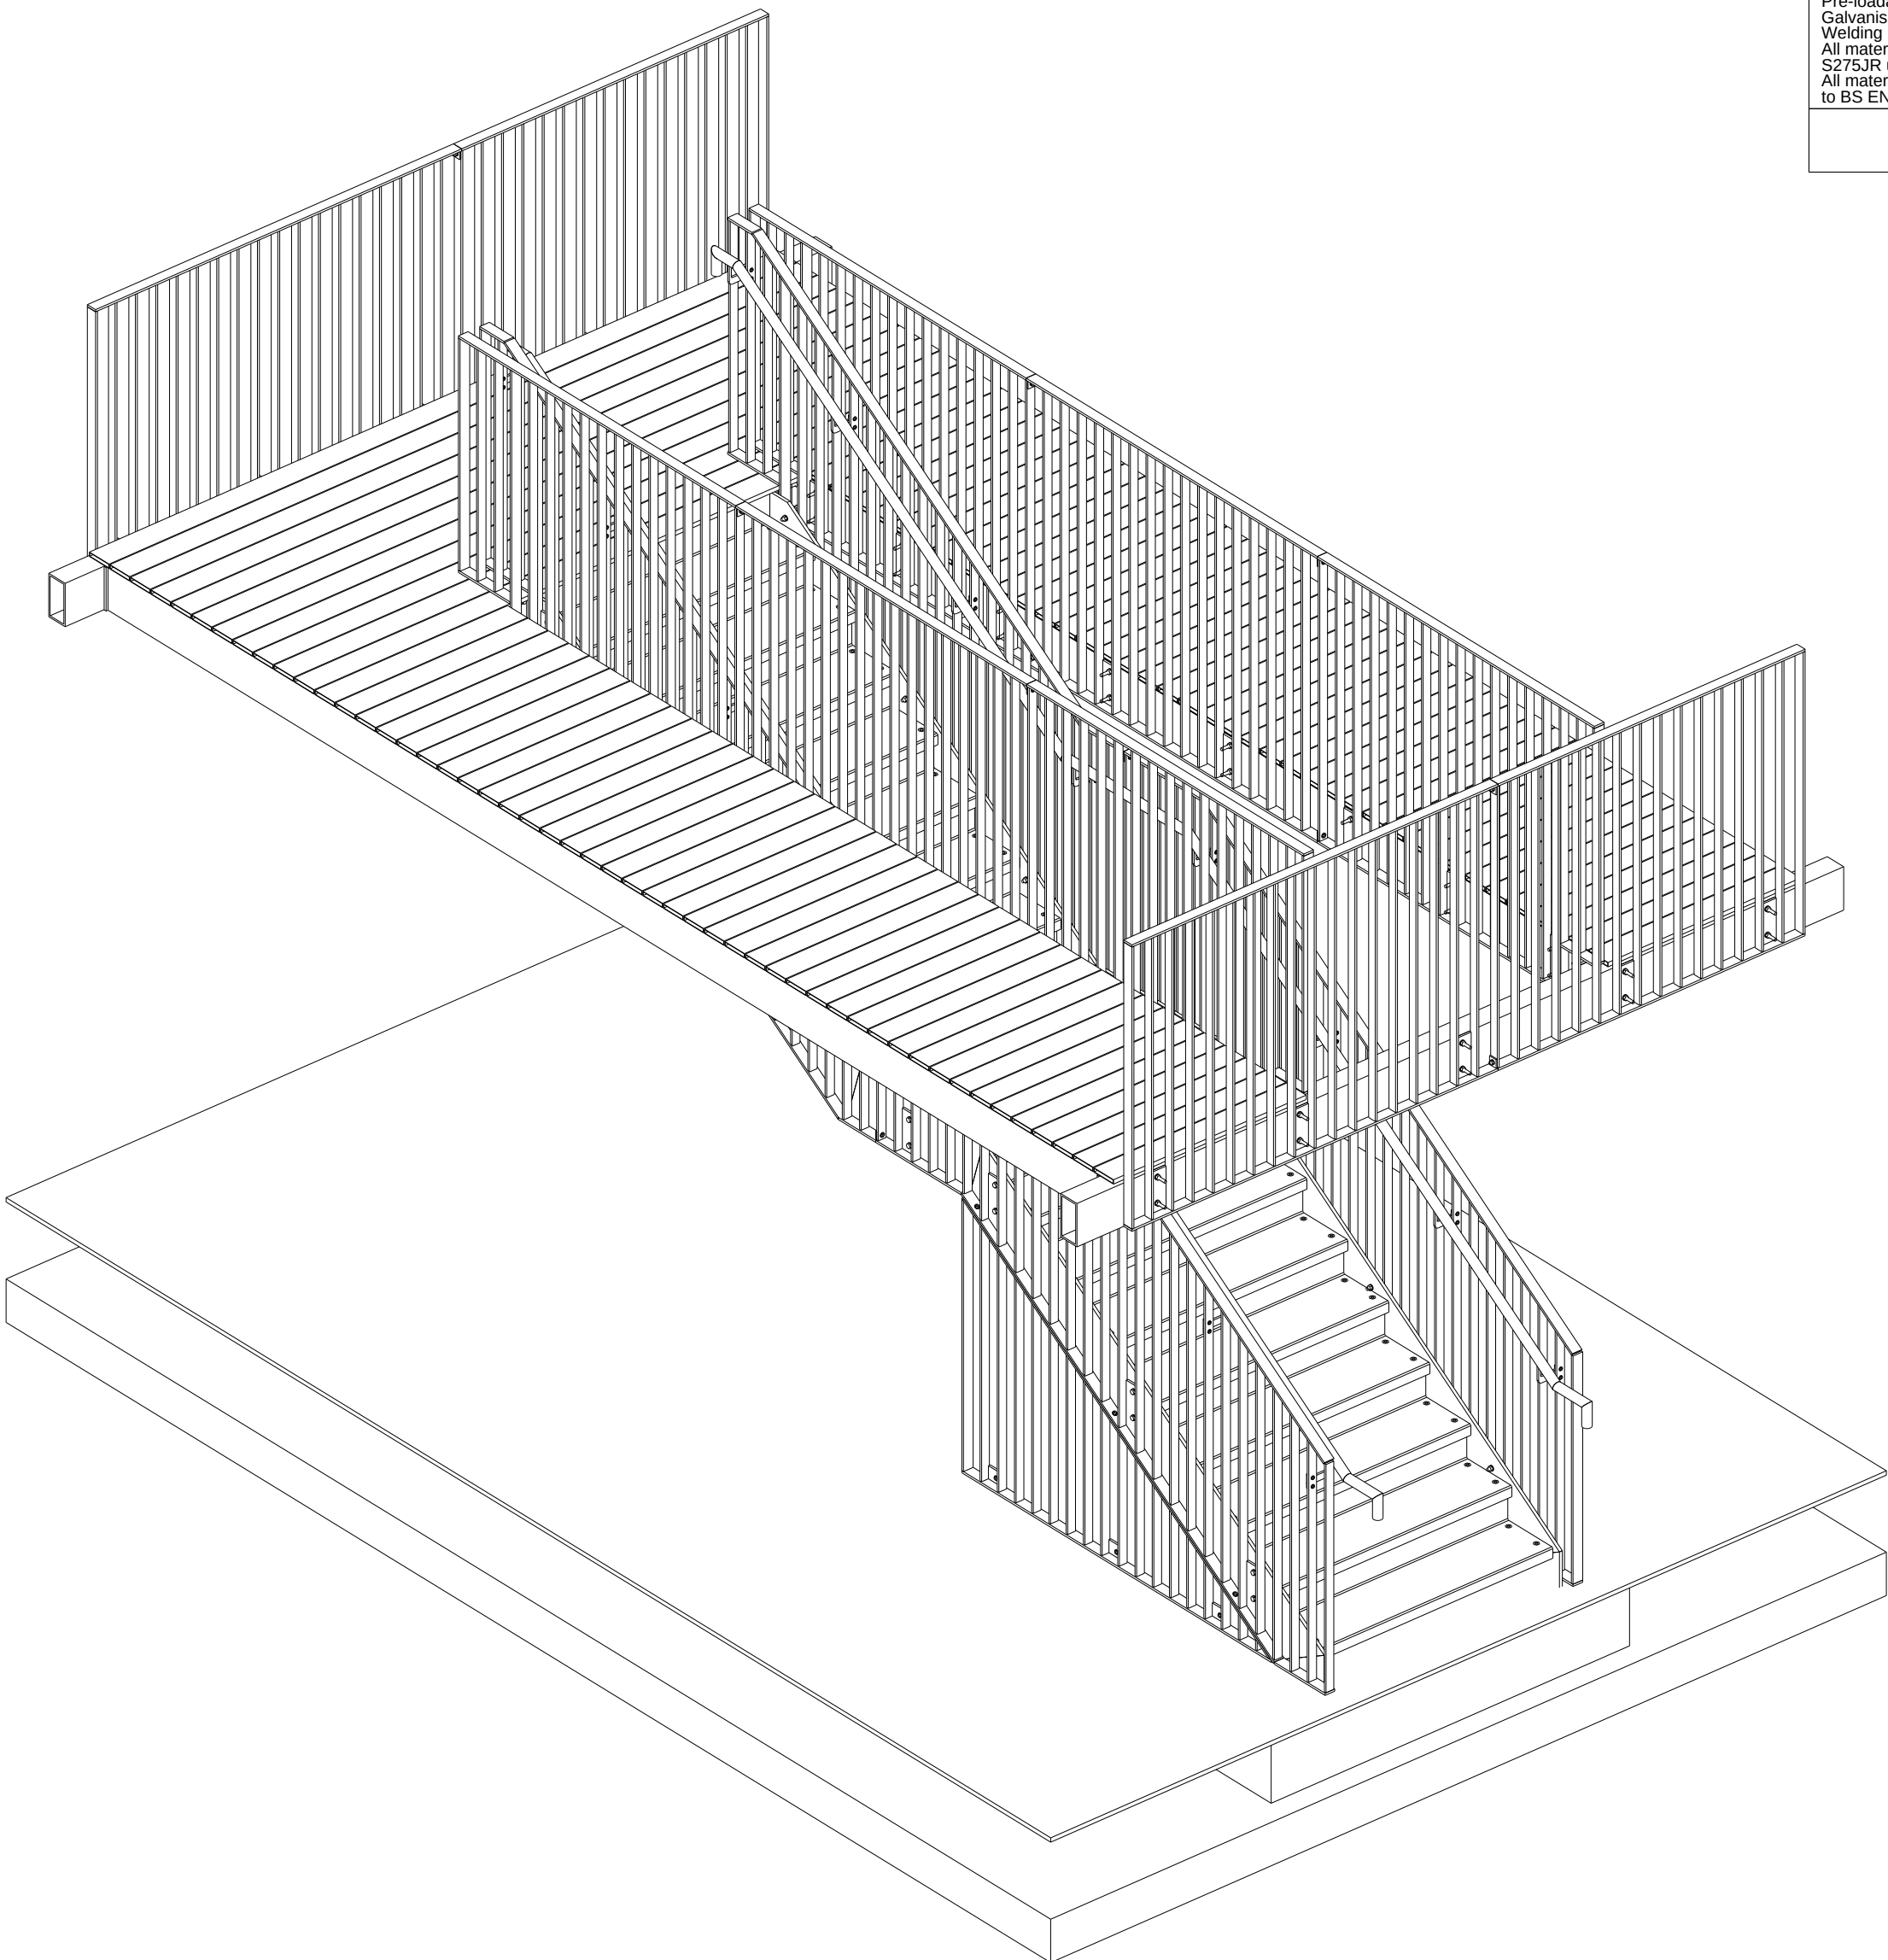

ISO
1:25

C01	ISSUED FOR CONSTRUCTION	11.04.2025
P02	REVIEW + COMMENT / REVISED TO COMMENTS	01.04.2025
P01	REVIEW + COMMENT	26.03.2025
REV MARK	DESCRIPTION	REVISION DATE



SITE LOCATION	EMBASSY VILLAGE	
DRAWING TITLE	POD STAIR DETAILS	
CONTRACT	VERMONT	
MODELLED BY	AN	ISSUE DATE 01.04.2025
CONTRACT No	FT763	SCALE 1:5 1:25
DRAWING No	FT763-PS-0002	REVISION No. C01