


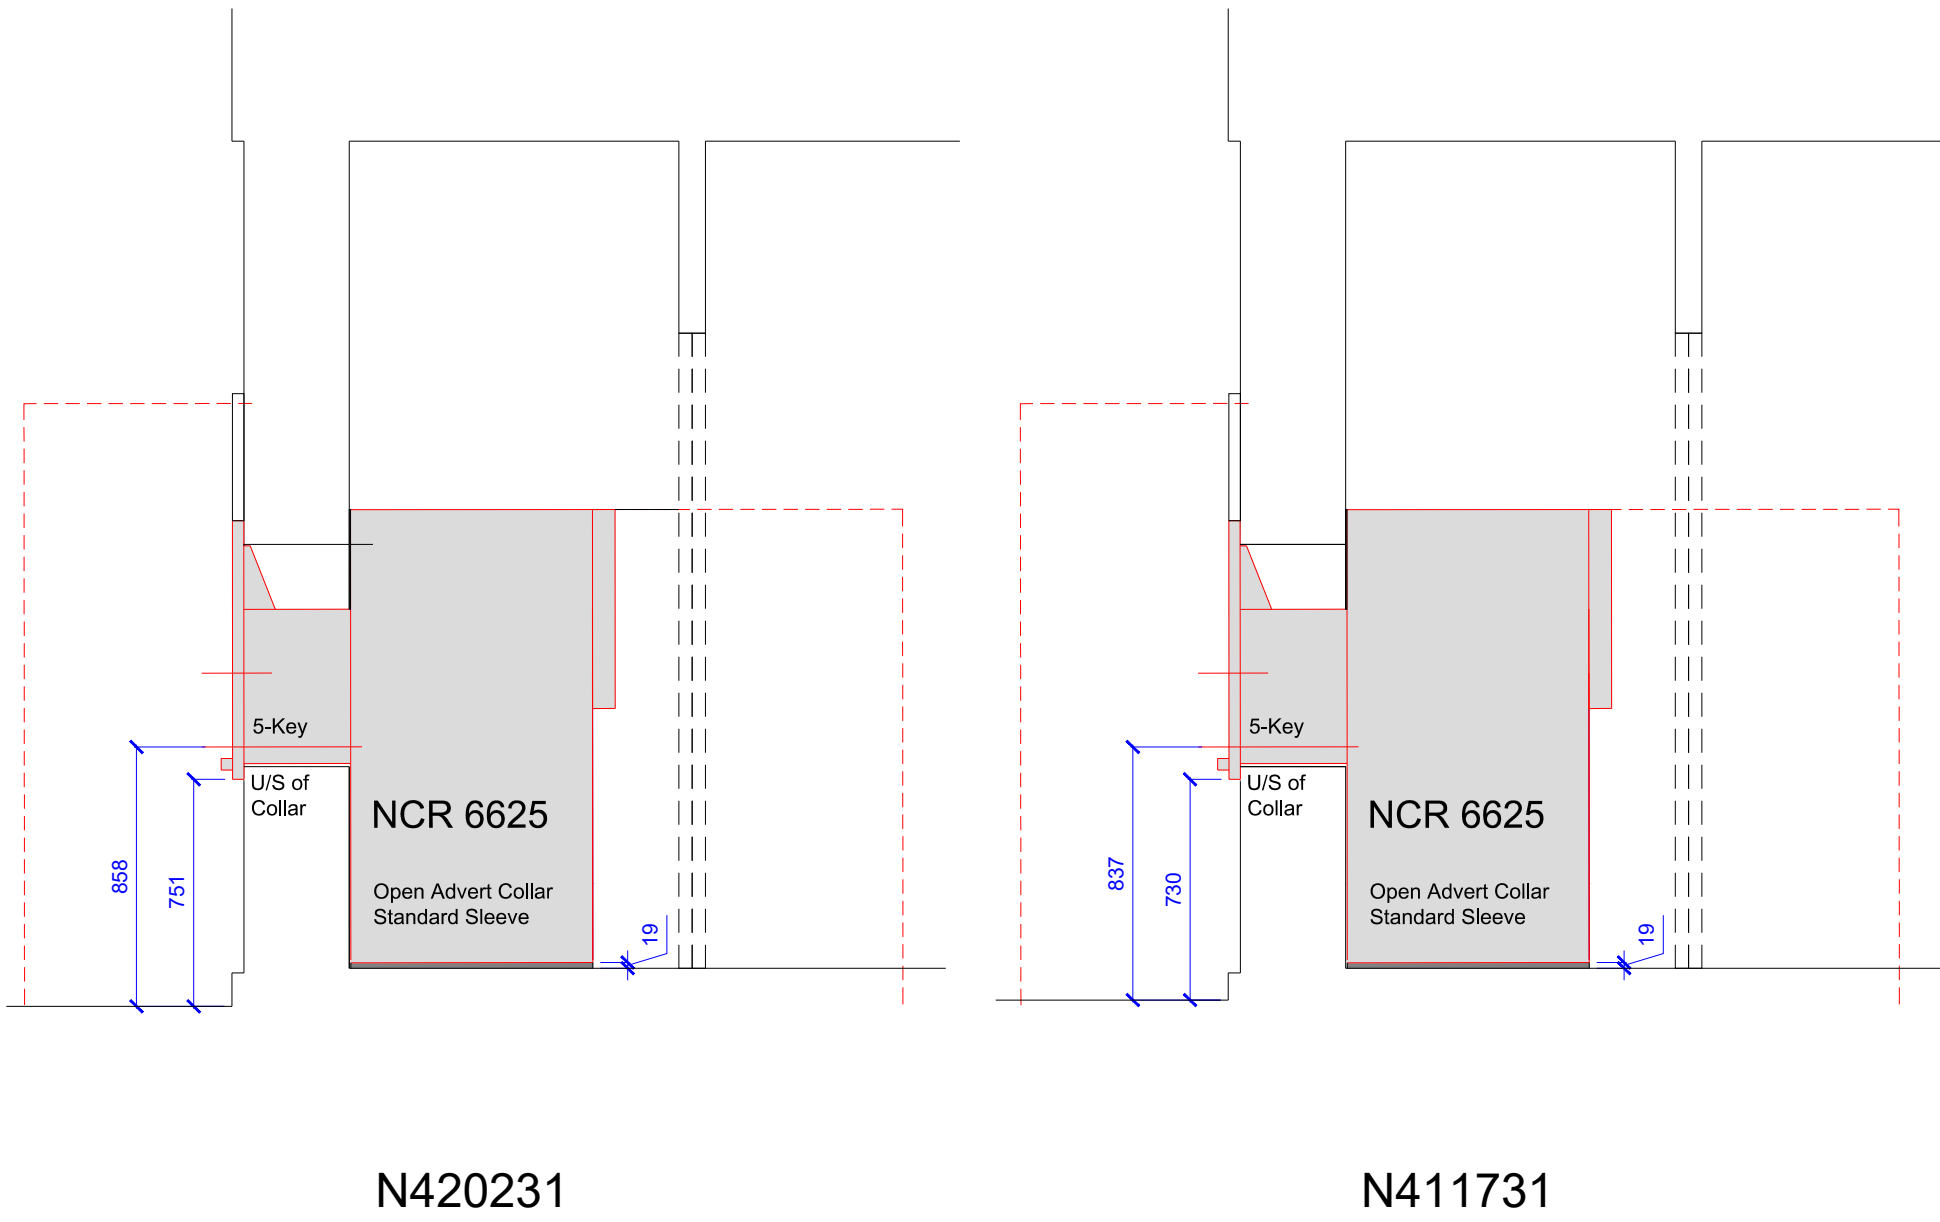
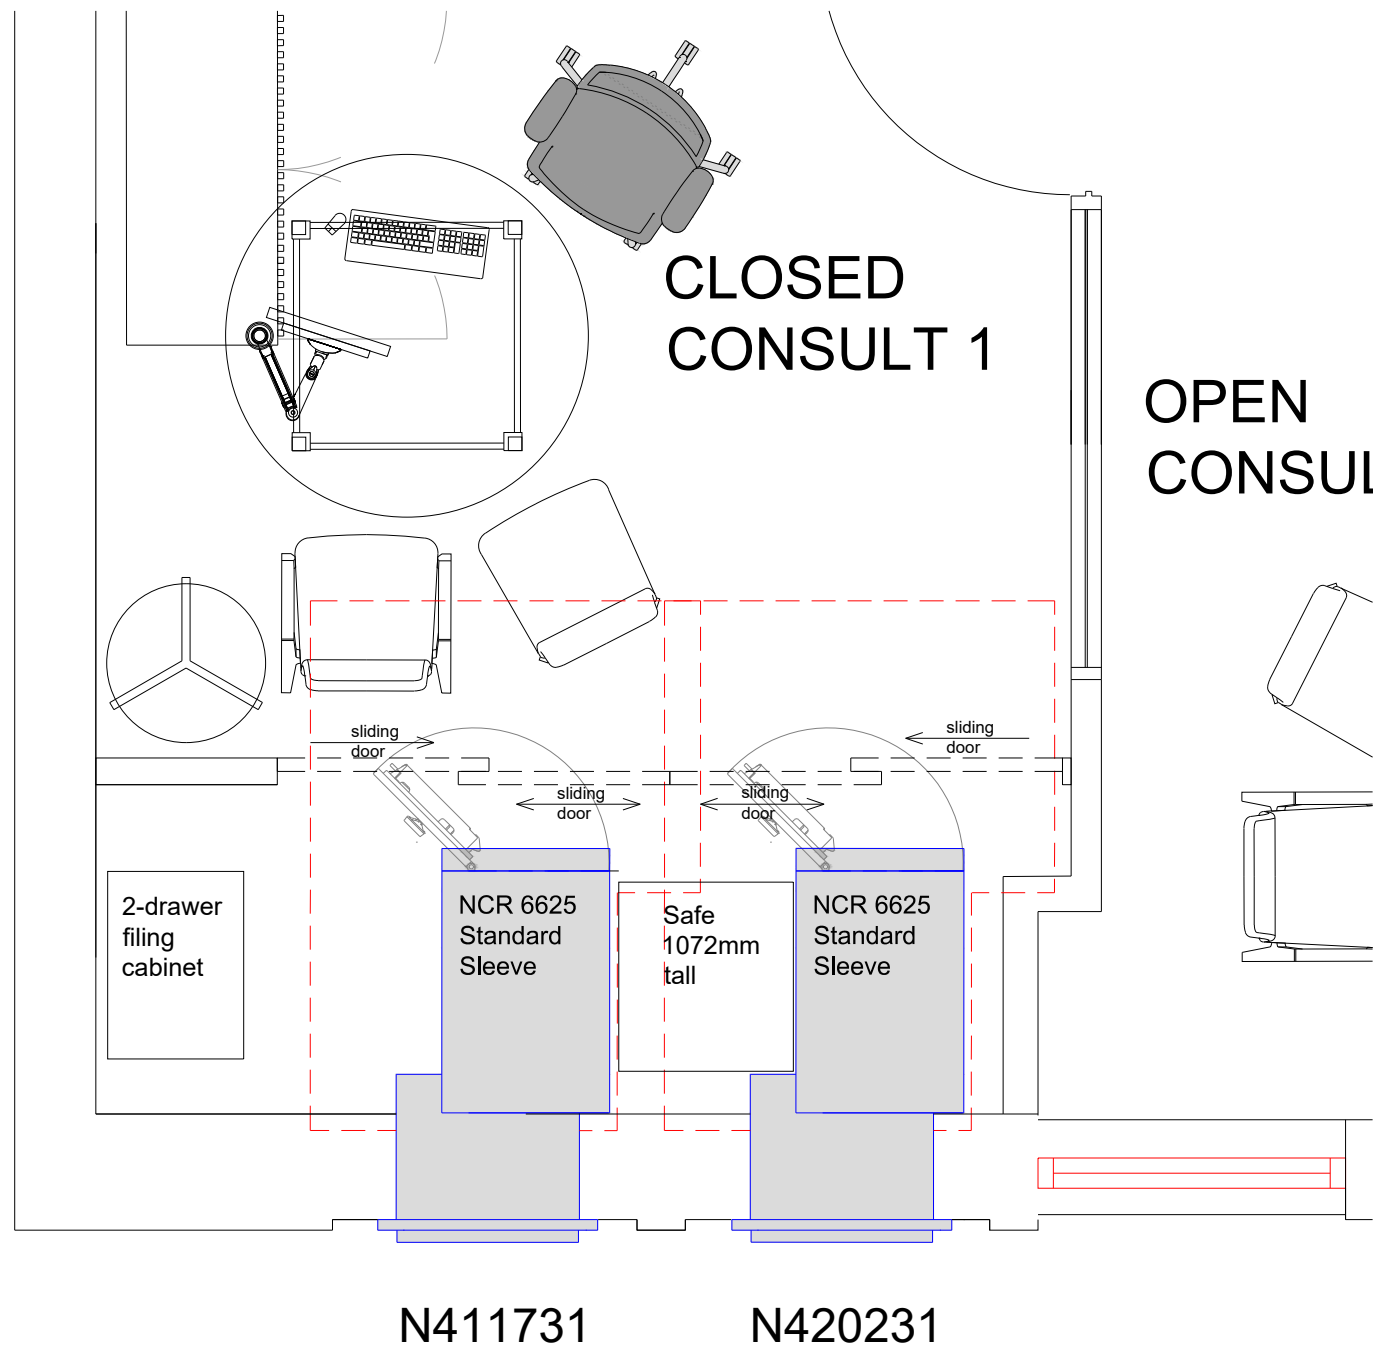
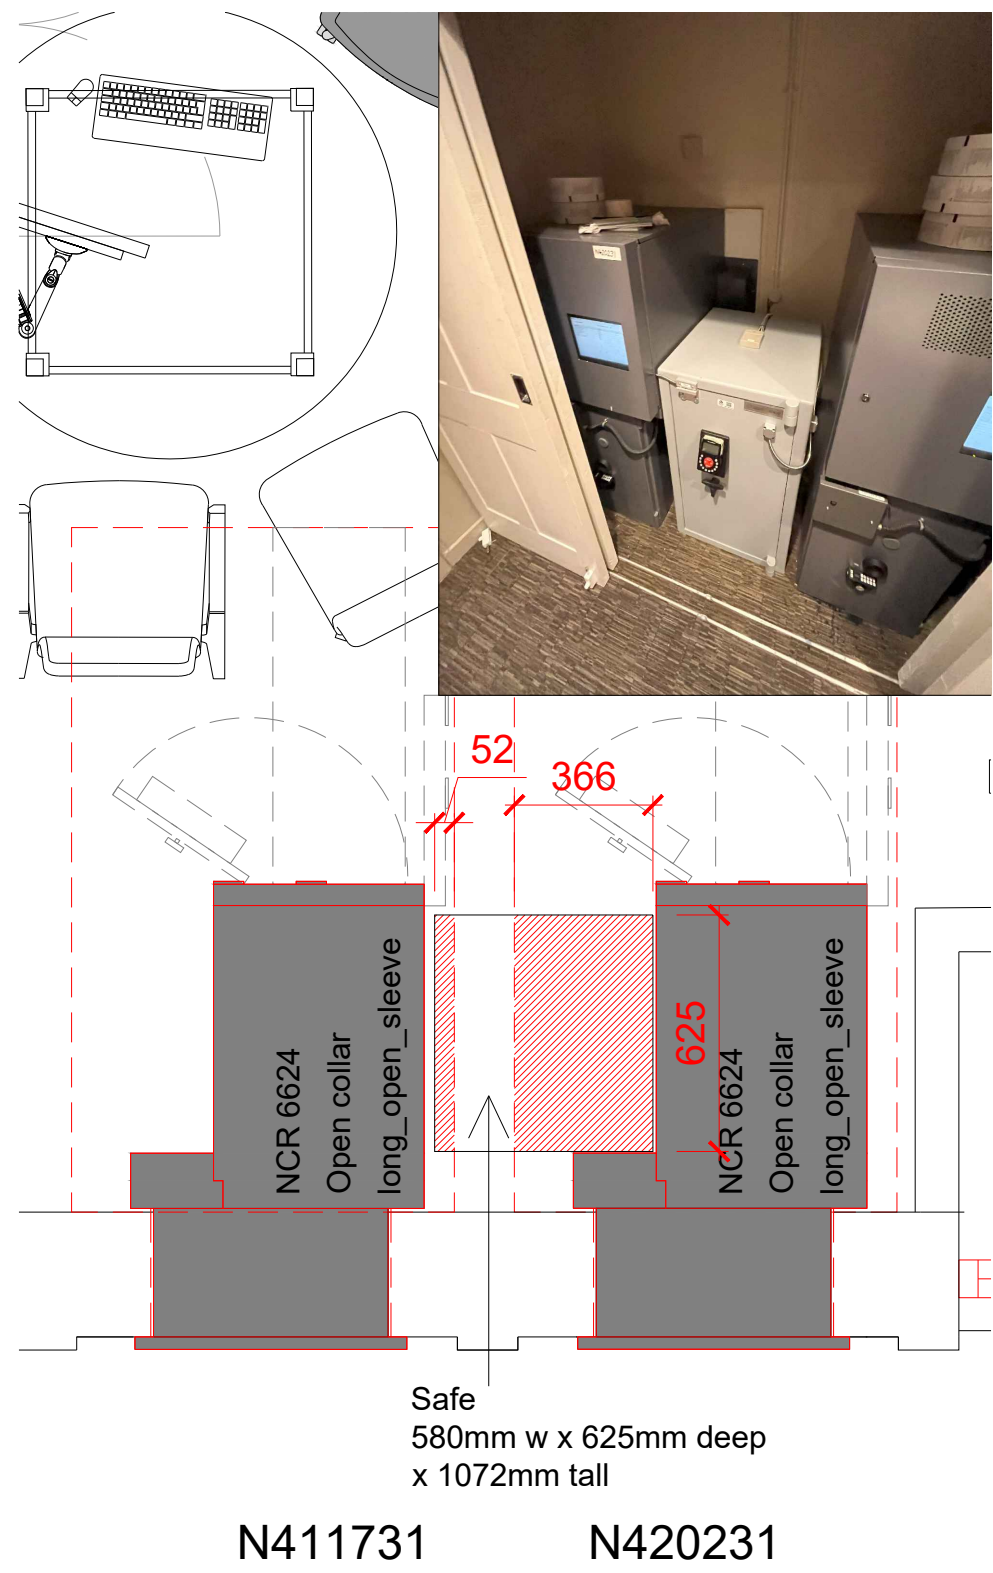
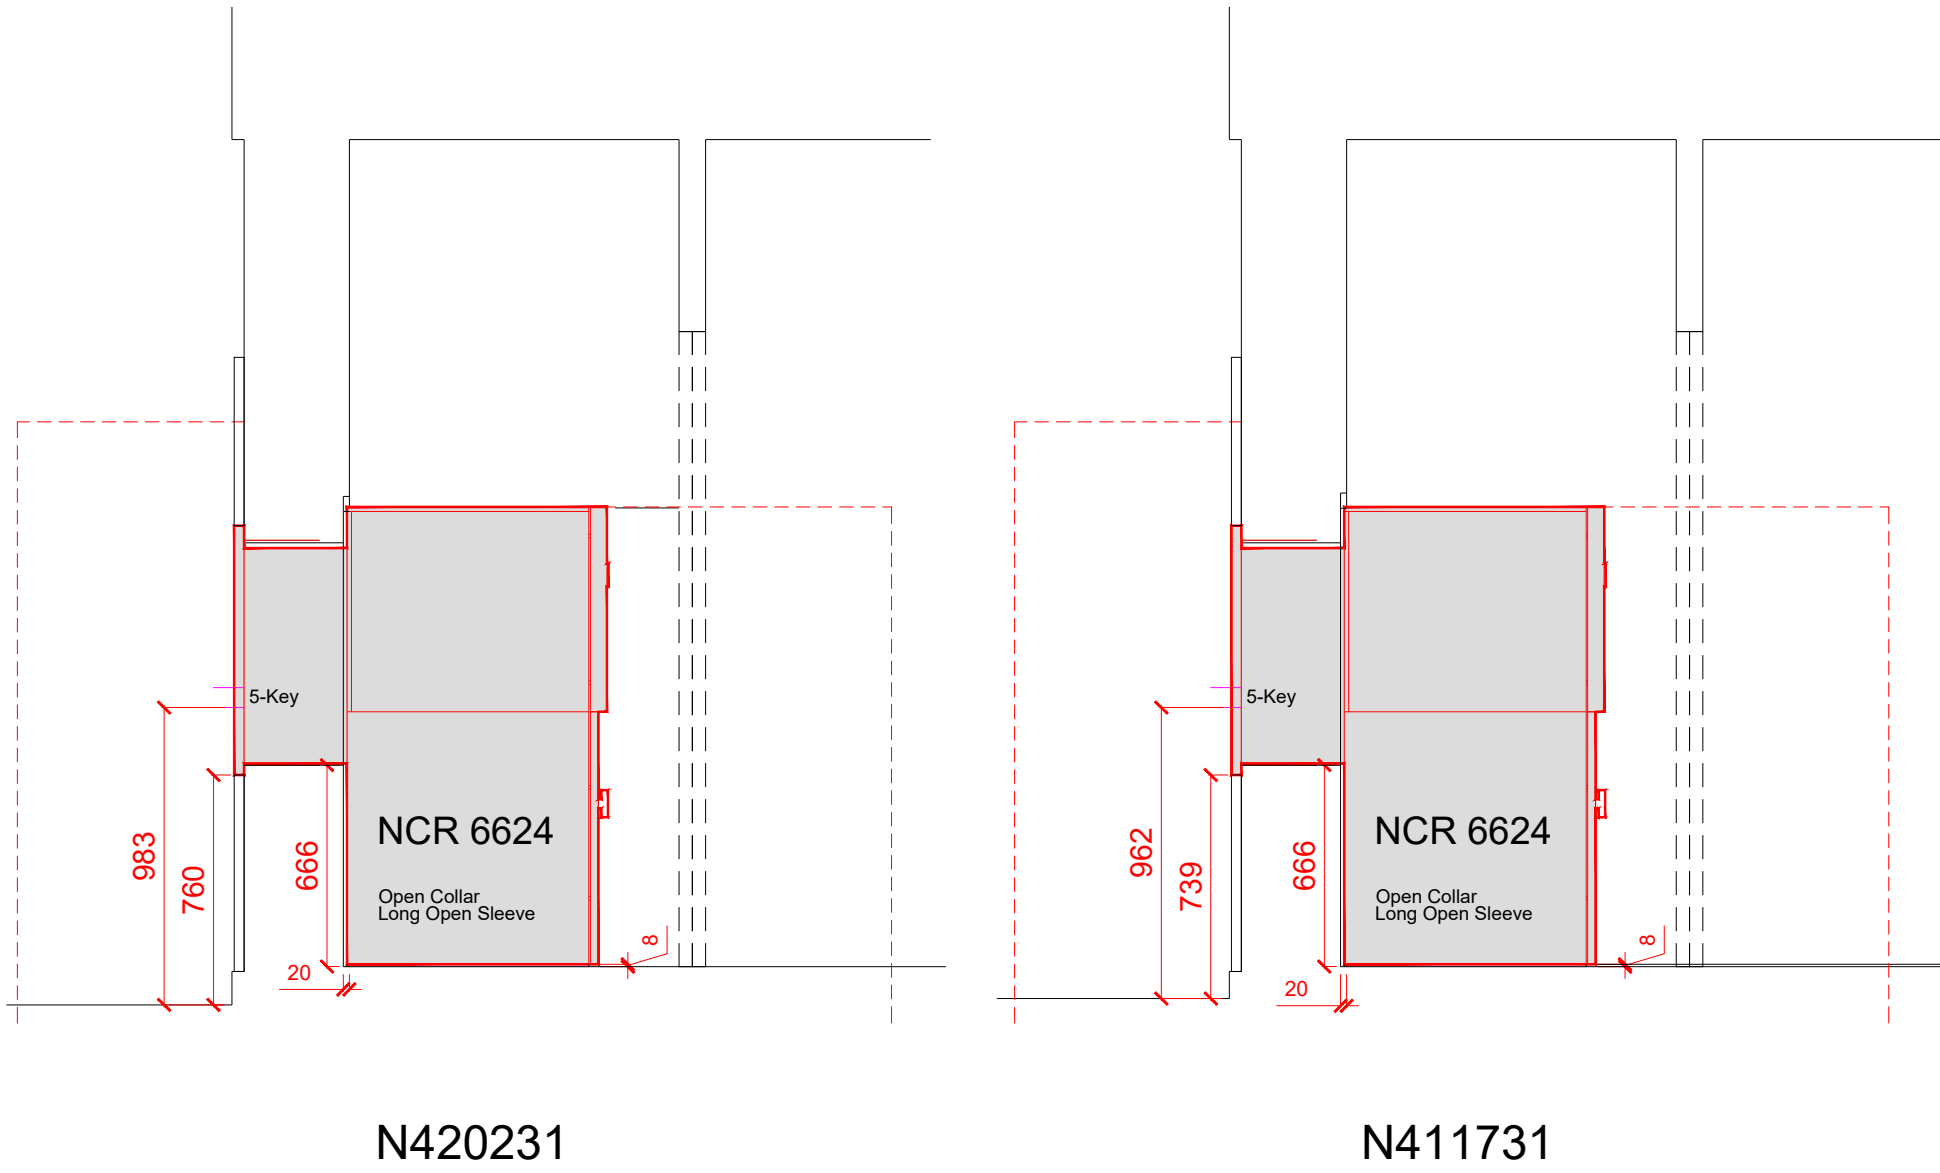


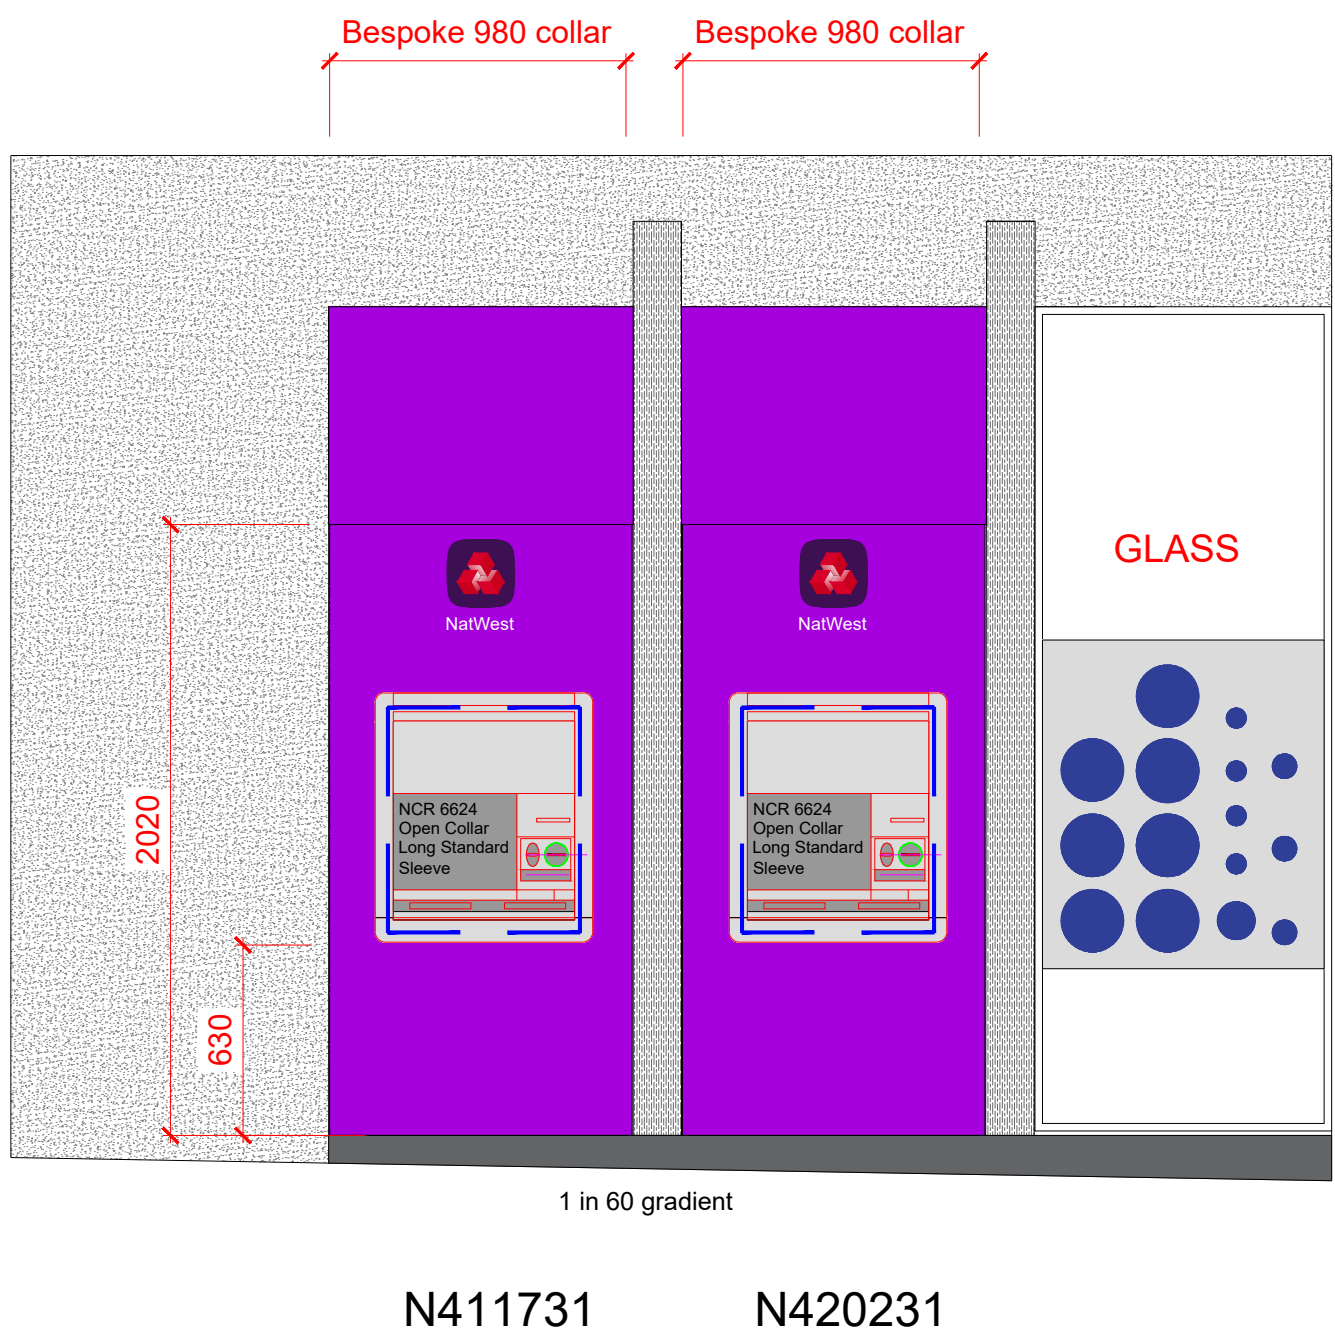

- NOTES:**
- EXTERNAL REMOVALS:**
 - Contractor to review asbestos register in branch property file.
 - Disconnect power, alarm, data & IT from ATM to be removed
 - Remove existing ATM's, Plinth & tablets.
 - PROPOSED:**
 - Reduce external wall inner face by 25mm.
 - Install new baseplates, ATM's and collars
 - Apply new vinyl to panels behind ATM's
 - Disconnect/re-connect data power
 - DECORATION & FINISHES:**
 - All affected areas to be made good and finished to match existing, to Contractors Scope of Works and NatWest Design Guide.
 - Redecorate front wall with white anti graffiti paint
 - M&E and I.T.:**
 - Install power and data to new ATM.
 - SECURITY:**
 - Provide security alarms to new ATM.
 - NOTES:**
 - Basement present but does not impact on ATM installation.
 - Intrusive survey required to determine front wall construction for wall reduction.

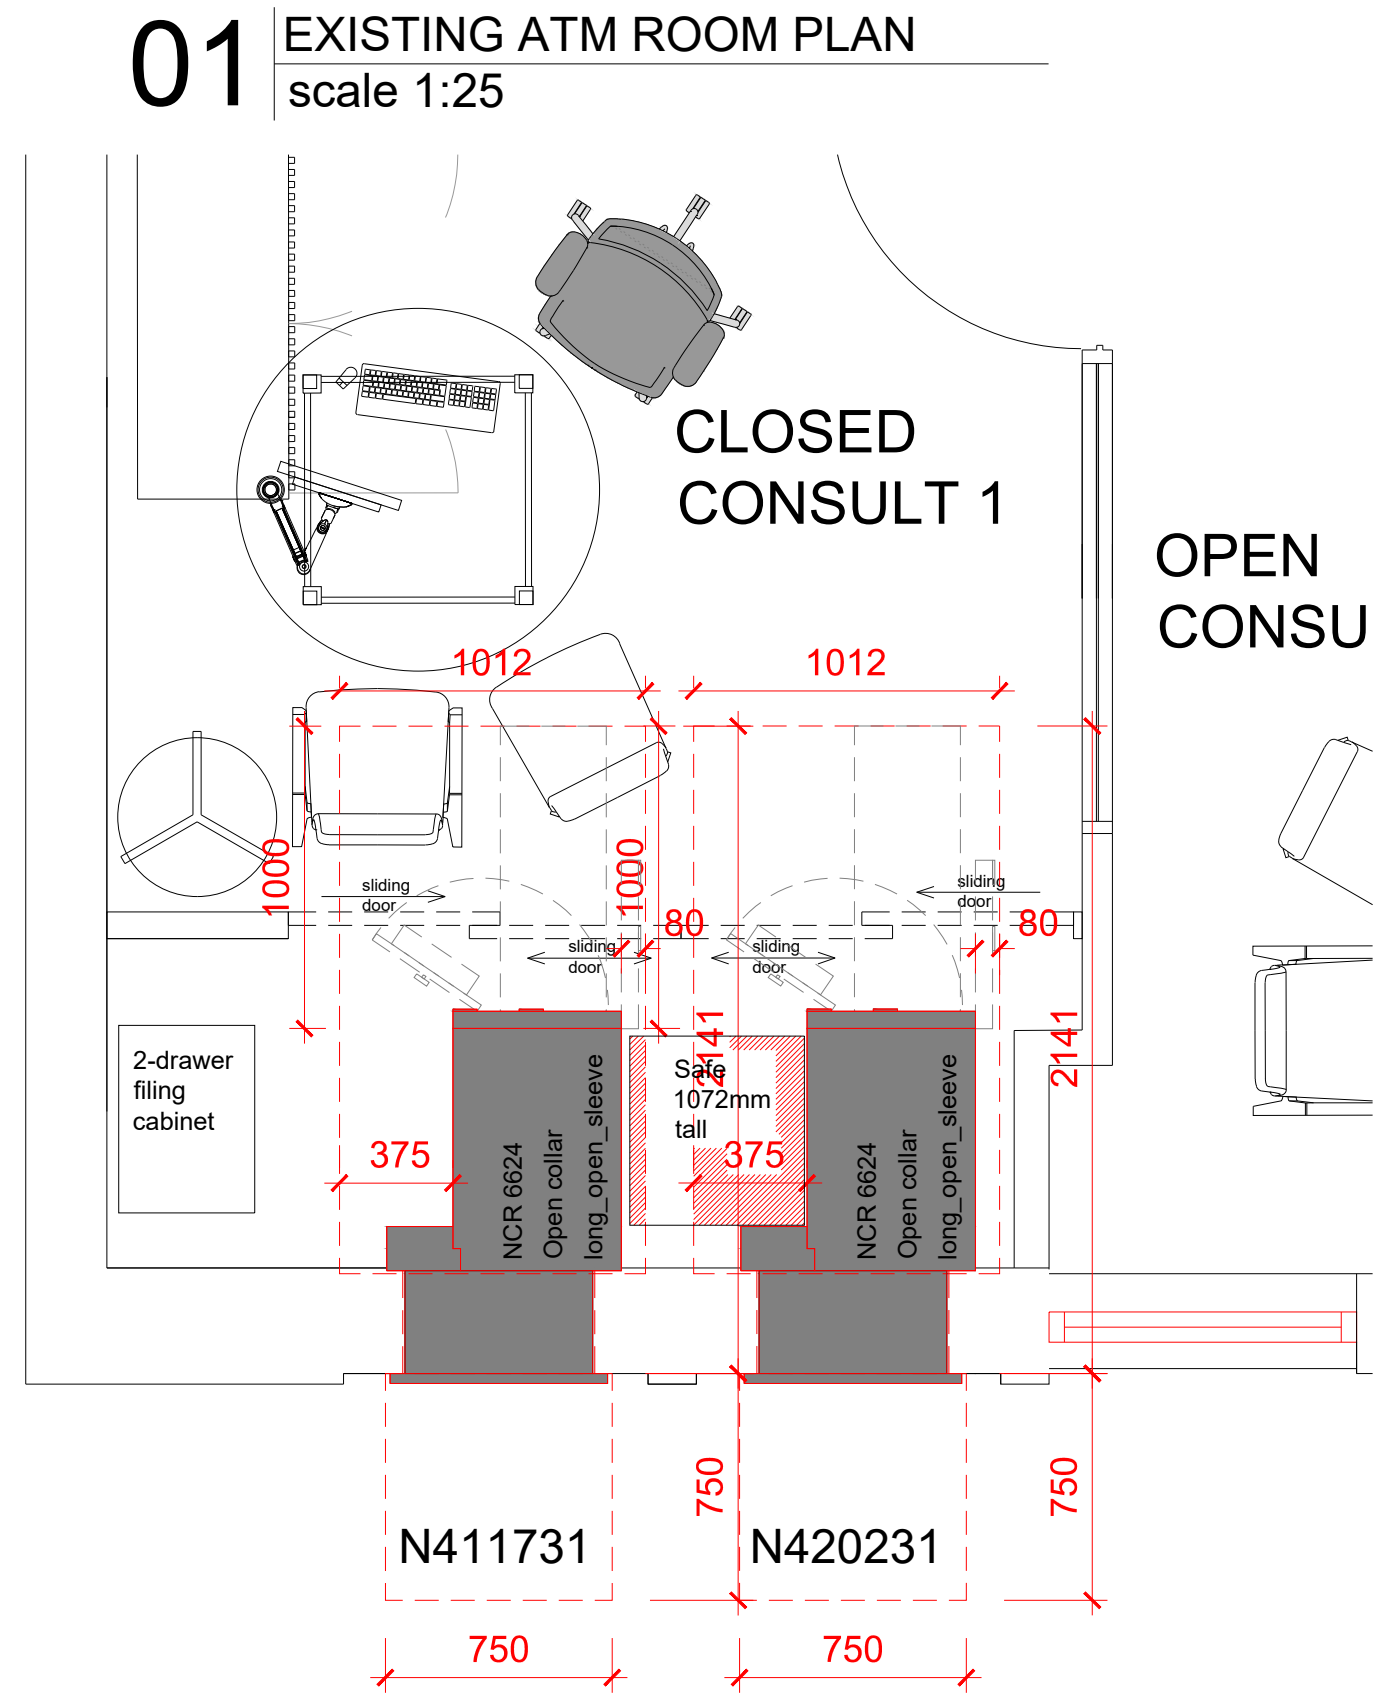

DEVICE SCHEDULE						
Device ID	Existing Device to be removed	Device Type	Device Location	Proposed Device	SAI Present	DDA Compliant
N411731	6625	ATM	EXT. TTW	6624	Yes	Yes
N420231	6625	ATM	EXT. TTW	6624	Yes	Yes

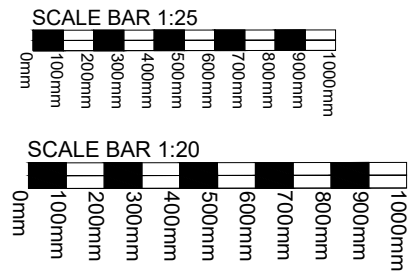

(C) These drawings are Not to be copied or reproduced in any form without the written permission and Full consent of Morris & Spottiswood Ltd				
MAIN CONTRACTOR Morris & Spottiswood		CONTRACT NatWest SSTP 2024	JOB #	DATE 28/01/2025
SCALE 1:20, 1:25 @ A1		SITE DIDSBURY - 699 WILMSLOW ROAD, DIDSBURY, MANCHESTER, M20 6NW.		
DRAWING STATUS CONSTRUCTION		DESIGN ARCHITECT Morris & Spottiswood Design		
REVISION DATE		DRAWING NUMBER NWB-Didsbury Wilmslow Rd-NWSTP24-P2-010269-EXT-M&S-Construction-001-01		
1		SHEET 1 of 1		

Rev.	Description	By	Date
1	SAI Approved by IBM. Drawing upgraded to Construction	GH	04/02/2025