


- Dimensions are all in millimeters, unless stated otherwise.
- It is the recipient's responsibility to print this document to the correct scale.
- All the relevant drawings and specifications should be read in conjunction with this drawing.


PLEASE NOTE:

Building heights and FFL are subject to change following detailed design stage with a tolerance of +/-500mm.

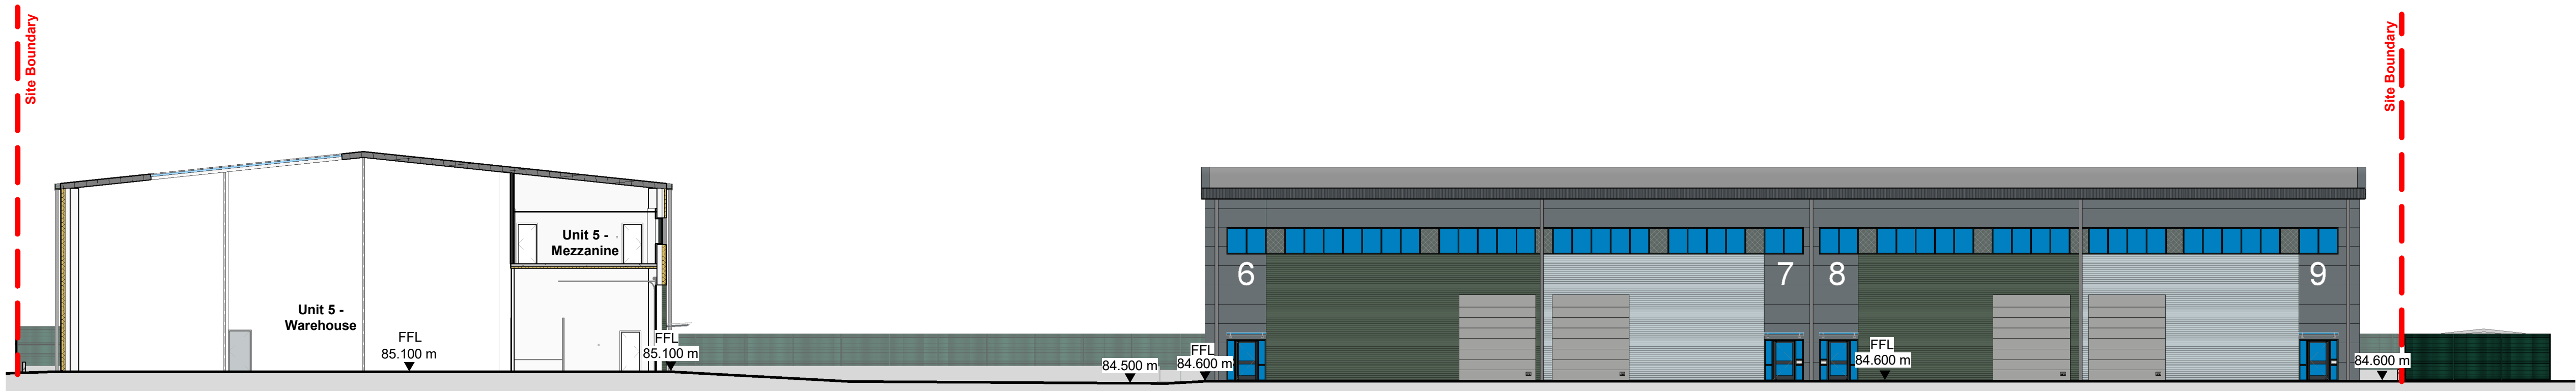

Site Section AA

1 : 200

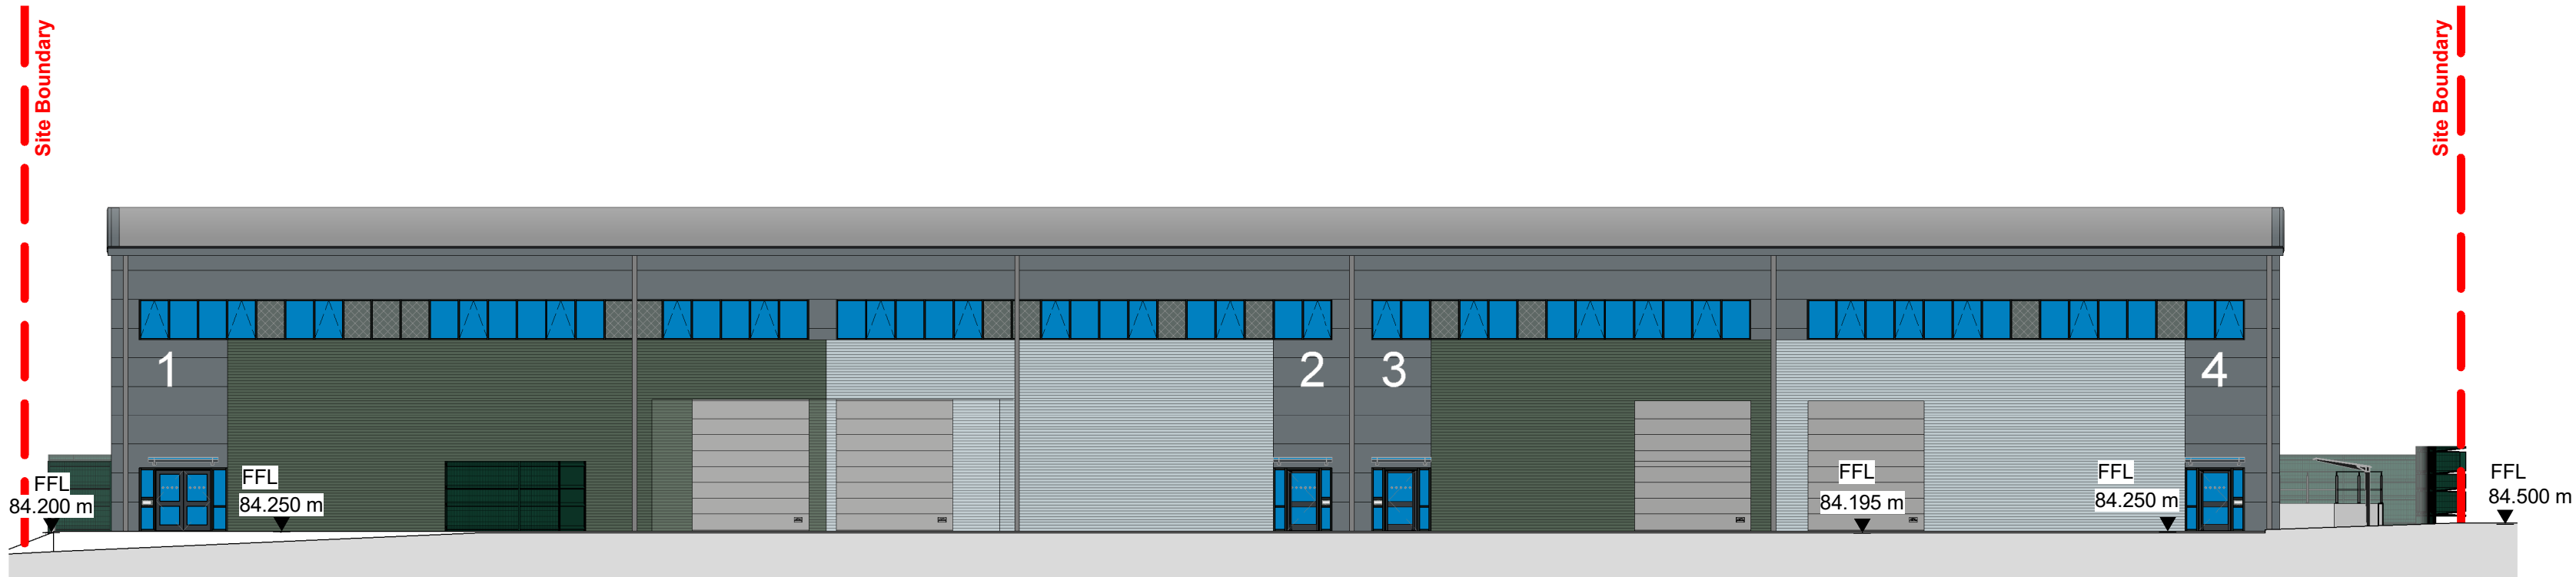


Site Section BB

1 : 200



Site Section CC

1 : 200

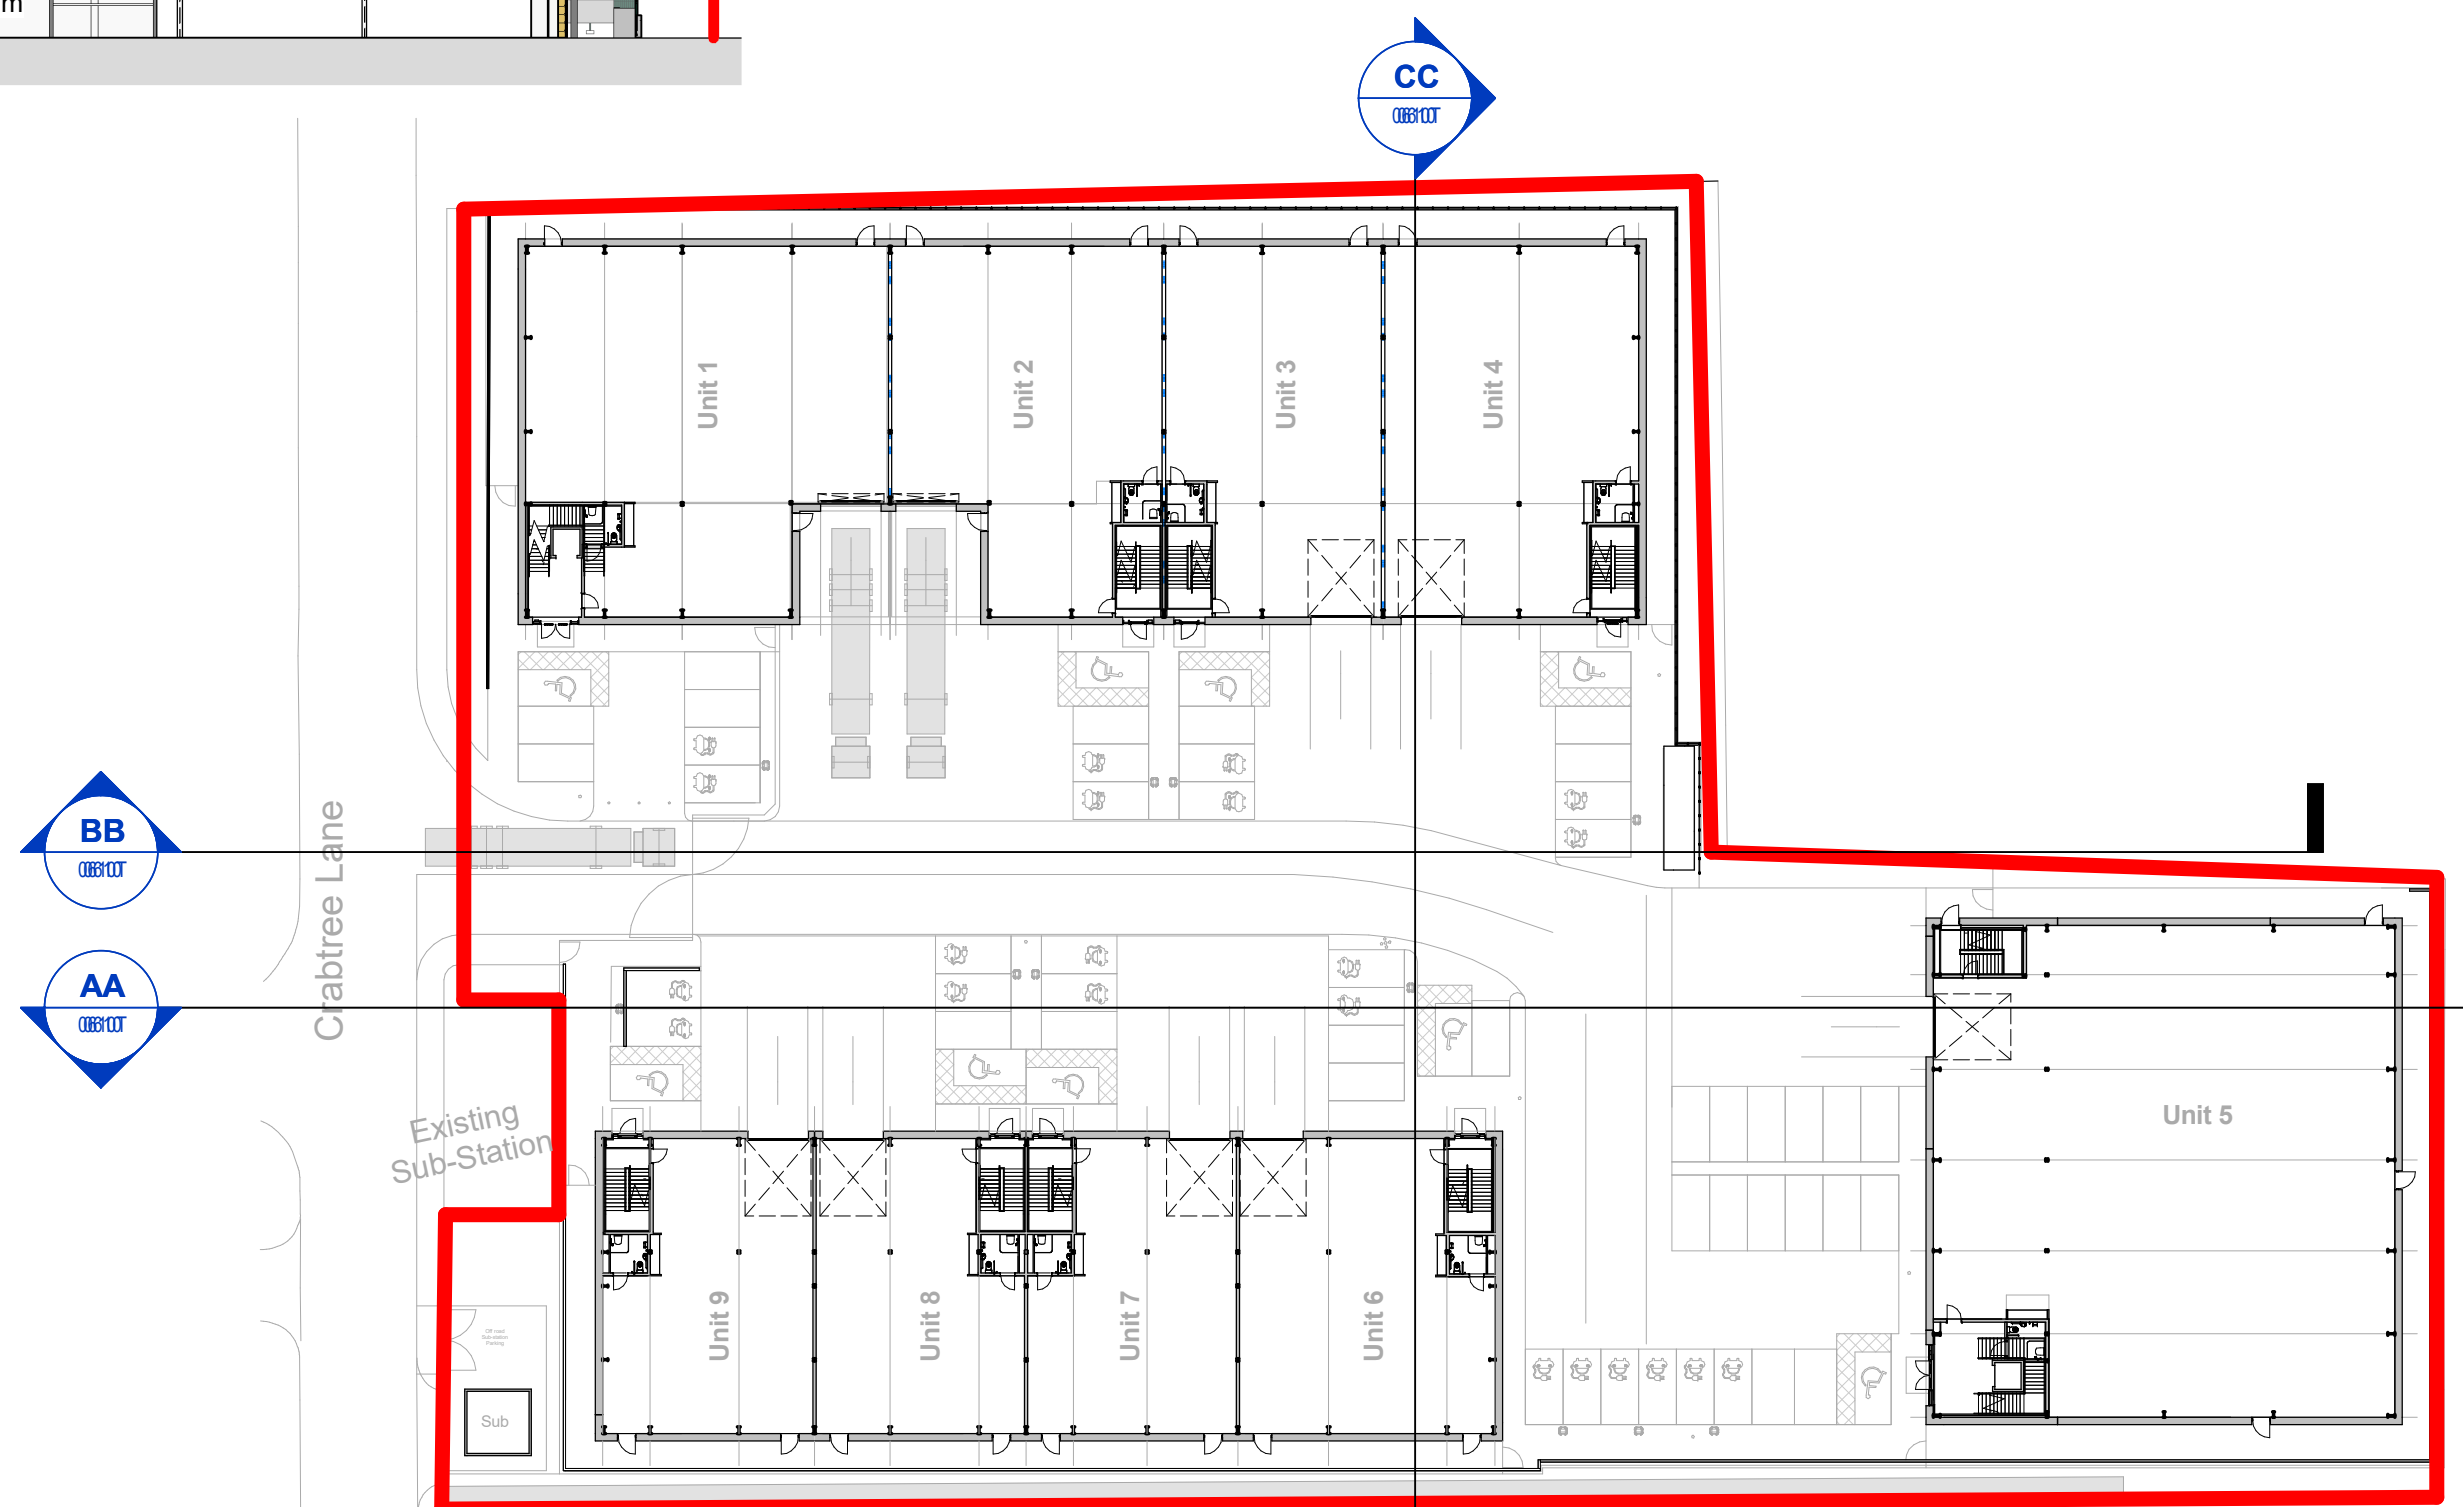

Site Section Key

Crabtree Lane, Manchester

Proposed Site Sections

Information Container LOIN	
LOD 3	LOI 4

Chancerygate

umc architects

Newark Beacon, Caferata Way, Newark, Nottinghamshire, NG24 2TN
+44 (0)1636 653027 +44 (0)1636 653010 info@umcarchitects.com

RIBA PoW Stage:	Stage 3 - Spatial Coordination
Suitability / Status:	S3
Drawn / Checked:	BB/JC
Date:	13/12/23
Scale:	As indicated @ A1
UMC Project Number:	23168
Document Reference:	Drawing no: Revision:
23168-UMC -XXXX -SI -DR -A-	0610 P.15

PLANNING
THIS DRAWING IS FOR PLANNING CONSIDERATION ONLY
AND SHOULD NOT BE USED FOR ANY OTHER PURPOSE