


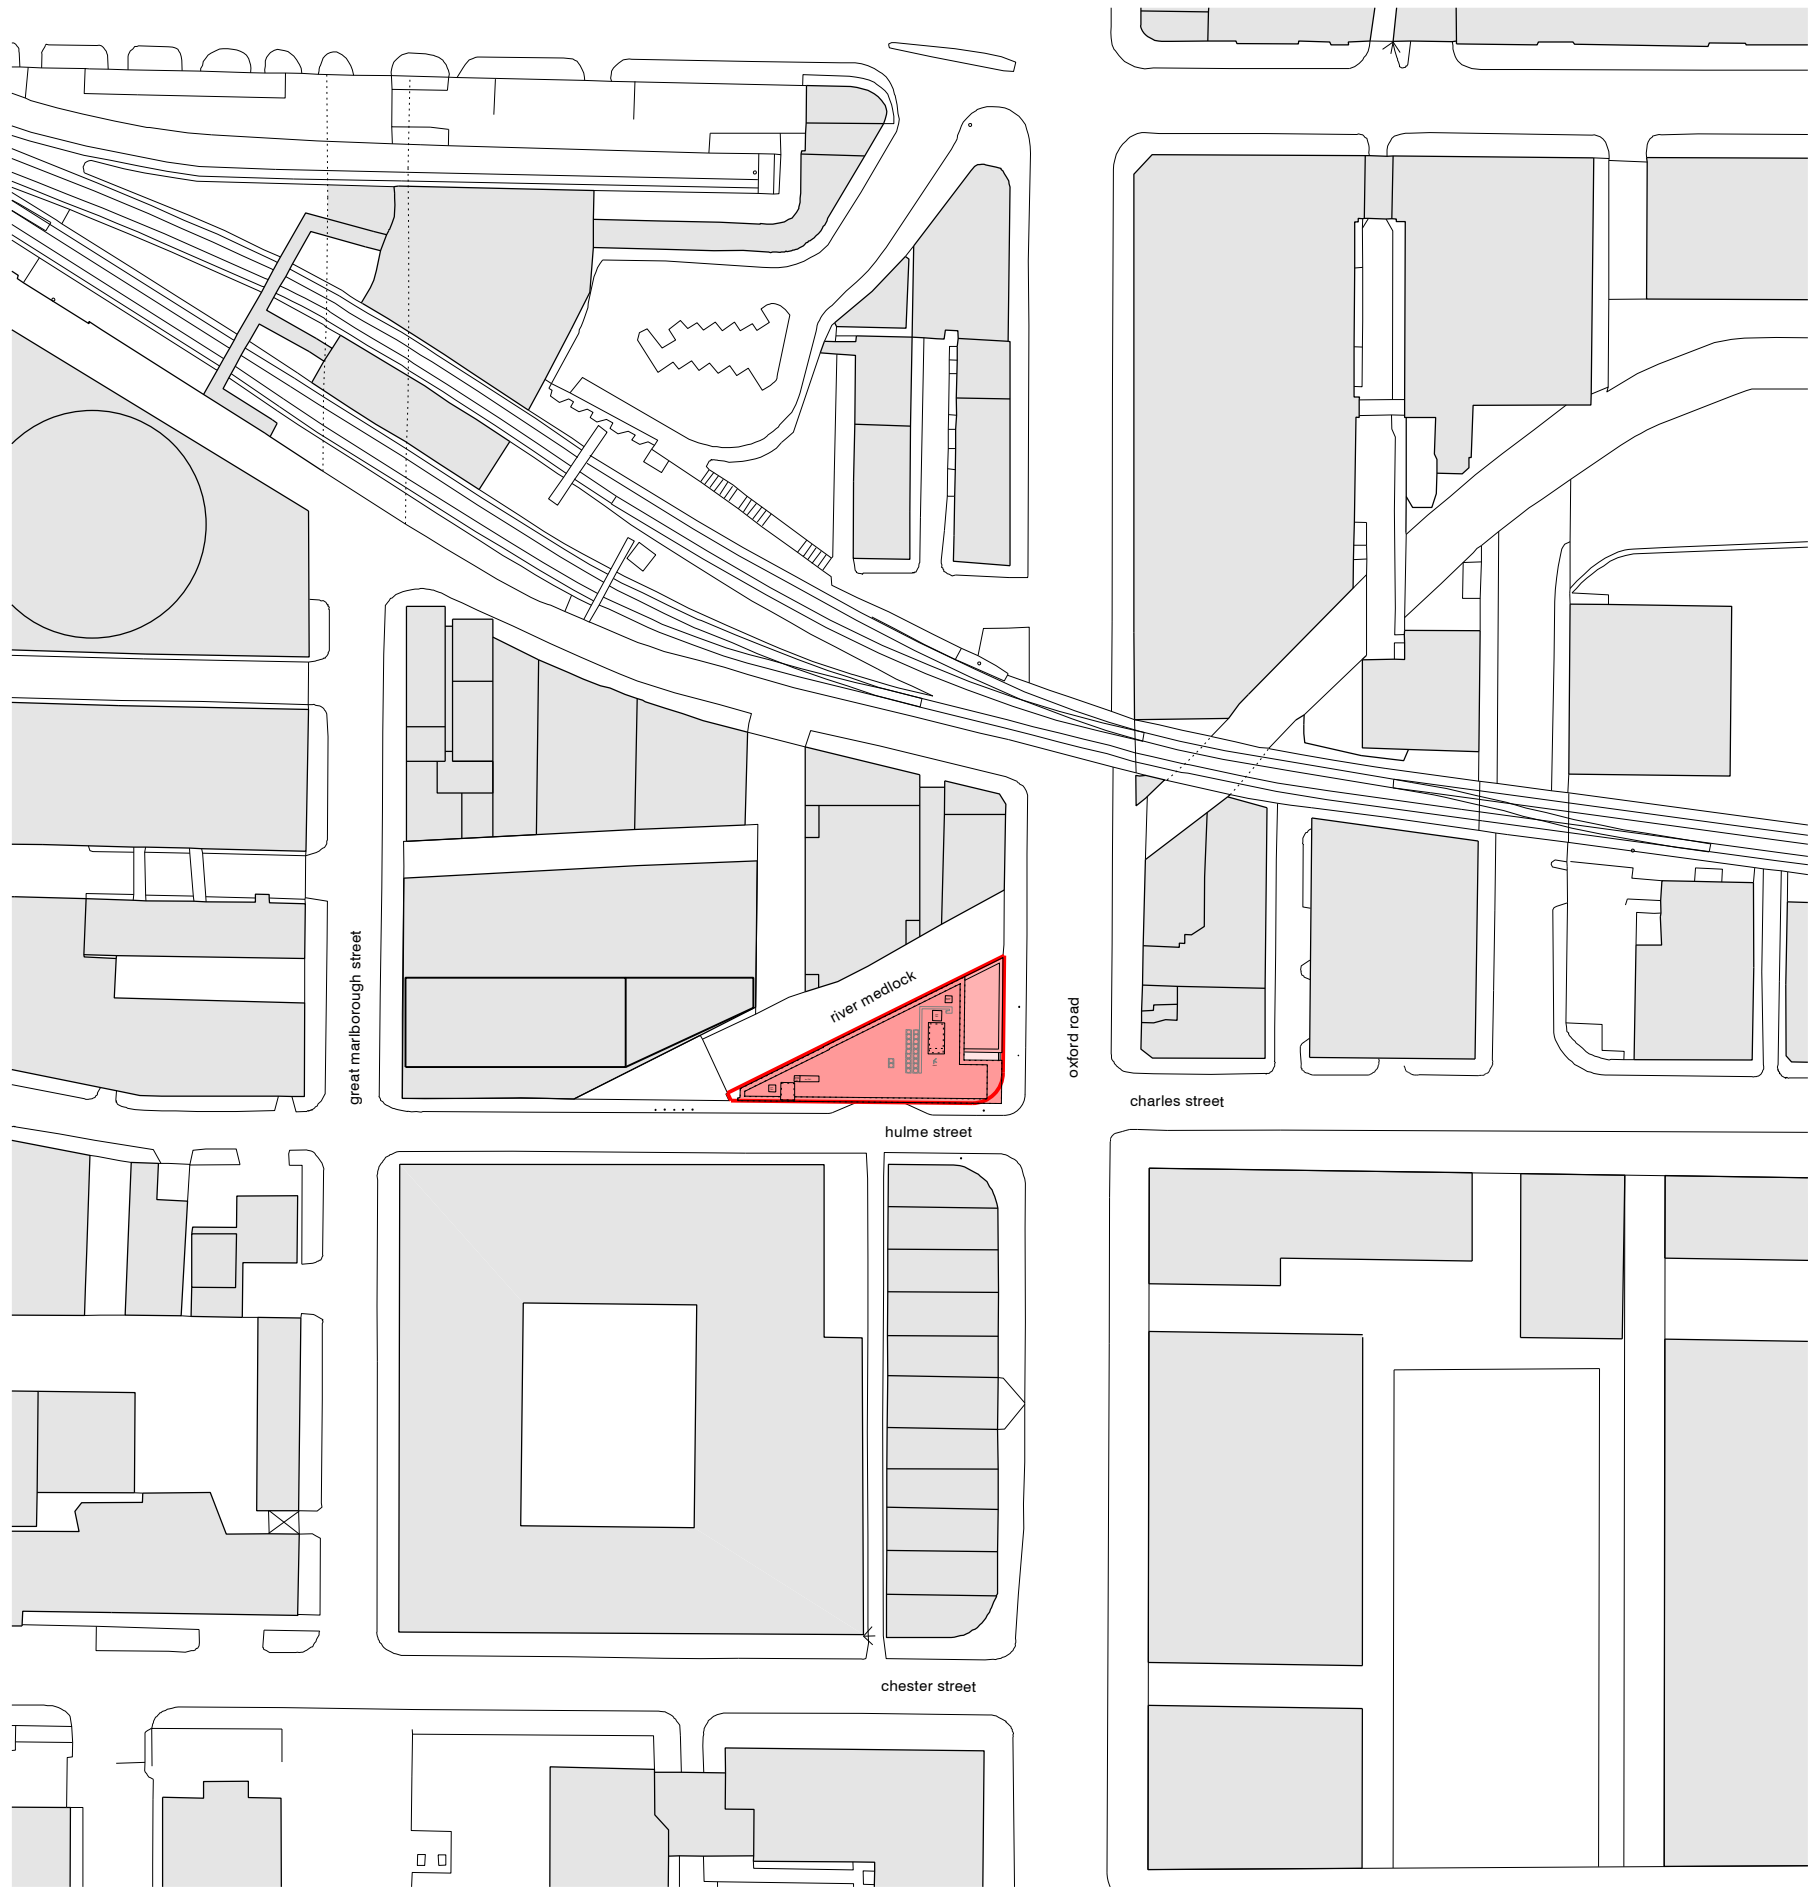

revision: P01
date: 2024.02.26
note: preliminary first issue

— site boundary

brancaster road



project
Holiday Inn Express
job no.
7612
title
location plan
scale
1:1250 @ A3
drawing no.
7612-al(04)0001

stephenson hamilton risley
STUDIO

3 riverside mews
4 commercial street
manchester, M15 4RQ
www.shr.studio
email@shr.studio
0161 832 0244