
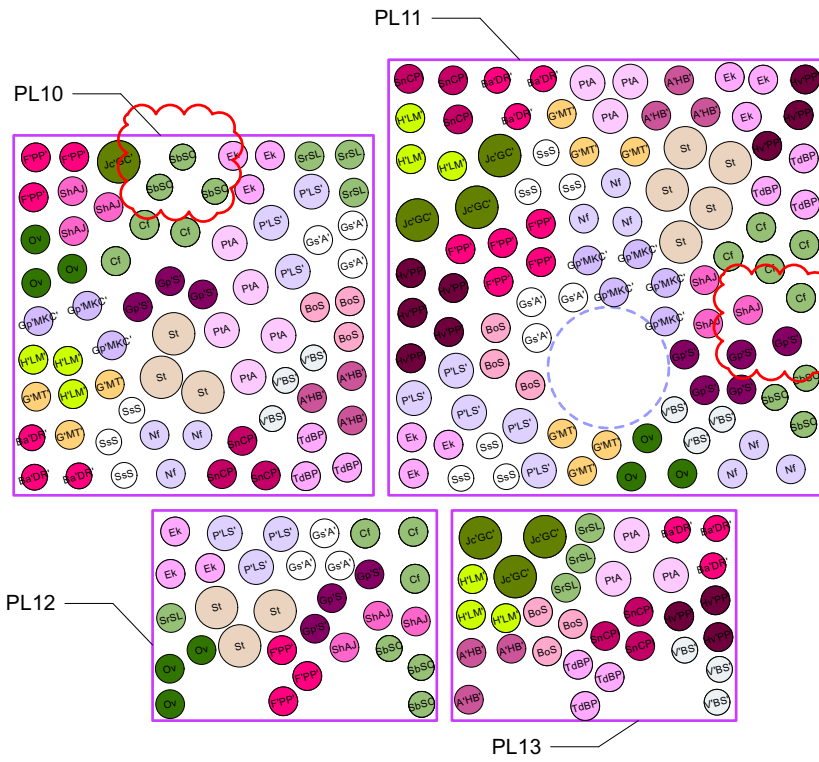


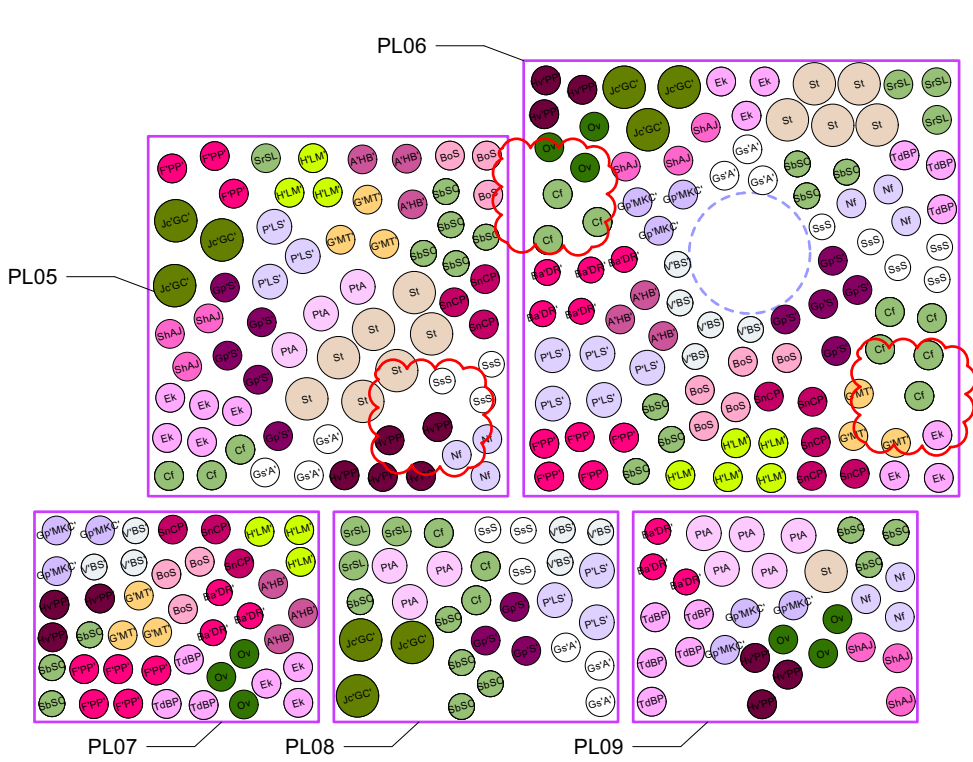

Feeding the City Planting Schedule:

Base (SUN)				
Code	Species - Latin	Common Name	Size: Pot (Ltr)	Quantity
A/HB'	Astrantia 'Hadsen Blood'	Mastwort 'Haspen Blood'	3	18
BoS	Bistorta officinalis 'Superba' (Persicaria)	Bistort	3	20
Ba'DR'	Bistorta affinis 'Darjeeling Red' (Persicaria)	East Indian Knotweed	2	20
CI	Cyrtomium falcatum	House Holly Fern	3	25
Ek	Erigeron karvinskianus	Mexican Fleabane	3	26
G'MT'	Geum 'Mai Tai'	Avens	3	18
Ge'A'	Geranium sanguineum 'Album'	Bloody Cranesbill 'Alba'	3	18
Gp'MKC'	Geranium pratense 'Mrs Kendall Clark'	Meadow Cranesbill 'Mrs Kendall Clark'	3	17
Gp'S'	Geranium phaeum 'Sambor'	Dusky Cranesbill	3	24
HLM'	Heuchera 'Lime Marmalade'	Alum root 'Lime Marmalade'	3	20
Nf	Nepeta faassenii	Catmint	3	18
PLS'	Perovskia 'Little Spire'	Russian Sage	5	22
PIA	Phlox tuberosa 'Amazona'	Jerusalem Sage 'Amazona'	5	22
SnCPI	Salvia nemorosa 'Caradonna Pink Inspiration'	Woodsage	3	20
VBS'	Veronica 'Blue Star'	Hebe Blue Star	2	20

Herbaceous Sun				
Code	Species - Latin	Common Name	Size: Pot (Ltr)	Quantity
FPP	Fragaria 'Pink Panda'	Pink Panda Strawberry	3	24
Hv'PP'	Heuchera villosa 'Palace Purple'	Coral Bells 'Place Purple'	3	25
Jc'GC'	Juniperus communis 'Green Carpet'	Juniper 'Green Carpet'	10	16
Ov	Origanum vulgare	Oregano	3	18
ShAJ	Sedum 'Herbstfreude' 'autumn joy'	Stonecrop Autumn Joy	3	18
SsS	Salvia x sylvestris 'schneehugel'	Woodsage	2	20
SbSC	Stachys byzantina 'silver carpet'	Lamb Ears	2	31
SrSL	Stevia rebaudiana 'Sugar Love'	Sweet Leaf	3	14
TdBP	Thymus doerfleri 'Bressingham Pink'	Thyme	3	20

Grasses				
Code	Species - Latin	Common Name	Size: Pot (Ltr)	Quantity
St	Stipa tenuissima	Mexican Feather Grass	5	24

Bulbous					
Species - Latin	Common Name	Grade	Quantity per m2	Mix (%)	Total Quantity (Total Area 13.67sqm)
Allium atropurpureum	Ornamental onion	Grade 8/10	30	10	41
Allium sphaerocephalon	Round-headed Leek	Grade 5/+	100	10	137
Allium stipitatum 'Mount Everest'	Round-headed Leek	Grade 16/18	25	10	34
Chionodoxa 'Pink Giant'	Glory of the Snow	Grade 5/6	100	10	137
Orocus 'Flower Record'	Orocus 'Flower Record'	Grade 7/8	50	10	68
Galanthus nivalis 'Vindapice'	Snowdrops	Grade 5/6	50	10	68
Galtonia candicans	Summer Hyacinth	Grade 12/13	25	10	34
Muscari comosum	Tassel hyacinth	Grade 6/7	15	10	21
Scilla sibirica	Siberian squill	Grade 6/7	15	10	21
Nectaroscordum sicutum	Sicilian Honey Garlic	Grade 10/12	25	10	34

Supplying Industry Planting Schedule:


Base (SUN)				
Code	Species - Latin	Common Name	Size: Pot (Ltr)	Quantity
A/HB'	Astrantia 'Hadsen Blood'	Mastwort 'Haspen Blood'	3	13
BoS	Bistorta officinalis 'Superba' (Persicaria)	Bistort	3	14
Ba'DR'	Bistorta affinis 'Darjeeling Red' (Persicaria)	East Indian Knotweed	2	17
CI	Cyrtomium falcatum	House Holly Fern	3	14
Ek	Erigeron karvinskianus	Mexican Fleabane	3	19
G'MT'	Geum 'Mai Tai'	Avens	3	18
Ge'A'	Geranium sanguineum 'Album'	Bloody Cranesbill 'Alba'	3	11
Gp'MKC'	Geranium pratense 'Mrs Kendall Clark'	Meadow Cranesbill 'Mrs Kendall Clark'	3	11
Gp'S'	Geranium phaeum 'Sambor'	Dusky Cranesbill	3	9
HLM'	Heuchera 'Lime Marmalade'	Alum root 'Lime Marmalade'	3	14
Nf	Nepeta faassenii	Catmint	3	9
PLS'	Perovskia 'Little Spire'	Russian Sage	5	9
PIA	Phlox tuberosa 'Amazona'	Jerusalem Sage 'Amazona'	5	11
SnCPI	Salvia nemorosa 'Caradonna Pink Inspiration'	Woodsage	3	14
VBS'	Veronica 'Blue Star'	Hebe Blue Star	2	14

Herbaceous Sun				
Code	Species - Latin	Common Name	Size: Pot (Ltr)	Quantity
Ap'C'	Anthemis punctata 'Cupaniana'	Sicilian chamomile	2-3L	11
As'LR'	Achillea azurea 'Lodion Royalist'	Azurea	2-3L	16
Ap'TP'	Achillea ptarmica 'The Pearl'	Sneezewort 'The Pearl'	2-3L	18
Ec	Edgeworthia chrysantha	Paperbush		15
HO'	Heuchera 'Obsidian'	alum root 'Obsidian'	2-3L	17
La'F'	Lavandula angustifolia 'Felice'	English Lavender	5	14
Lp	Linum perenne	Perennial Flax	Plug	7
Pm'M'	Pinus mugo 'Mops'	Dwarf Mountain Pine	10	7
Sr	Salvia rosmarinus	Rosemary	5	7


Grasses				
Code	Species - Latin	Common Name	Size: Pot (Ltr)	Quantity
Cbu	Carex buchananii	Buchanan's Sedge	10	11

1 Planting Plan - Feeding the City
Scale: 1:50

2 Planting Plan - Feeding the City
Scale: 1:50

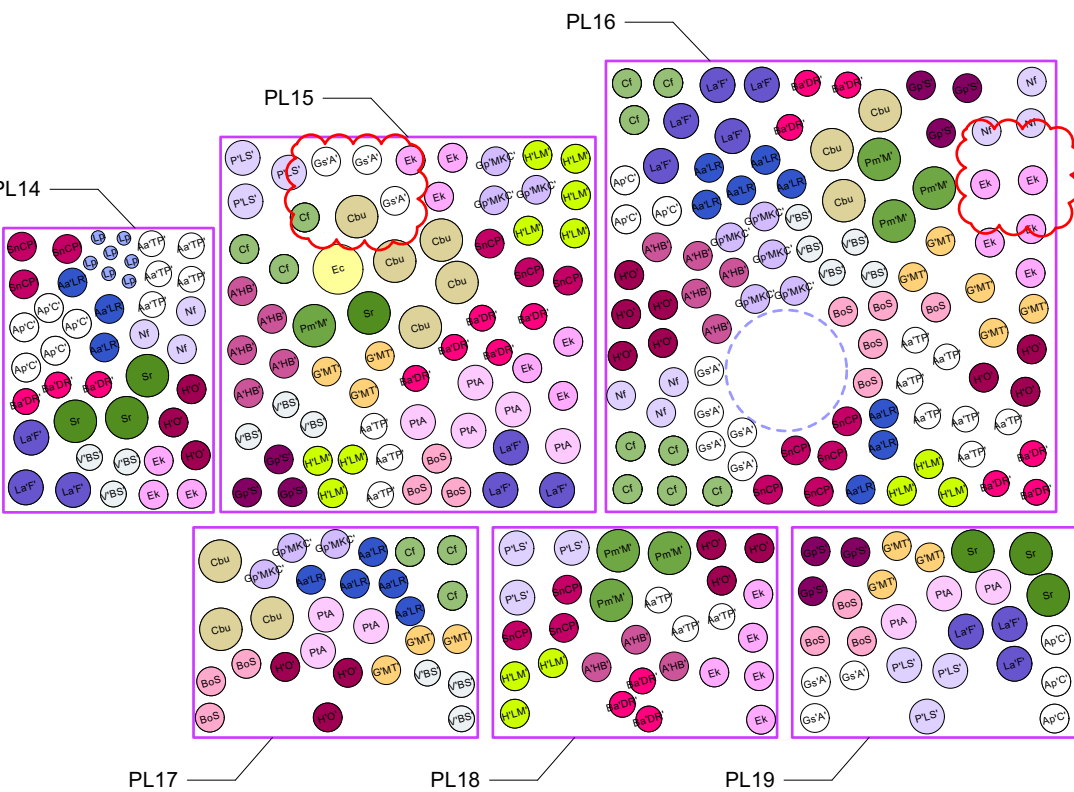

3 Planting Plan - Supplying Industry
Scale: 1:50

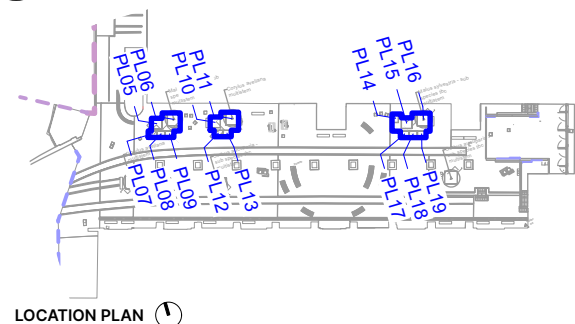

LOCATION PLAN

- NOTES:**
1. Do not scale from this drawing.
 2. Always work to noted dimensions.
 3. All dimensions are in millimetres unless otherwise stated.
 4. All setting out, levels and dimensions to be agreed on site.
 5. The dimensions of all materials must be checked on site before being laid out.
 6. This drawing must be read with the relevant specification clauses and detail drawings.
 7. Order of construction and setting out to be agreed on site.

C03	08/05/25	1. Corydalis solida subsp. 'Solida 'Beth Evans' removed from planting scheme	CS	AM
C02	23/04/25	1. Location Plan Moved 2. Helibonasa niger removed from scheme 3. Corydalis solida subsp. 'Beth Evans' moved to Base perennials section, added to planting plan and quantities provided in schedule 4. Sub mix and final quantities provided 5. Agreed pot size amended changed in schedule	CS	AM
C01	14/03/25	1. Location plan moved/rotated and annotation amended to blue 2. Heading amended from Quantity per m2 to Quantity 3. Quantity of Supplying Industry species amended 4. Planters codes updated PL01-PL19	CS	AM
P02	12/03/25	1. Heading amended from Quantity per m2 to Quantity 2. Quantity of Supplying Industry species amended 3. Location Plan Updated 4. Planters codes updated PL01-PL19	CS	AM
P01	28/11/24	Initial Issue for Costing	CS	AM

Revision	Date	Description	Drawn	Apprvd.
----------	------	-------------	-------	---------

PLANIT

Manchester
2 Back Grafton Street,
Altrincham,
Cheshire,
WA14 1DY

W: planit-ie.com
E: info@planit-ie.com
T: 0161 928 9281

Client Science Museum Group

Project Science and Industry Museum
Upper Yard and Station Approach

Drg Title Planting Plan - Upper Yard
Feeding the City/ Supplying Industry

Created on 28-11-24 Created by CS Approved by AM

Scale As Noted Size A3 Workstage Stage 5

Drg No. 2913-PLA-XX-XX-DR-L-6002 Suitability Revision D4 C03