



Architecture

Lewis & Hickey Ltd
1 St. Bernard's Row
Edinburgh, EH4 1HW
0131 343 6222
edinburgh@lewishickey.com


Edinburgh | Guildford | London | Manchester | Nottingham

KEY


- REMOVALS
- DOWNTAKINGS / REMOVALS
- REINSTATEMENTS

DRAWING TO BE READ
INCONJUNCTION WITH DRAWINGS:
E7480-EX-MZ-17
E7480-GA-MZ-17


SECTIONS AND ELEVATIONS DRAWN
FROM PHOTOGRAPHS USING SOME
DIMENSIONAL INFORMATION

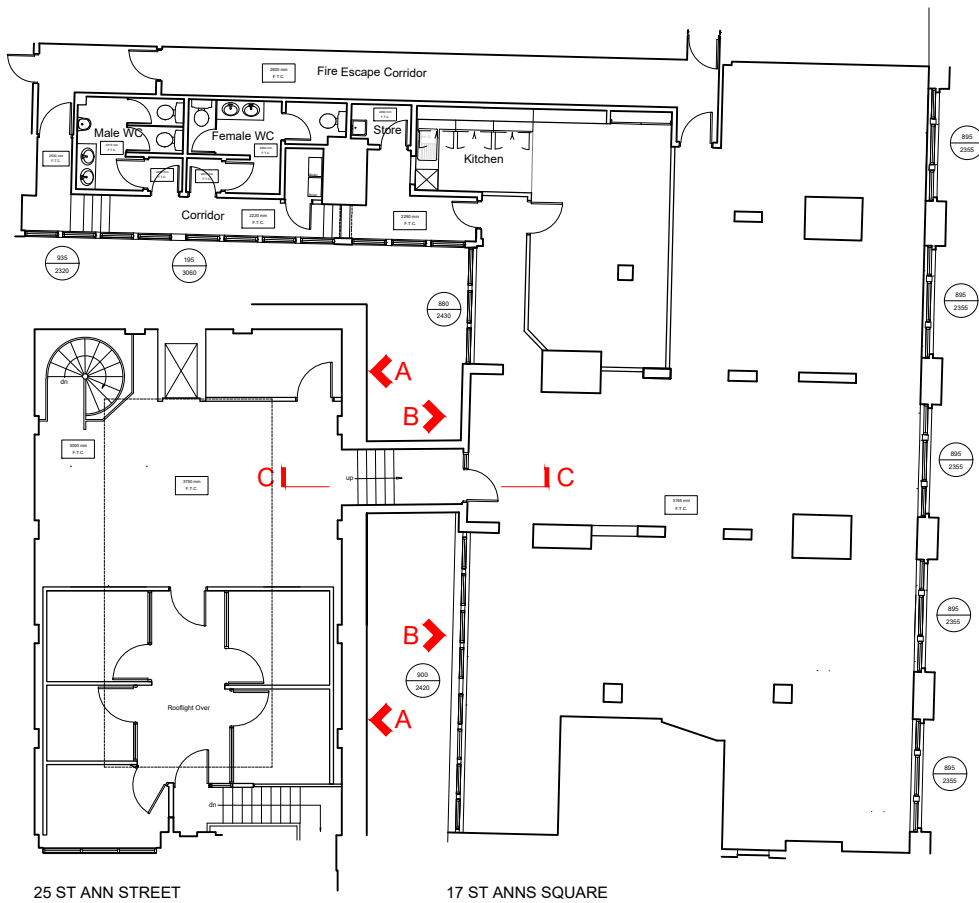


1 EXISTING MEZZANINE FLOOR
SCALE 1:200 @ A3

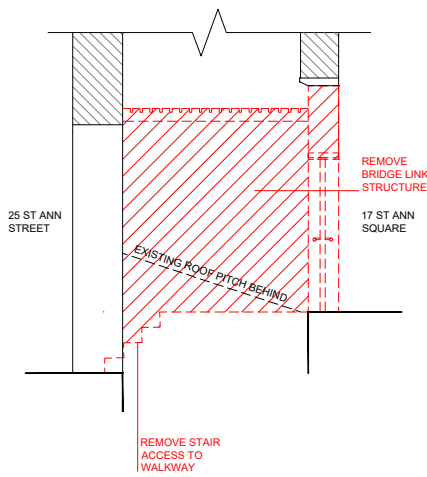


6 EXISTING SECTION C-C
SCALE 1:100 @ A3

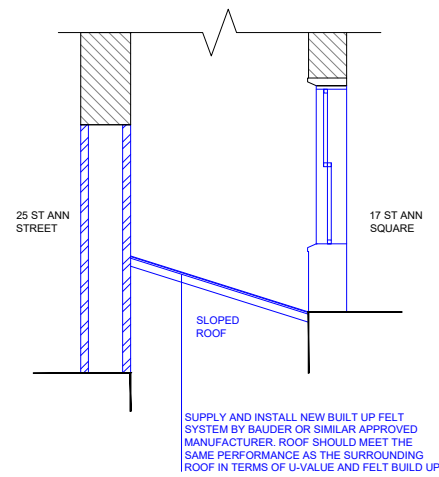

7 PROPOSED SECTION C-C
SCALE 1:100 @ A3

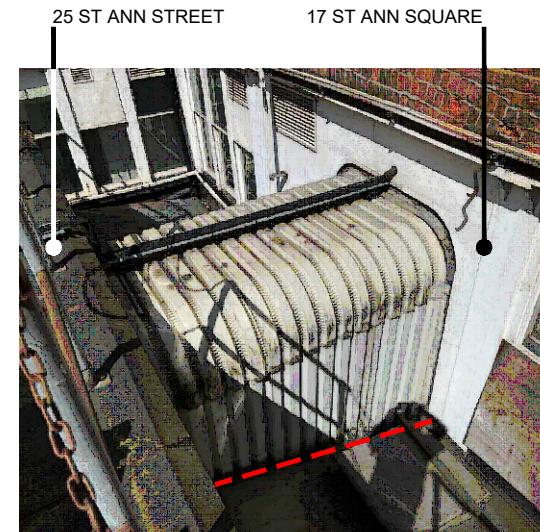


8 EXISTING PHOTOGRAPH
NON-ORIGINAL BRIDGE LINK

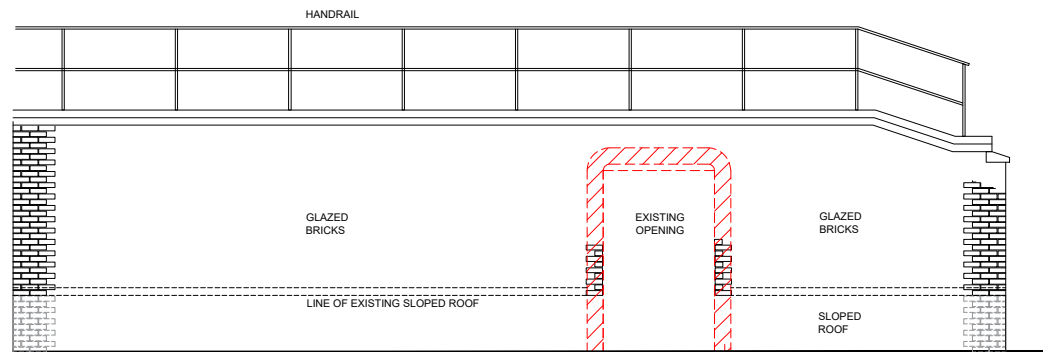


2 EXISTING ELEVATION A
SCALE 1:100 @ A3

25 ST ANN STREET

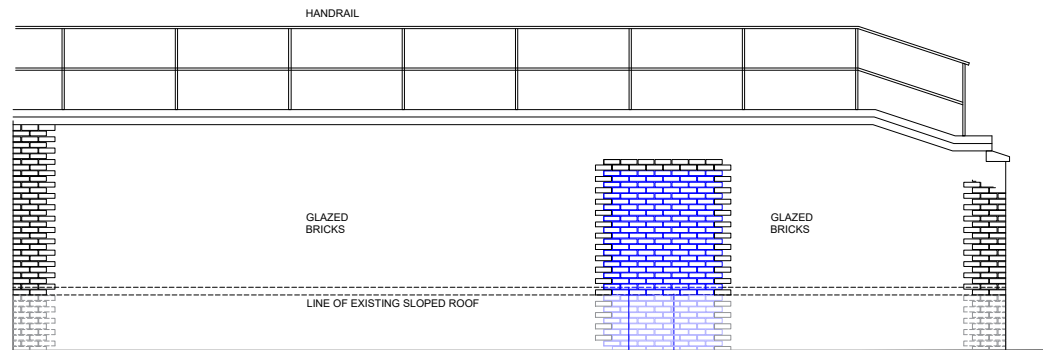


4 PROPOSED ELEVATION A
SCALE 1:100 @ A3

25 ST ANN STREET

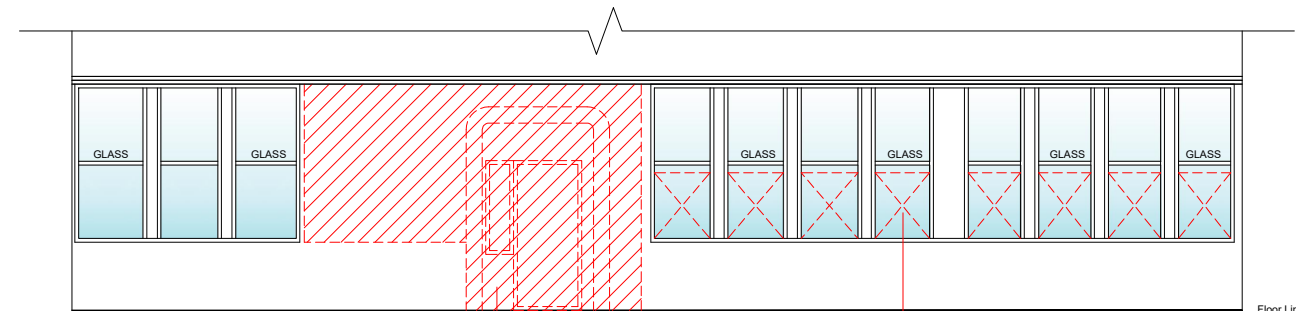


3 EXISTING ELEVATION B
SCALE 1:100 @ A3

17 ST ANNS SQUARE

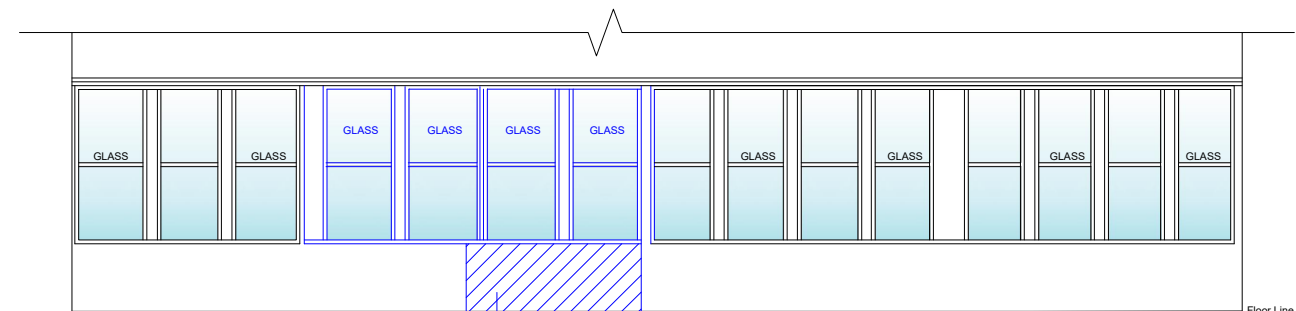

5 PROPOSED ELEVATION B
SCALE 1:100 @ A3

17 ST ANNS SQUARE

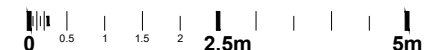

address
17 ST ANN SQUARE
MANCHESTER
M2 7PW

ref no. - sortcode 160002

description
ELEVATIONS
EXISTING AND PROPOSED
SEPARATION WORKS

status

IPMS1	-	sqm	-
IPMS2	-	sqm	-
scale	AS SHOWN	paper size	A3
date	28.04.25	chk	date
nw drawing number	E7480-GA-EL-17	rev.	-