



THIS DRAWING IS COPYRIGHT AND MAY NOT BE USED OR REPRODUCED WITHOUT PERMISSION OF KNOWLES & CO.
DRAWING TO SCALE FOR TOWN PLANNING PURPOSES. NO DIMENSIONS TO BE TAKEN FOR CONSTRUCTION PURPOSES.
ALL DETAILS OF EXISTING CONSTRUCTION TO BE VERIFIED BY THE CONTRACTOR PRIOR TO COMMENCEMENT OF ANY WORKS.


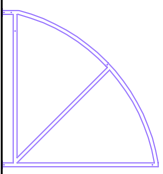


SIDE VIEW OF
BIKE SHELTER

LONGITUDINAL SECTION A-A AS PROPOSED

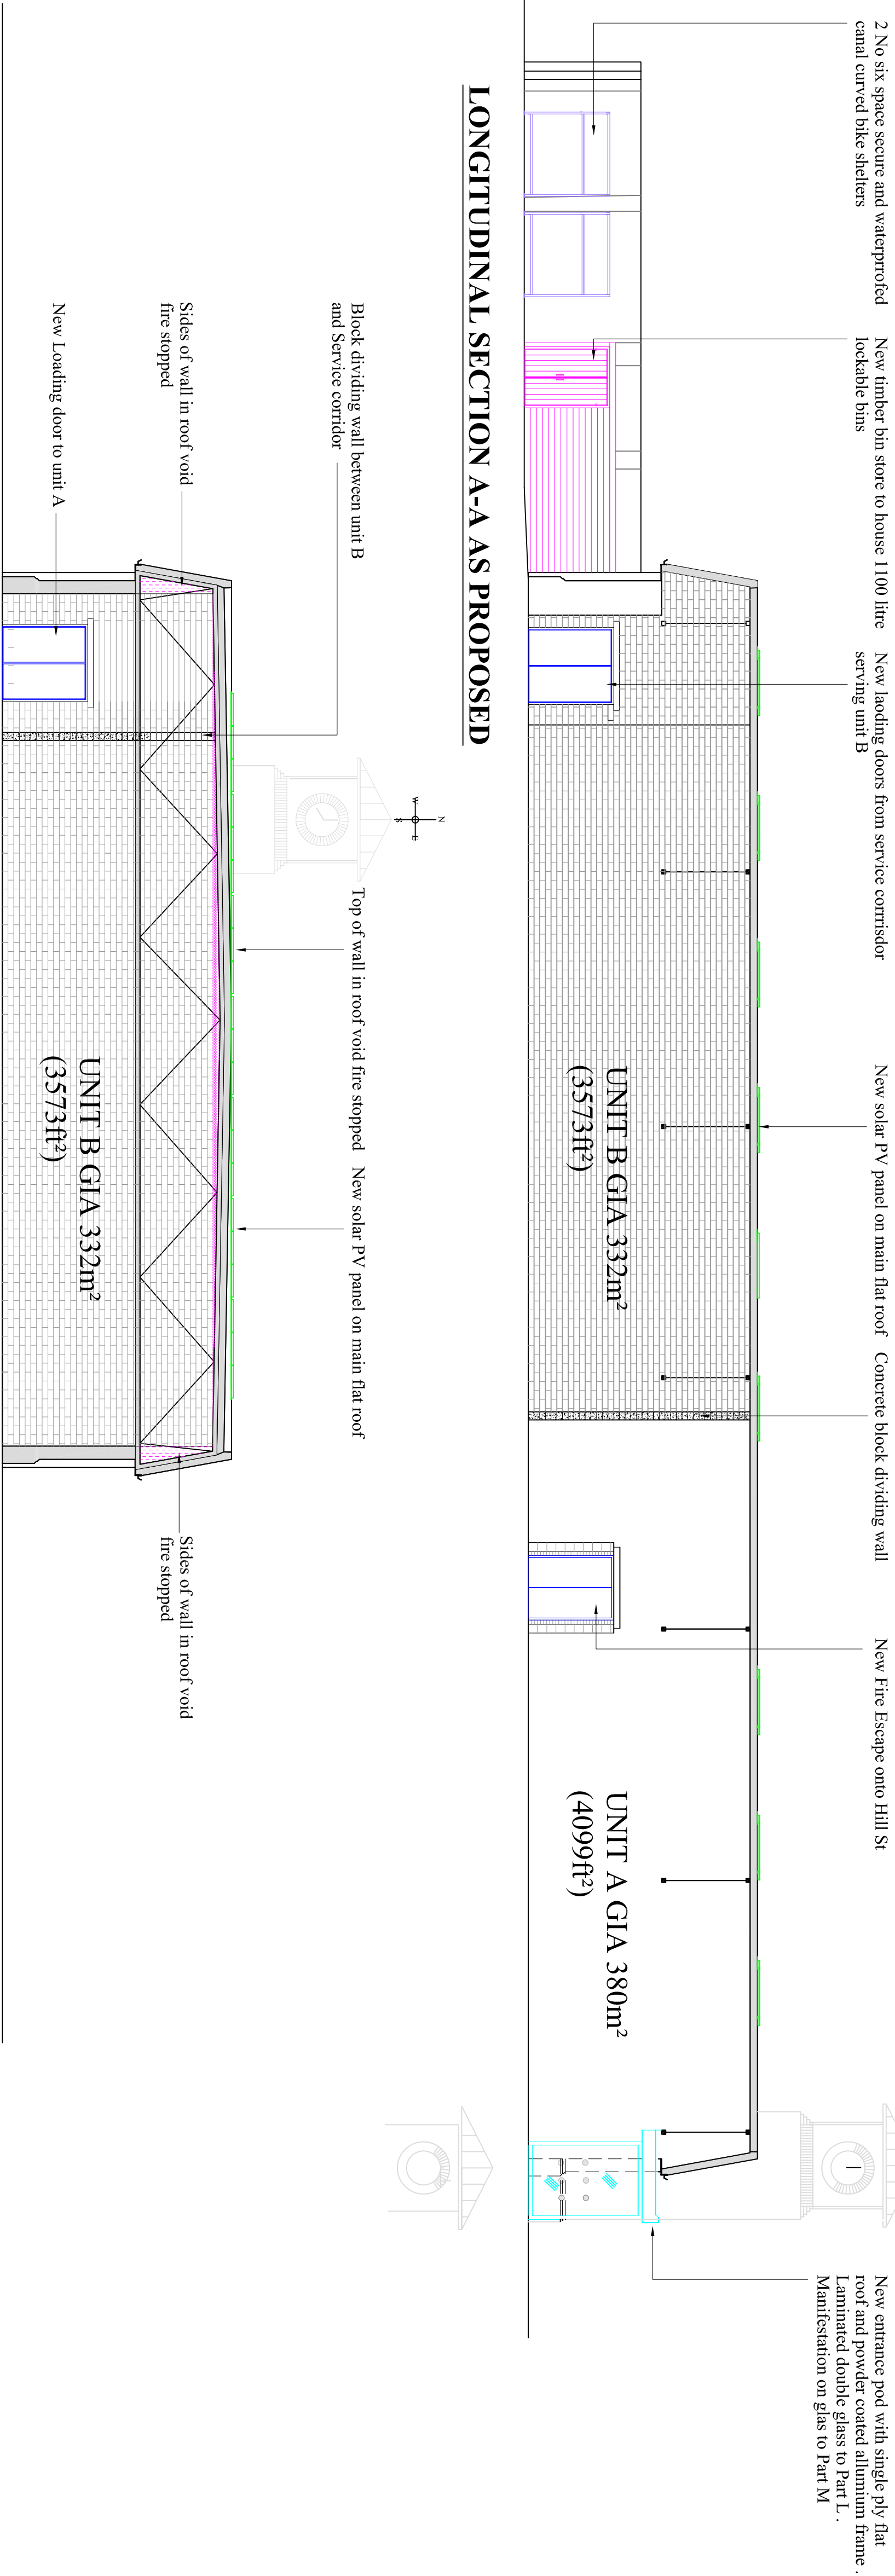

CROSS SECTION B-B AS PROPOSED

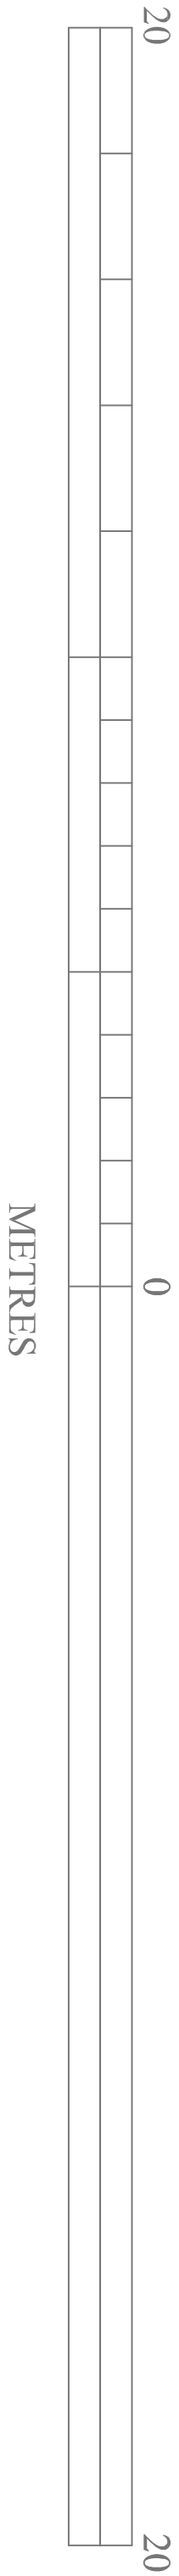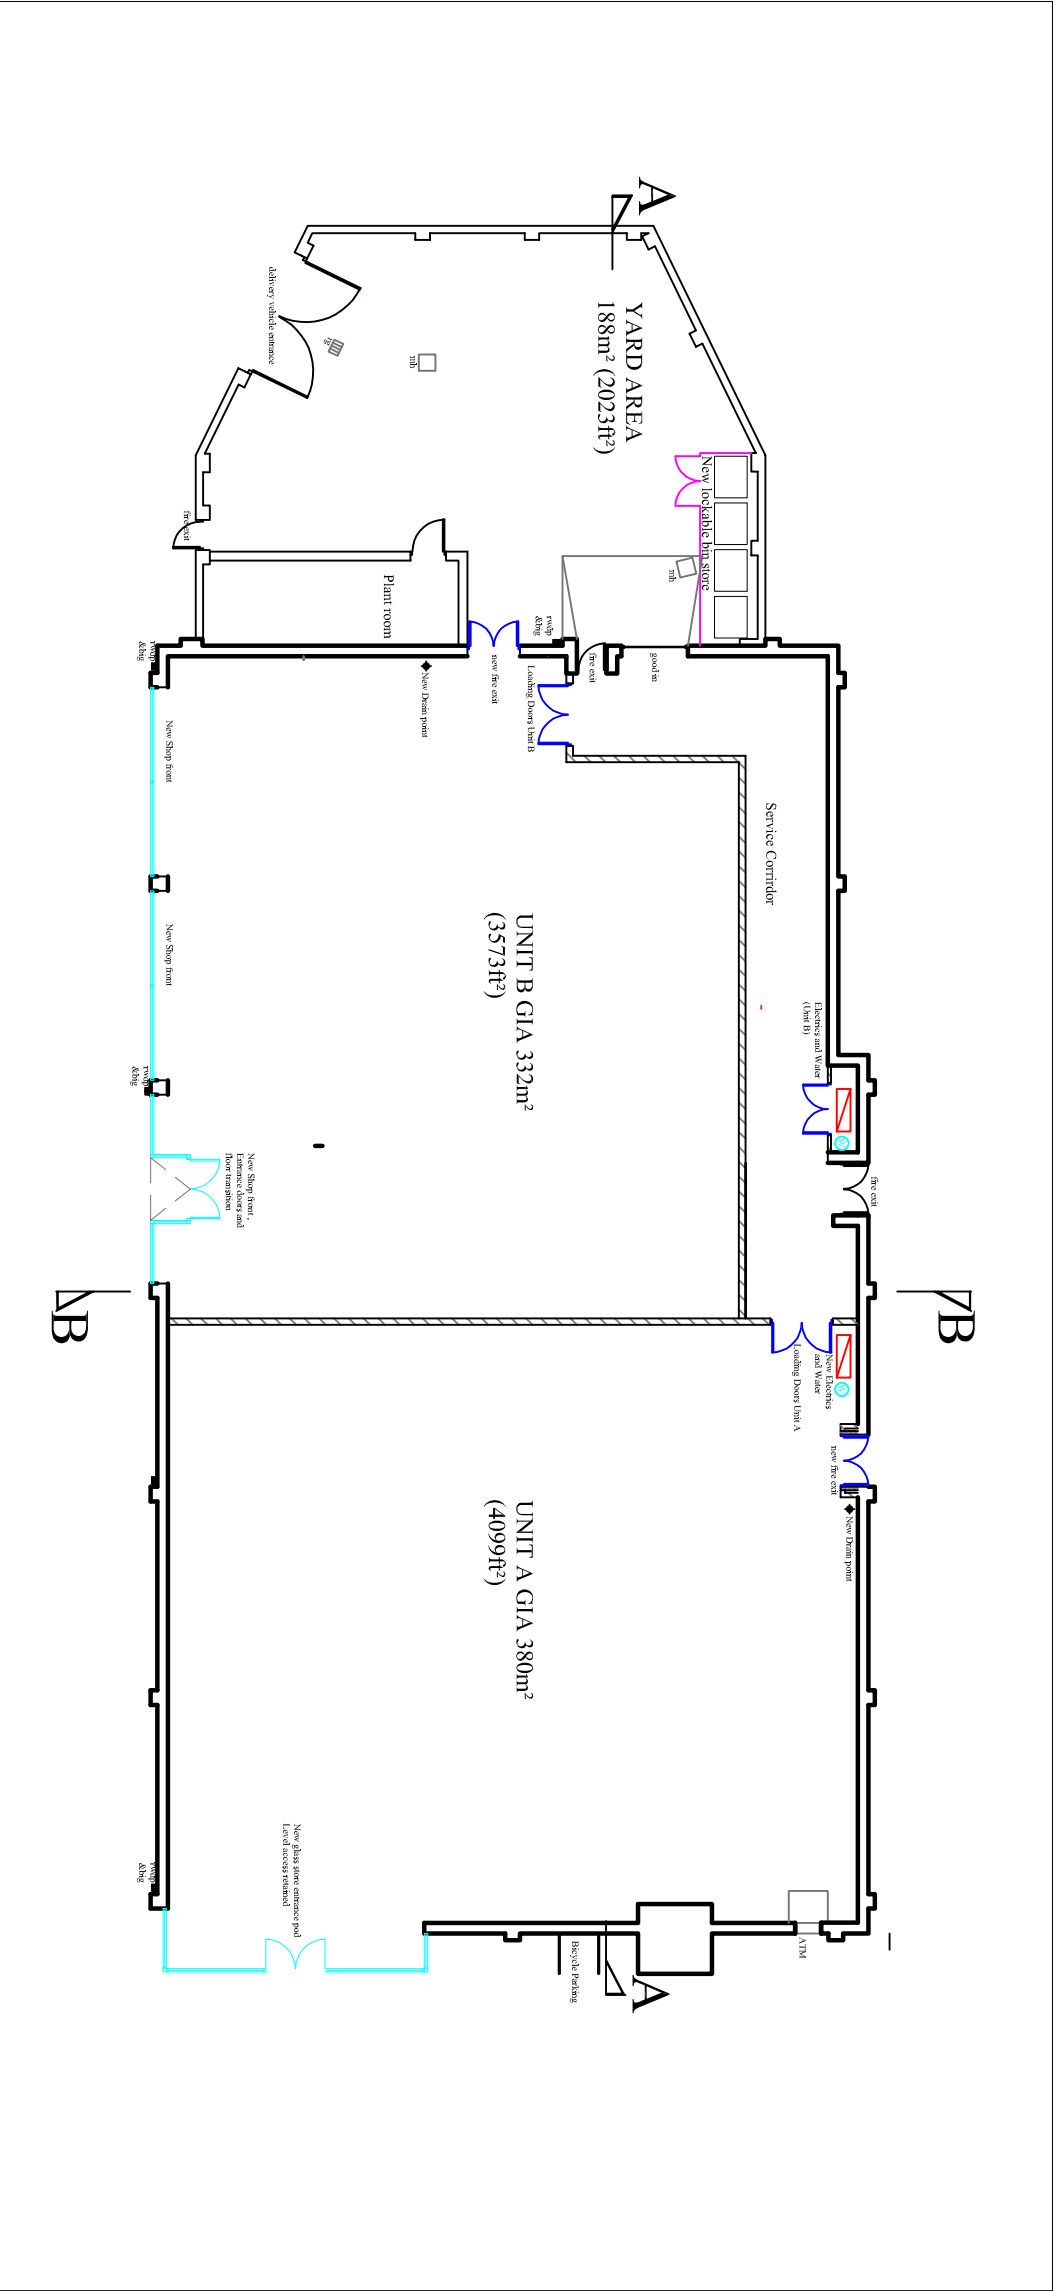

Notes

A	13.05.25	FK	Update following planning feedback	FK	FK
O	29.02.25	FK	Original Drawing	FK	FK
Rev	Date	Drawn	Description	Cr'd	App'd

Knowles & Co.
Town Planning & Architecture

Suite 4, 1 Bridewater Road,
MANCHESTER, M20 3JF.
TEL: 0161 790 0577
E-MAIL: robert.knowles@robertknowles.co.uk

Client's Name and Address:
STARCHESTER PROPERTIES
12, VAUGHAN STREET,
MANCHESTER
M12 5TQ

Project Name & Address:
PROPOSED RECONFIGURATION
35, COPSON STREET
WIDNINGTON
MANCHESTER
M20 3JE

Job No:	Dwg No:	Date:	Drawn:	Rev:
52978	P010	13.05.25	FK	"A"
Scale:	1:100 @ A1 & 1:200 @ A3			Sheet No:
Drawing Title:	PROPOSED SECTIONS A-A & B-B			10 of 13