
A1

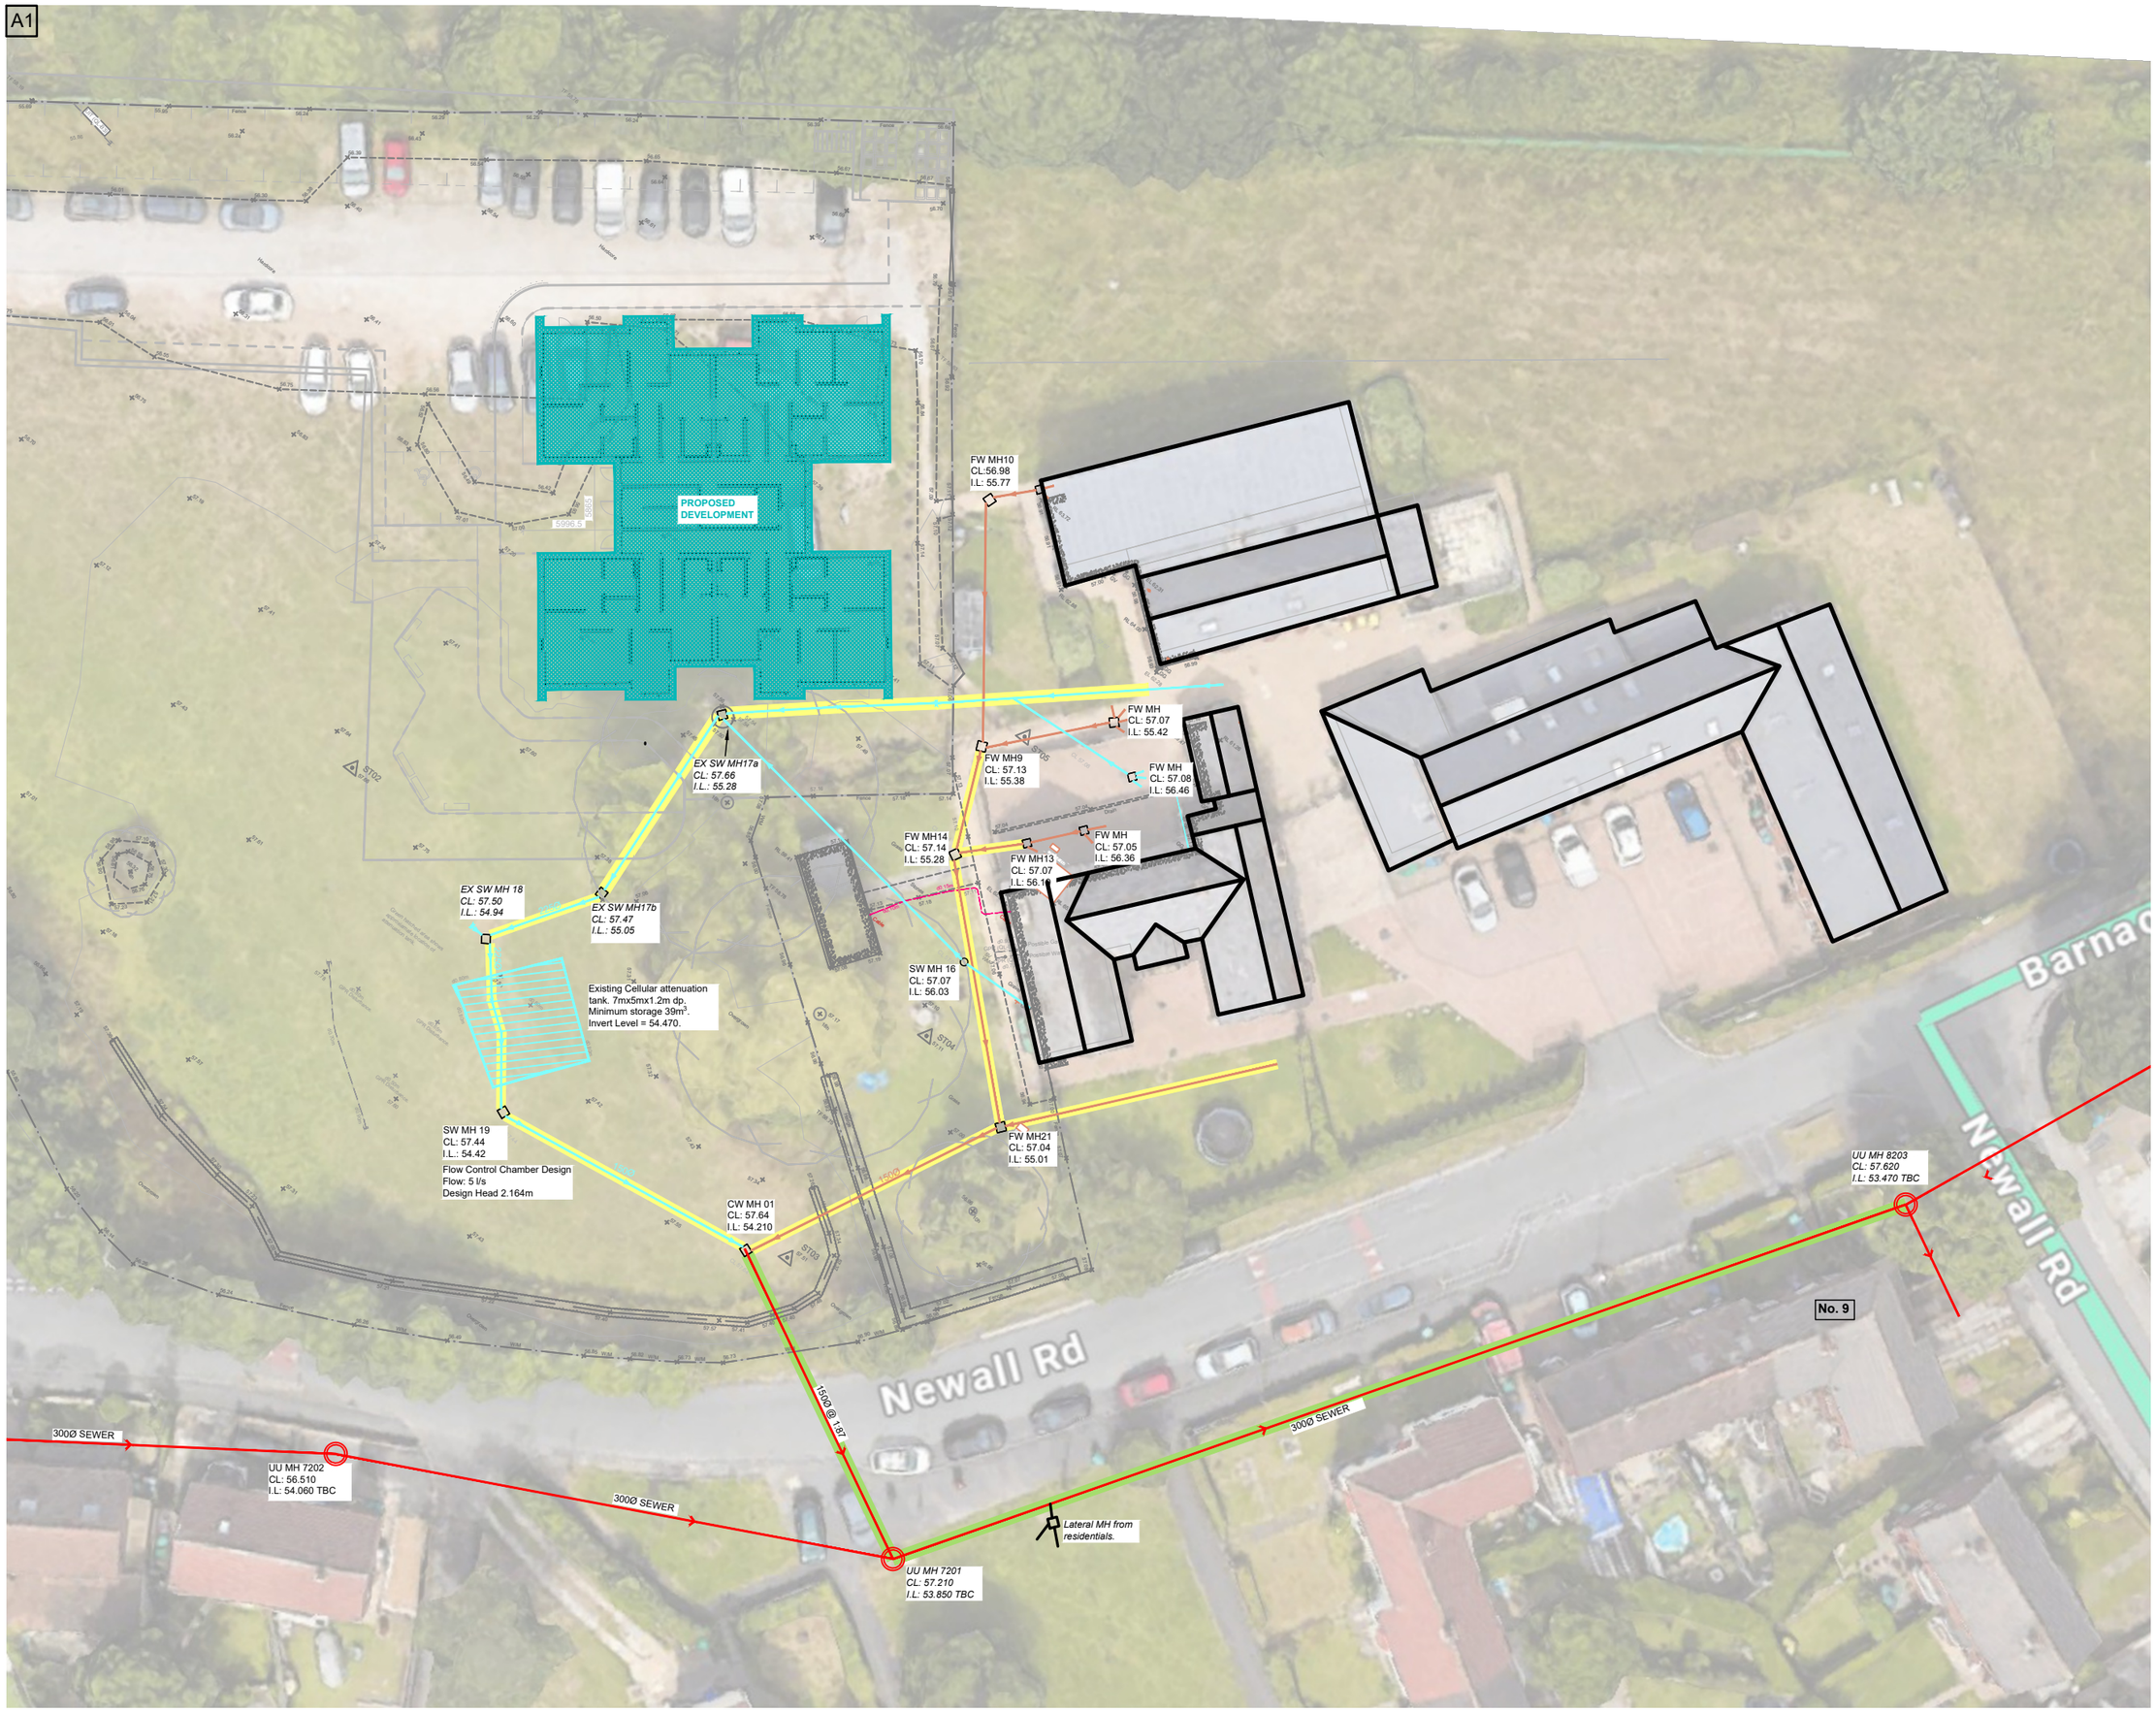

NOTES

This drawing is copyright and owned by Marston and Grundy LLP, and is for use on this site only unless contractually stated otherwise.

DO NOT SCALE this drawing (printed or electronic versions). Contractors must check all dimensions from site.

All other design team elements, where indicated, have been imported from the consultant's drawings and reference should be made to the individual consultant's drawings for exact setting out, size and type of component.

Discrepancies and / or ambiguities within this drawing, between it and information given elsewhere, must be reported immediately to the architect for clarification before proceeding.

WORK IN PROGRESS (PRELIMINARY)

The information on this drawing is an optimised cost solution based upon external information as of the 01/05/25. It may be subject to change based upon external influences through design development such as client brief & scope changes, services / b.w.i.c, sub-contractor requirements etc. The information must therefore be used with a suitable contingent approach with respect to strategic decision making, cost management, N.I.A measurement etc.

NOTES

ALL EXISTING INVERT LEVELS T.B.C.

AWAITING UTILITIES SEARCH FOR CONFIRMATION OF ANY EXISTING UNDERGROUND SERVICES WITHIN BUILDING FOOTPRINT.

LEGEND

- EXISTING FW DRAINS
- EXISTING SW DRAINS
- EXISTING COMBINED DRAINS/SEWERS
- EXTENT OF PRIVATE DRAINS CCTV SURVEYED
- EXTENT OF PUBLIC SEWERS CCTV SURVEYED

Rev	Description	By	Date	Chk'd
P1	ISSUED FOR INFORMATION	AMT	01.05.25	MD

Marston & Grundy LLP
Consulting Engineers
Priory House, Ellesmere Ave
Marple, Stockport, Cheshire, SK6 7AN
Telephone: 0161 427 7231
Email: mail@marstonandgrundy.com

Client
ABBEYWAY COMMERCIAL LTD

Project
NEWALL GREEN FARM

Drawing
EXISTING DRAINAGE TO BE SURVEYED

Purpose of Issue
PRELIMINARY

Project No.	Scale @ A1	Date	Drawn	Checked
13839	1:200	May 25	AMT	MD

Drawing Identifier (project origin zone level file type role number) — Revision

NGF-MaG-ZZ-FN-DR-C-0210 — P1