




revision: P01
date: 2025.04.01
note: preliminary first issue

 application site

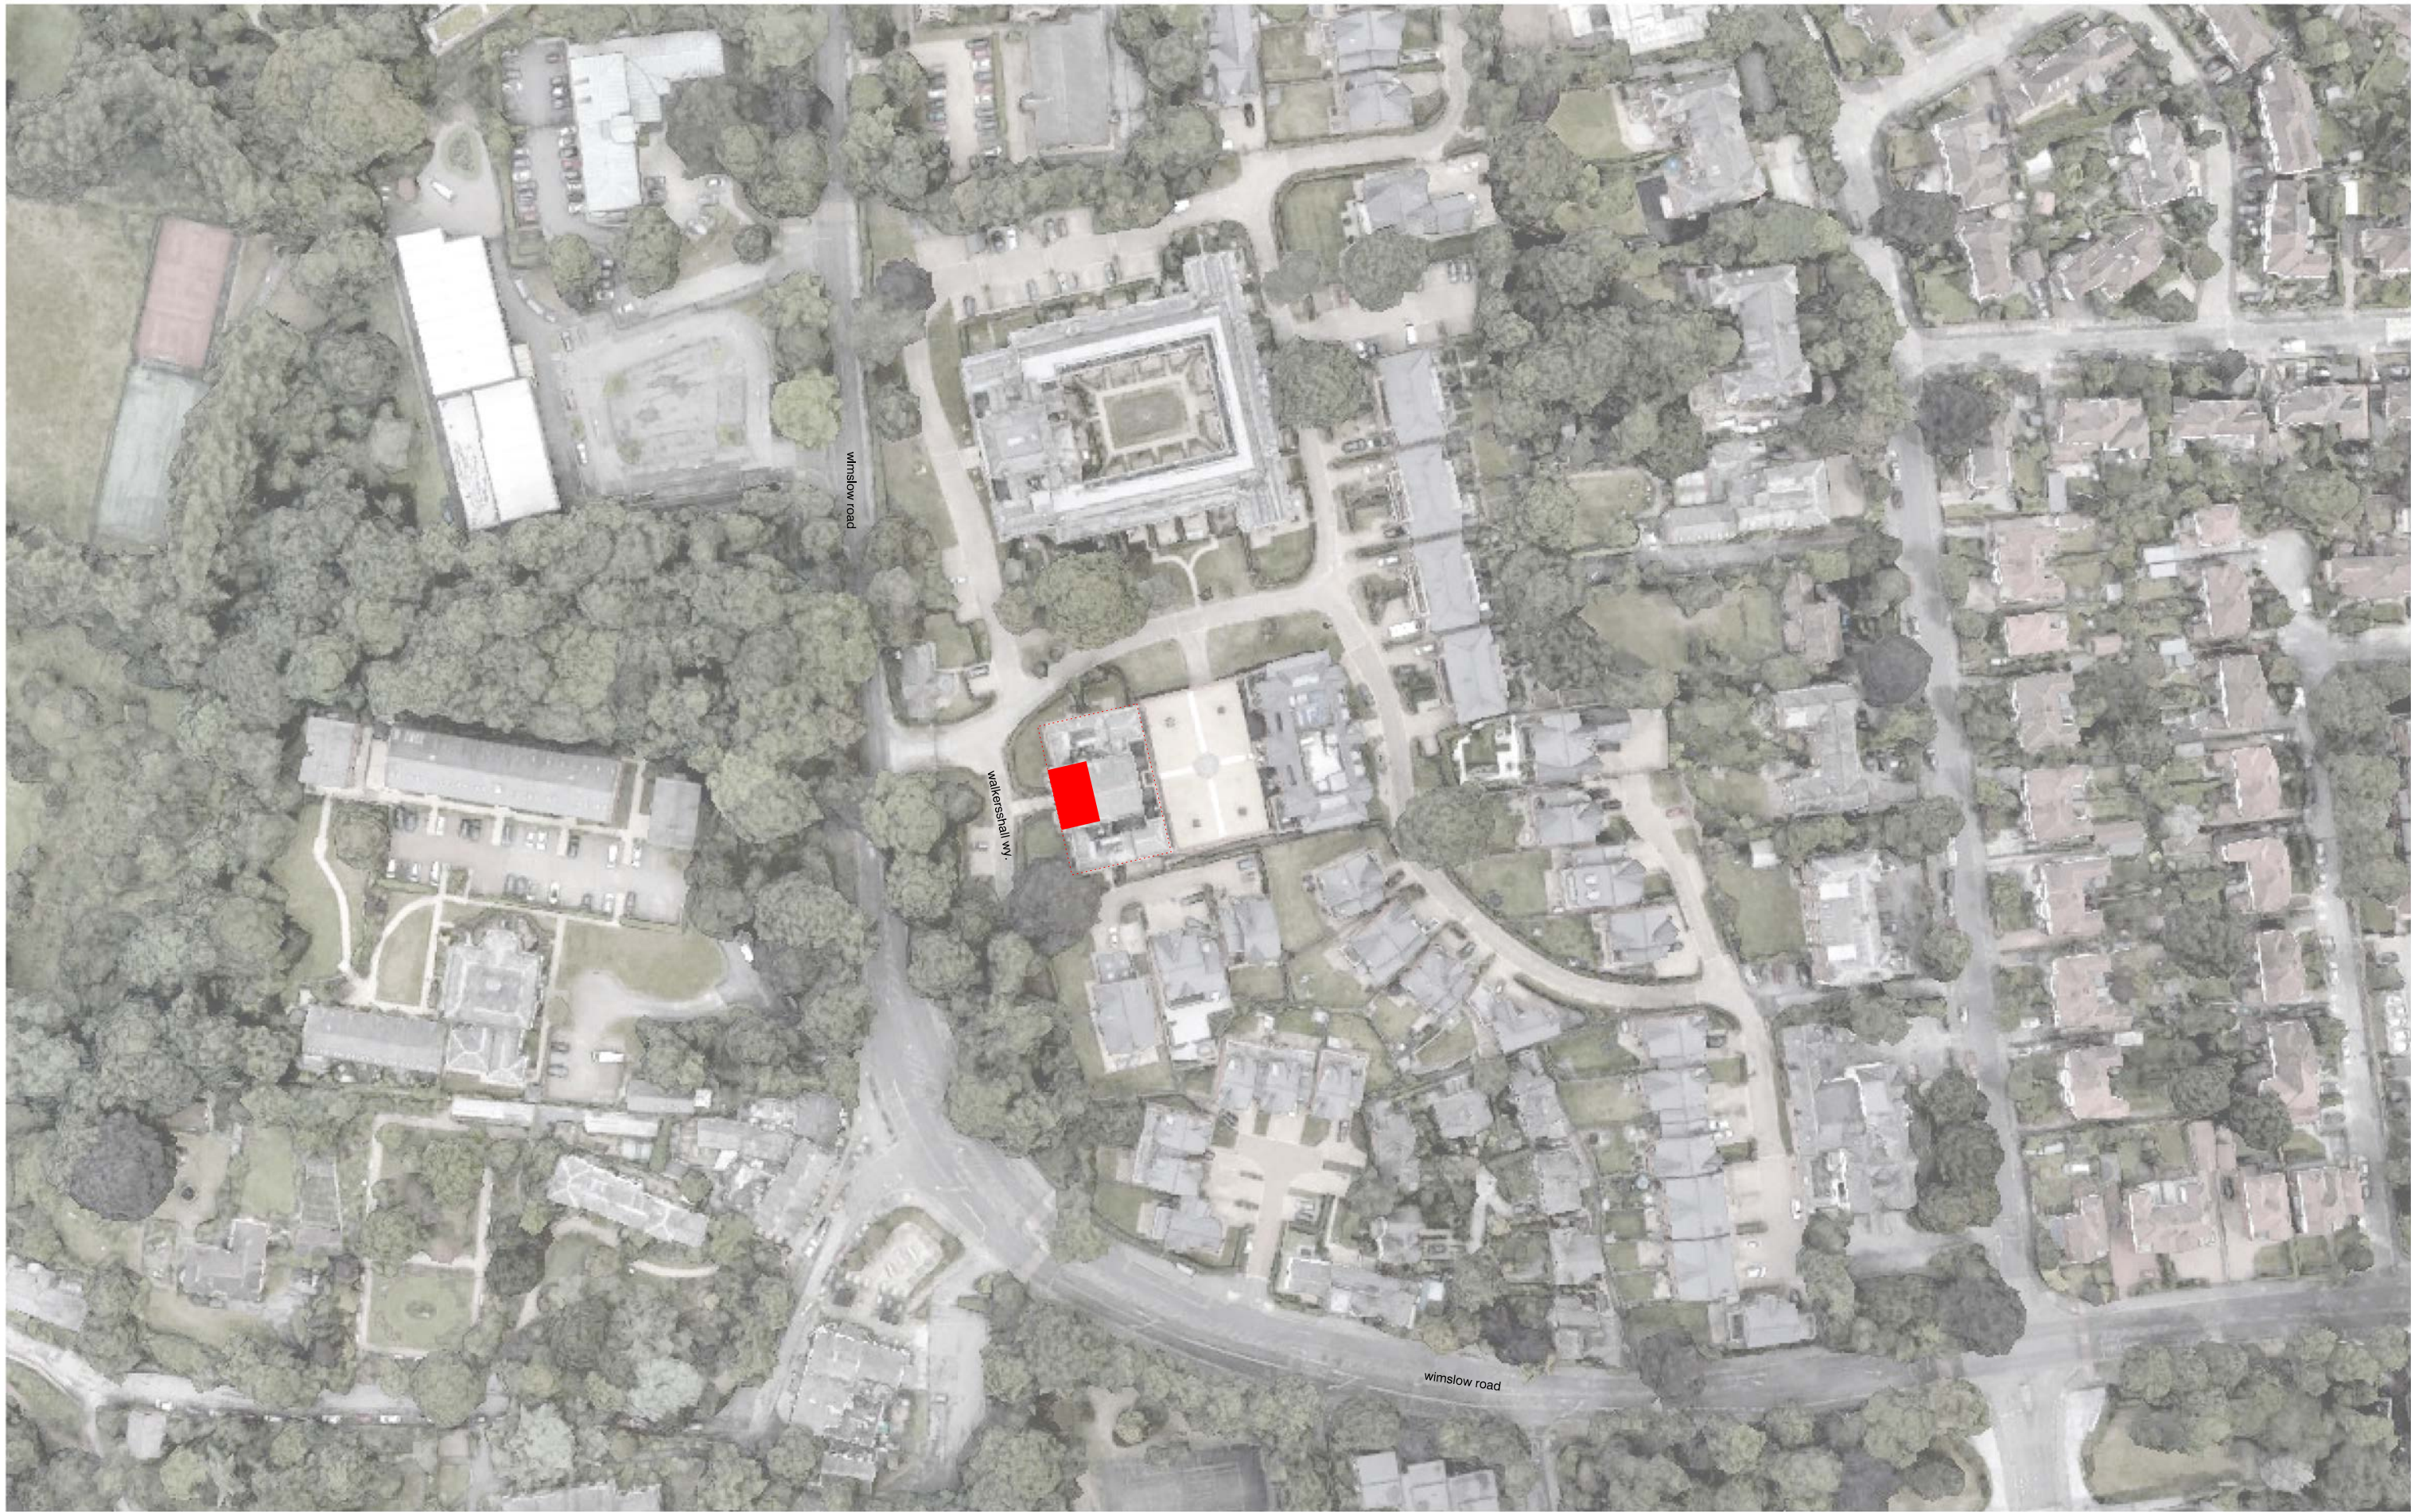

project
Chapel House, Didsbury
job no.
7711
title
site location plan
scale
1:1250 @ A3
drawing no.
7711-al(05)001

stephenson hamilton risley
STUDIO

3 riverside mews
4 commercial street
manchester, M15 4RQ
www.shr.studio
email@shr.studio
0161 832 0244