




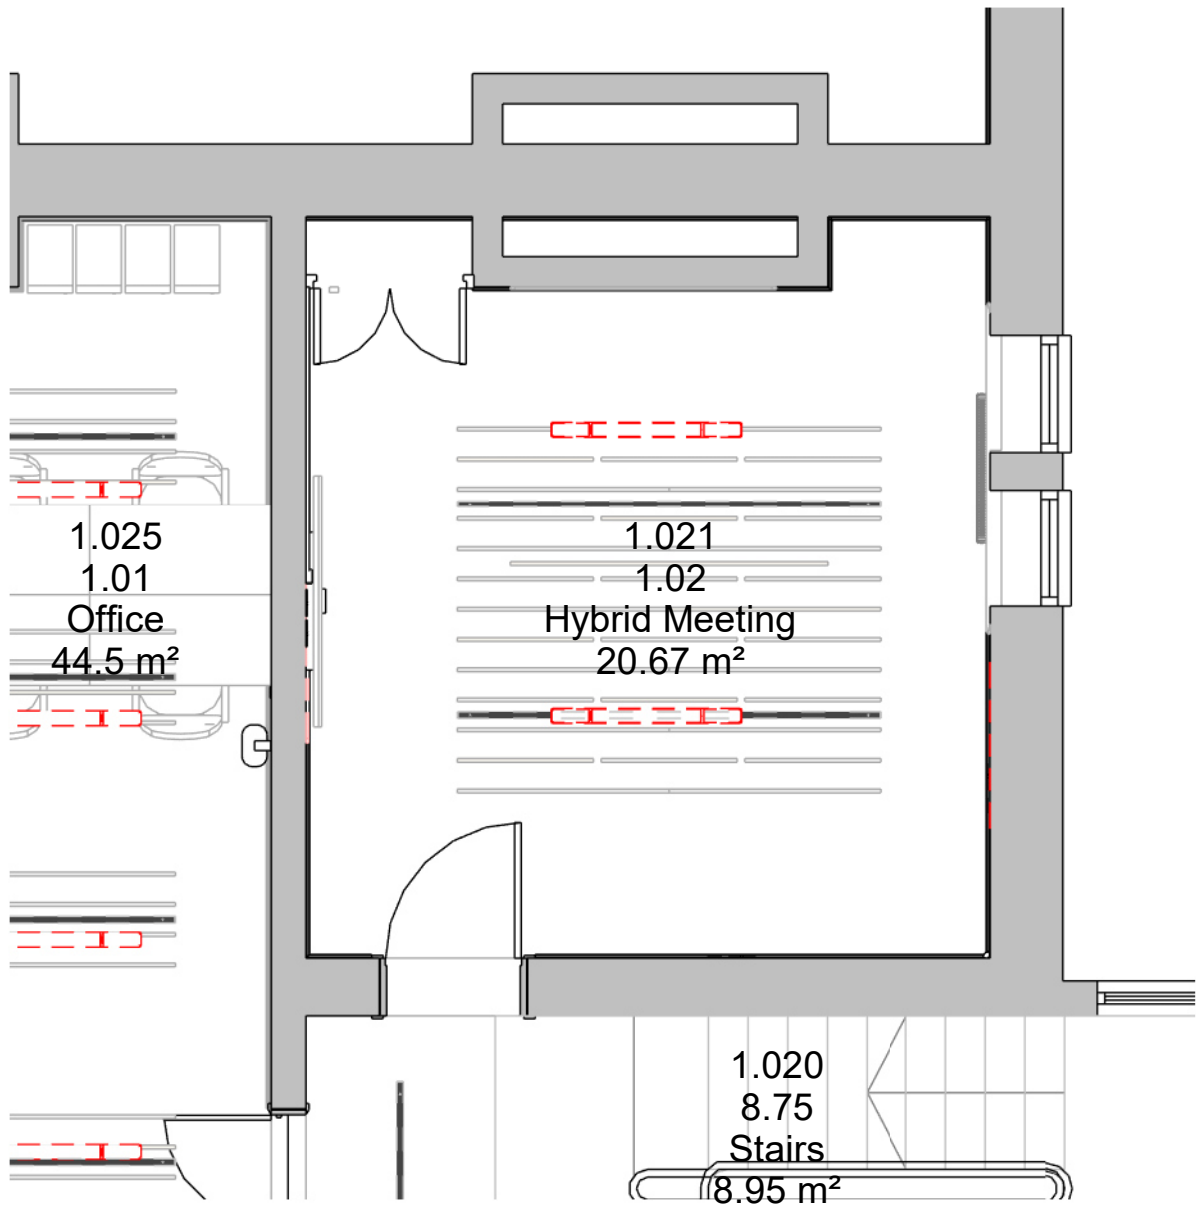


1.02 Hybrid Meeting
1 : 50 @ A1

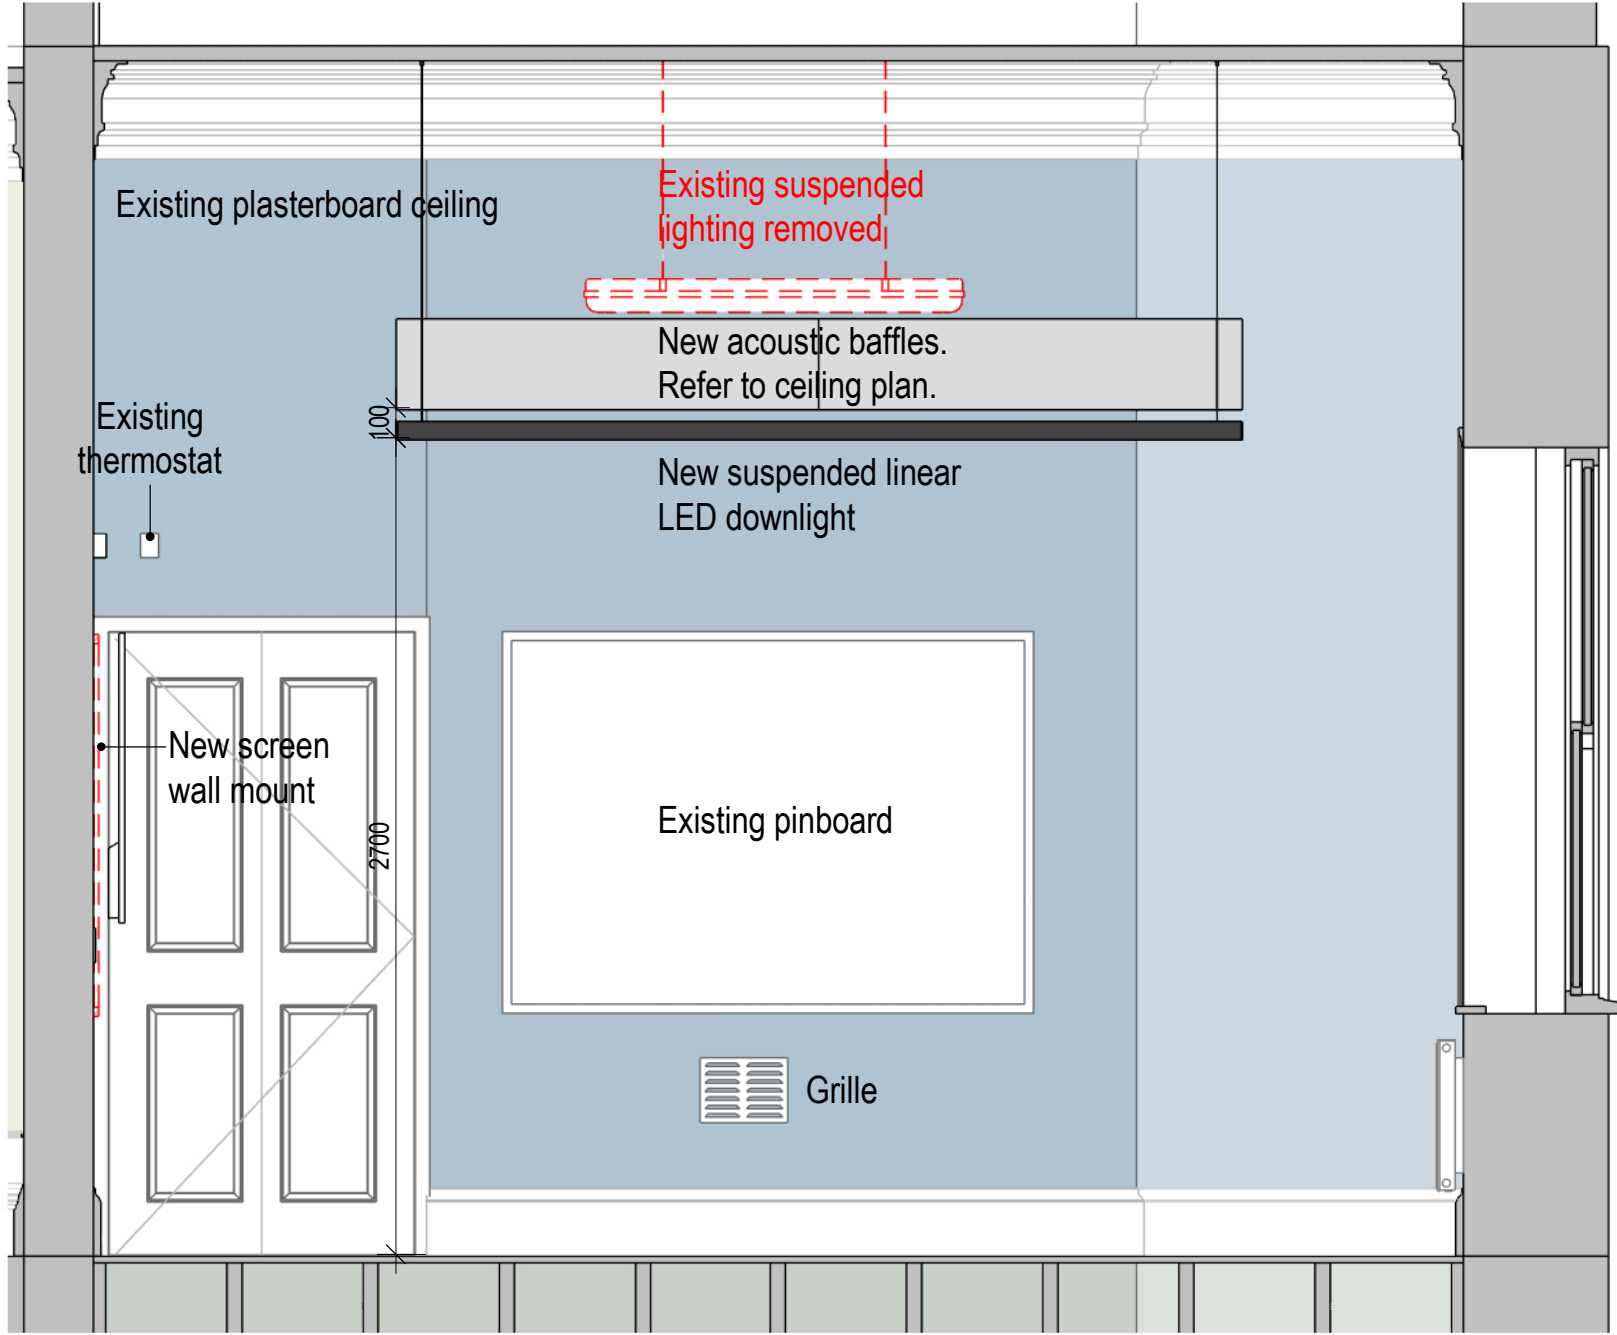


1.02 Hybrid Meeting - Elevation A
1 : 25 @ A1

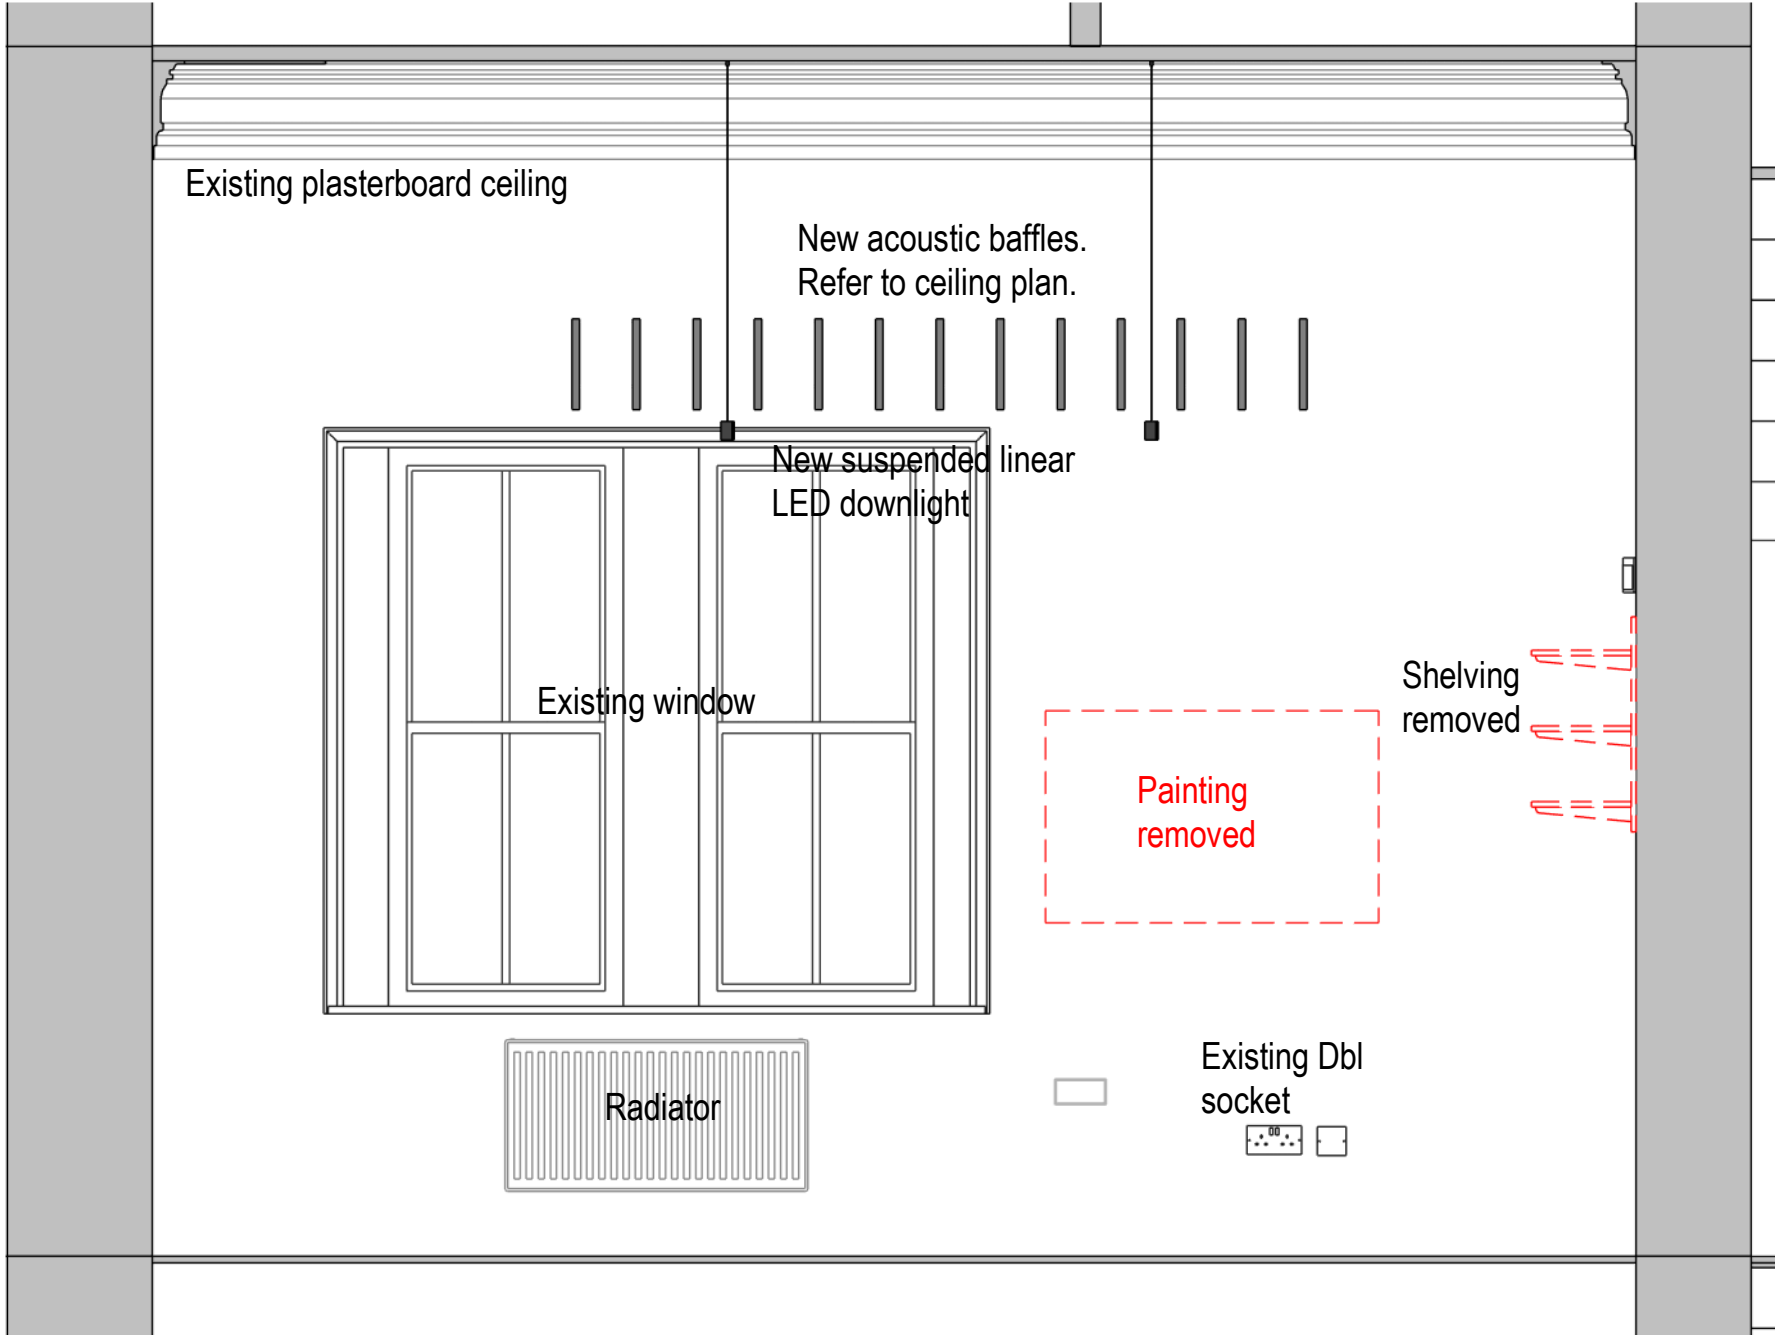

1.02 Hybrid Meeting - Elevation B
1 : 25 @ A1

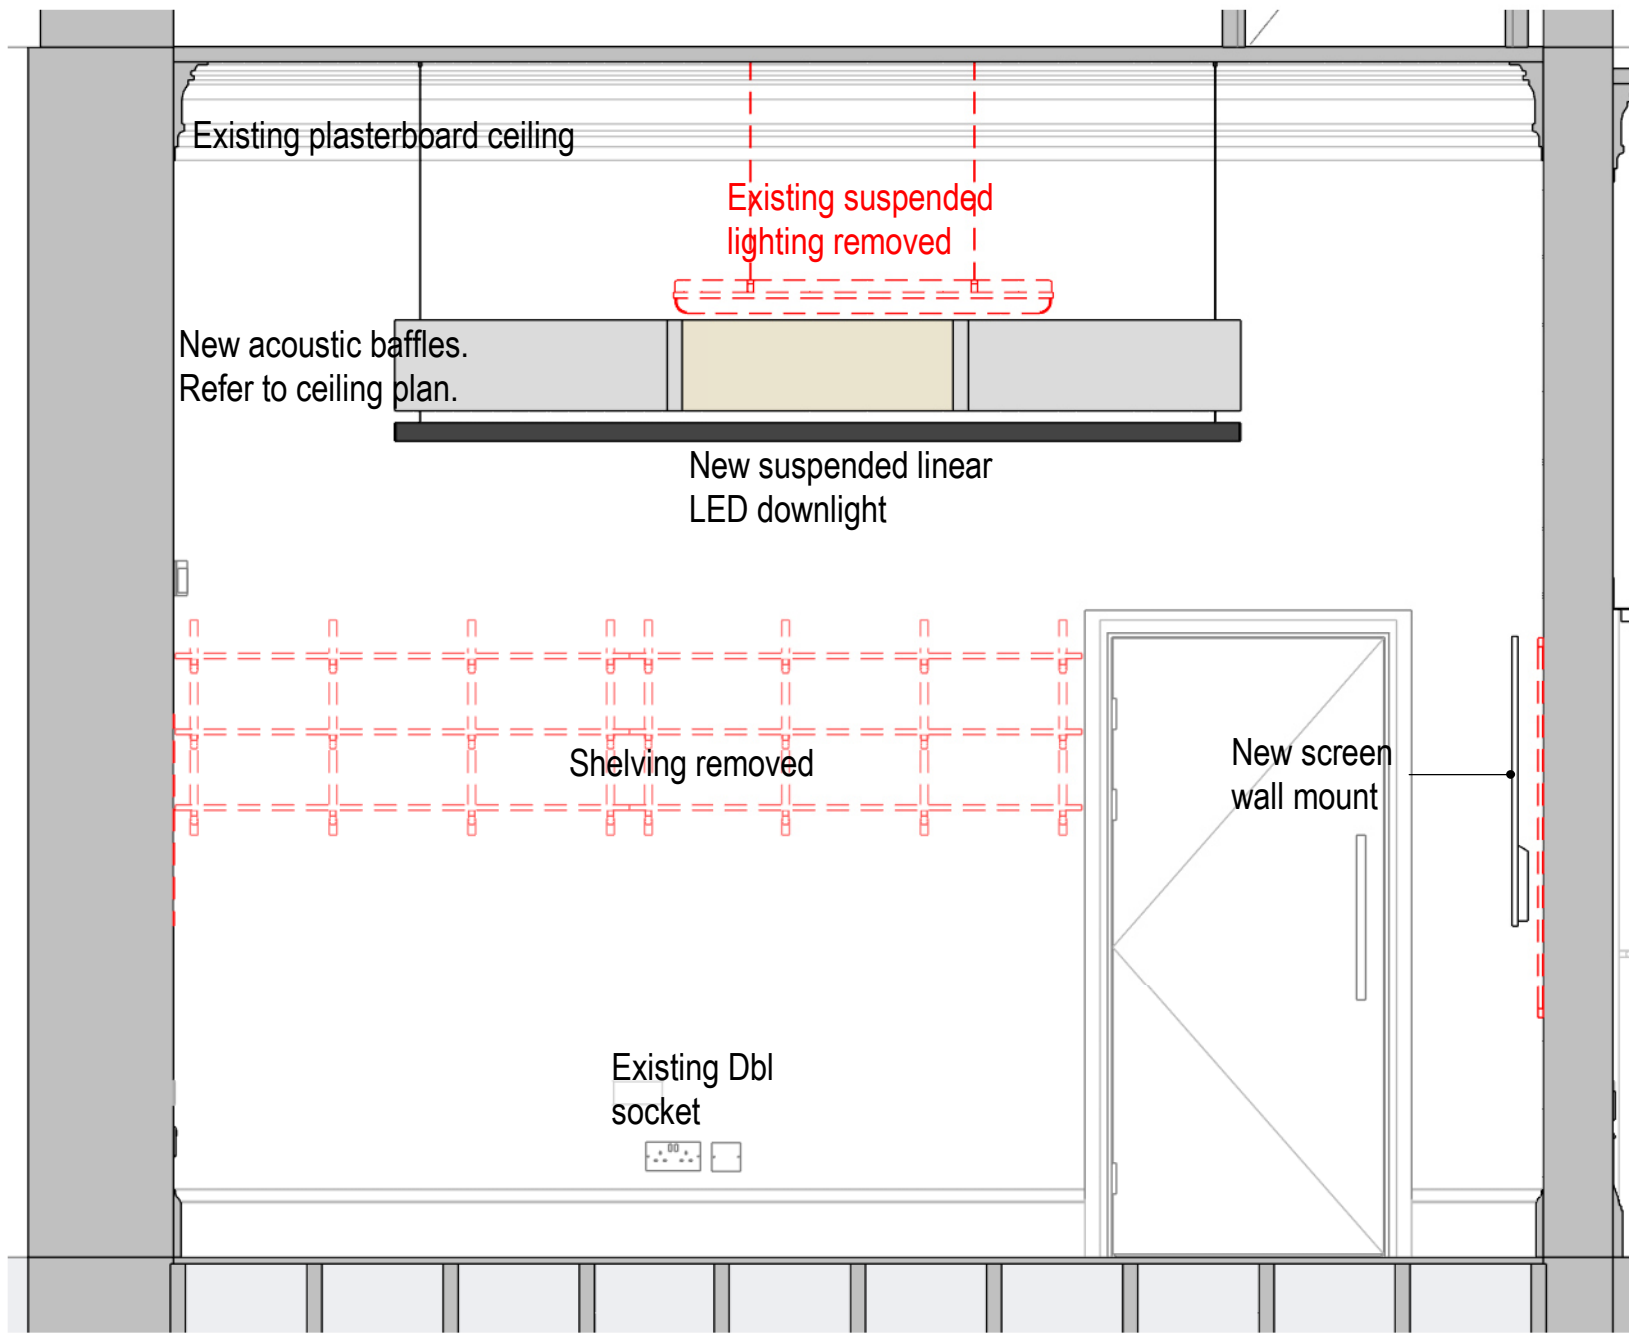

1.02 Hybrid Meeting - Elevation C
1 : 25 @ A1

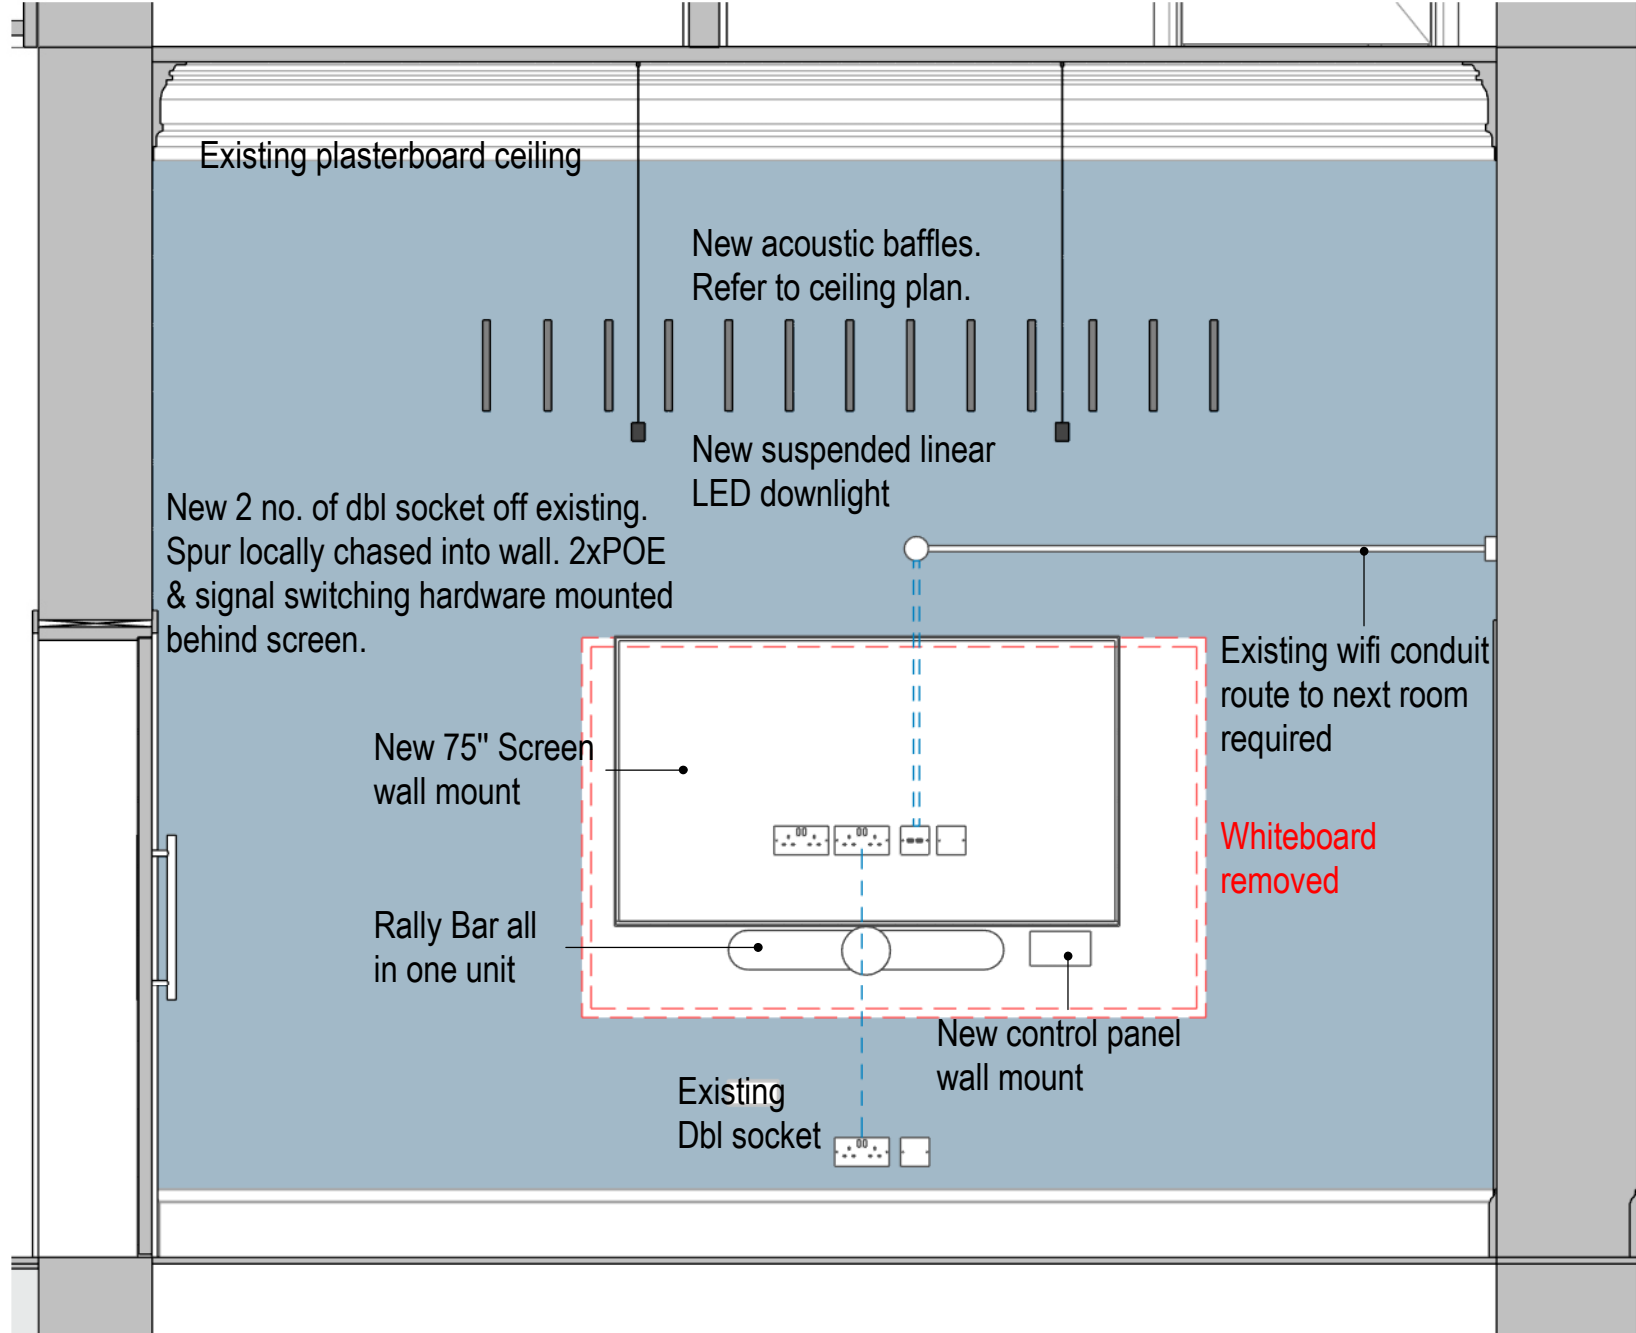

1.02 Hybrid Meeting - Elevation D
1 : 25 @ A1



P02	Issued for planning.	08-05-25	JL	JL
P01	First issue. Issue for comments.	19-02-25	JL	JL
Rev	Description	Date	By	Auth



The University of Manchester

Directorate of Estates and Facilities
Beyer Building
The University of Manchester
Oxford Road
Manchester
M13 9PL



Halliday Meeham Architects Limited
111 Piccadilly Manchester M1 2HW
+44 (0)161 461 5565
4 Devonshire Street London W1W 5DT
+44 (0)203 440 5175
hma@hallidymeeham.com
www.hallidymeeham.com

Drawing Status

STAGE 4

Project
William Kay House - 5807

Building Name
William Kay House

Building No.
016AA

Site Name
William Kay House

Sub Site Name
Oxford Road

Drawing Title
William Kay L1 1.02 Hybrid Meeting

PM	DS	Drawn	CB	Checked	JL	Authorised	HMA
----	----	-------	----	---------	----	------------	-----

Scale @A1	Date	Date	Date
1:25/1:50	07-02-25	07-02-25	07-02-25

Drawing Number	Revision
5807-HMA-WK-L1-DR-A-0119	P02