



C:\Users\jlee\Documents\5668-HMA-WK-ZZ-M3-A-00001_P01 - William Kay\jlee\PV\Y4.rvt

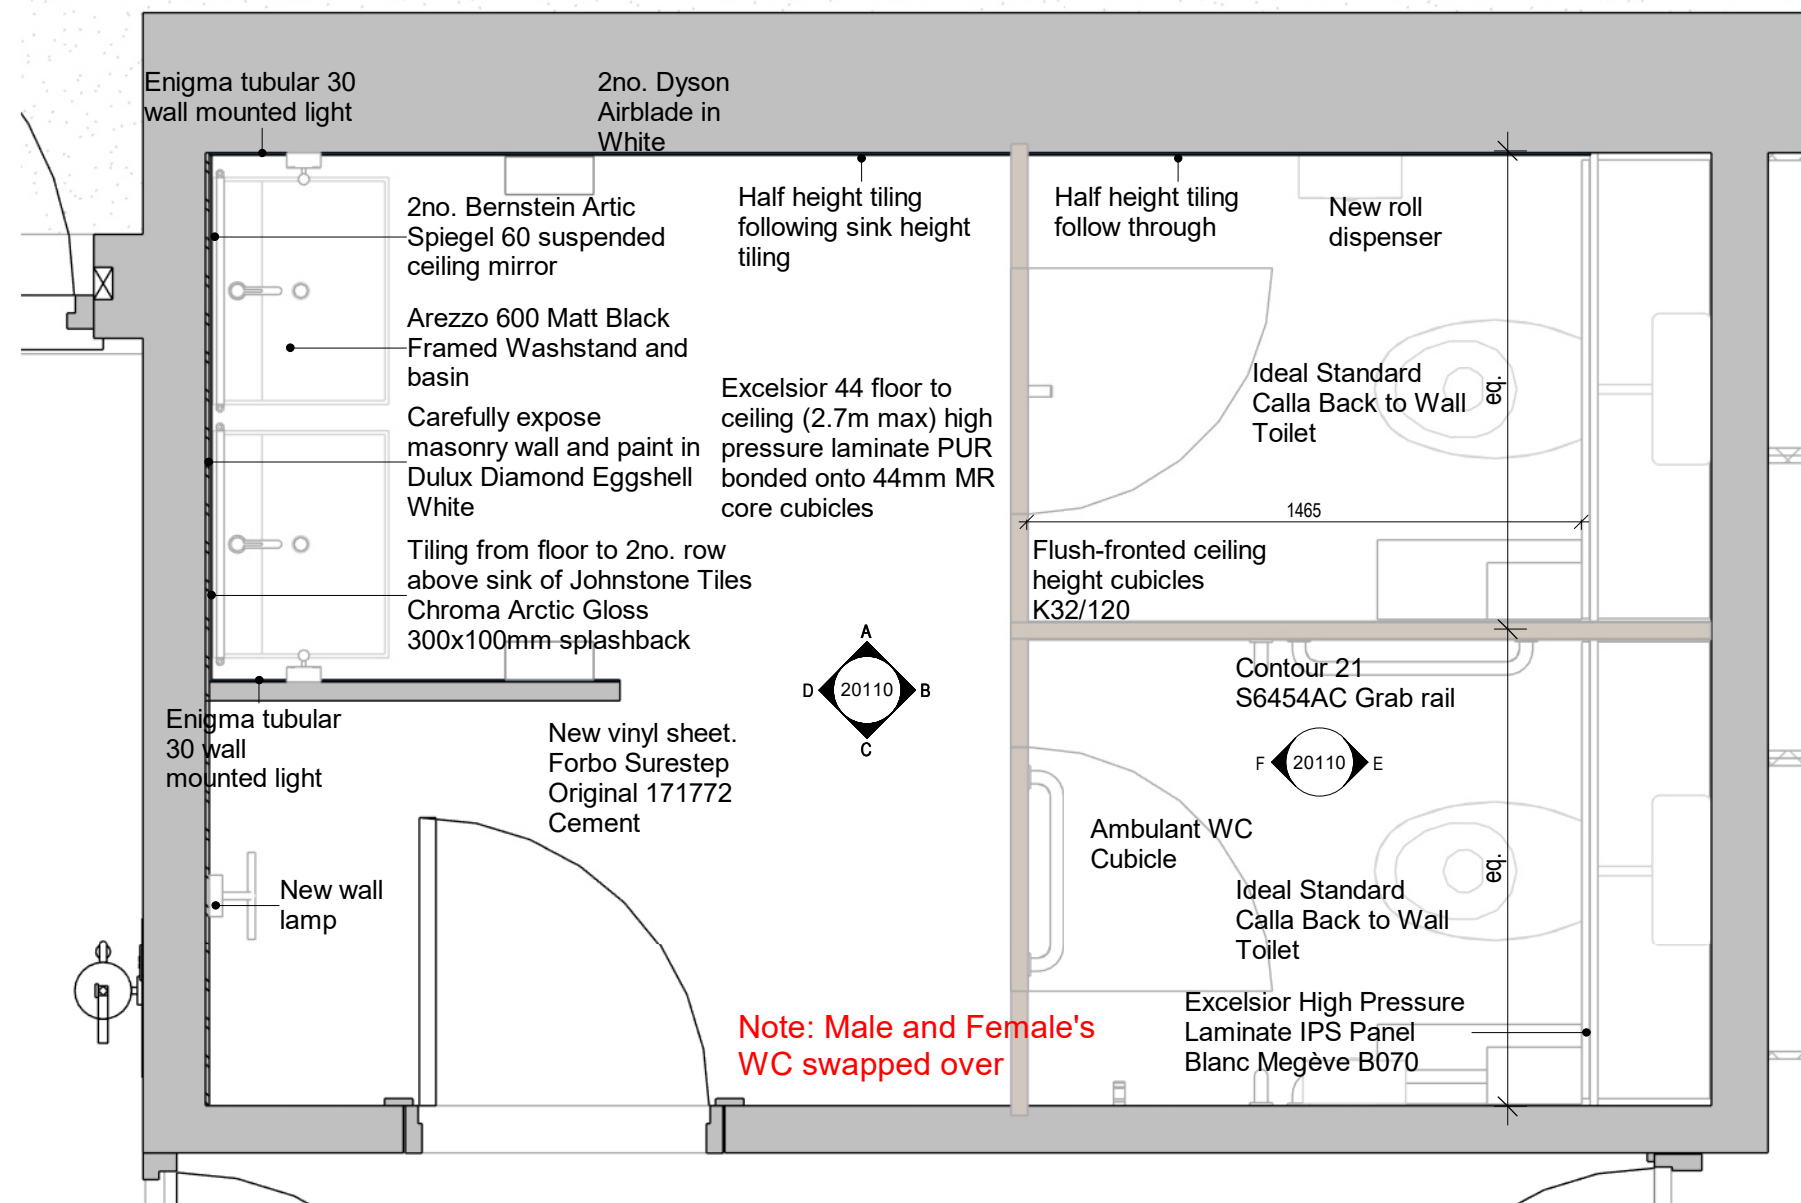


L0 Female WC as Proposed

1 : 20 @ A1

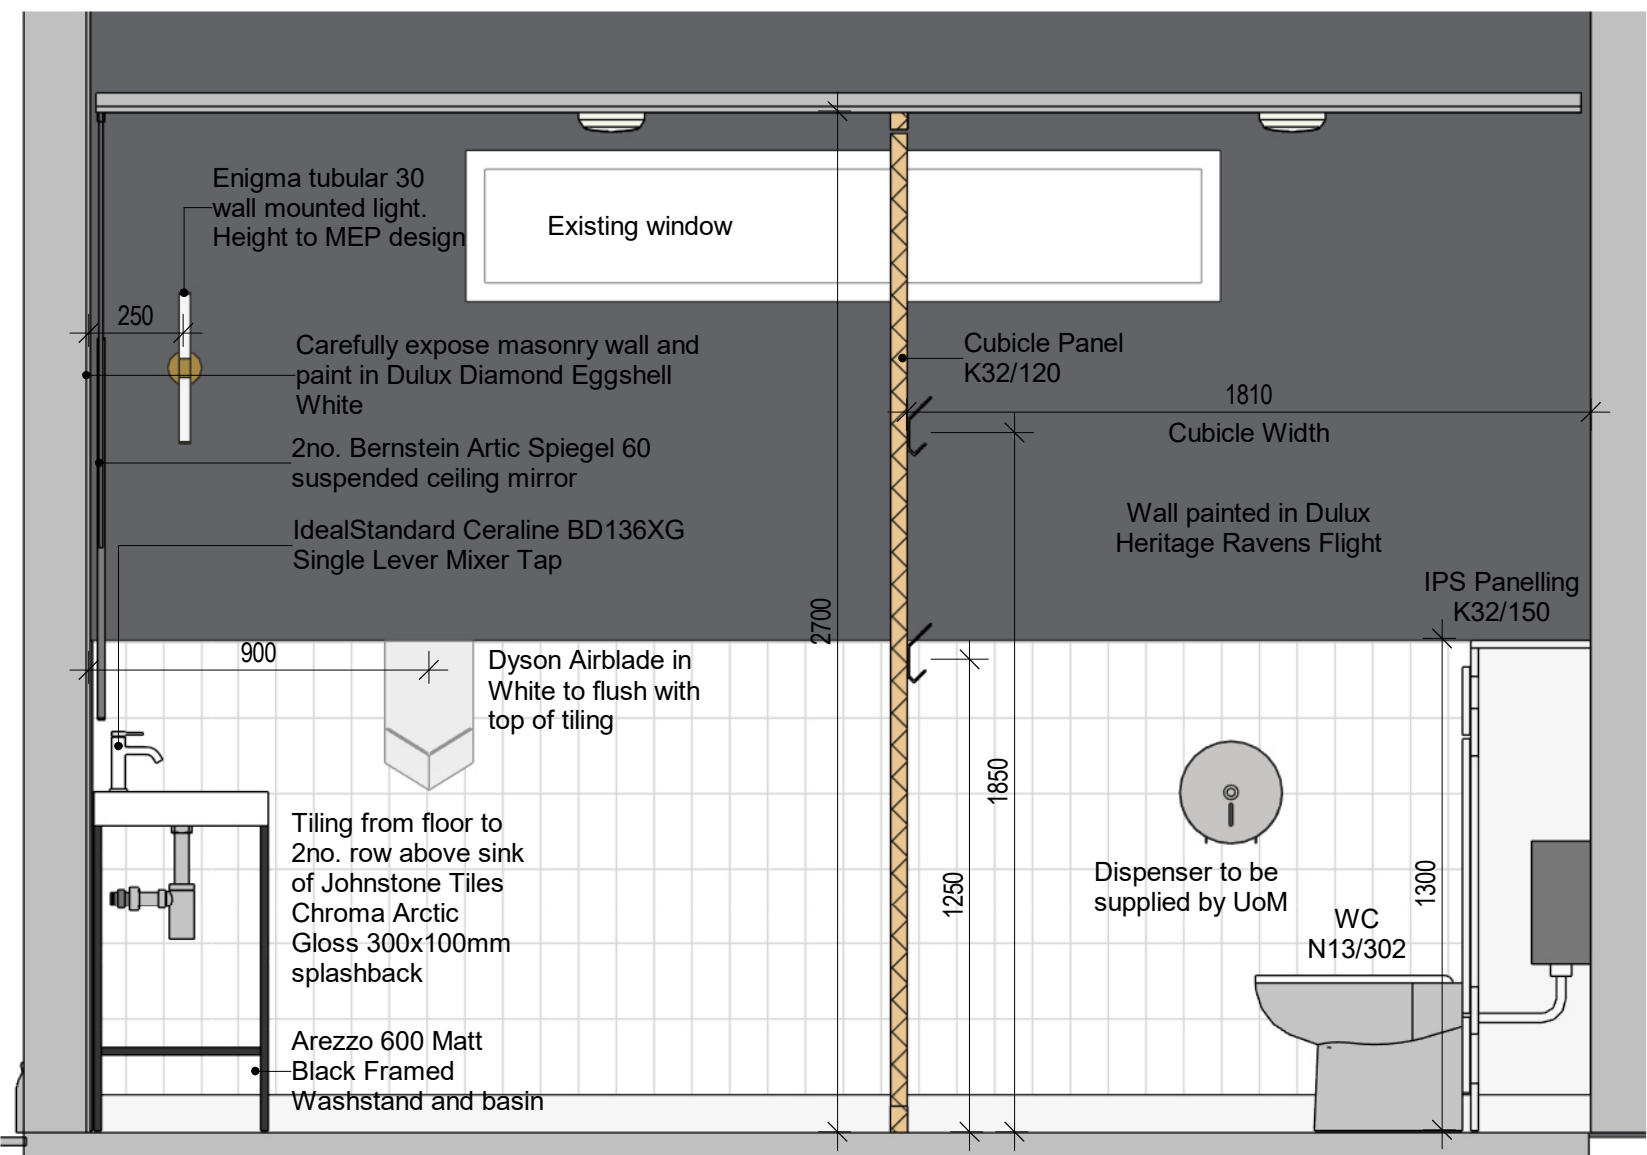

Female WC Elevation A as Proposed

1 : 20 @ A1

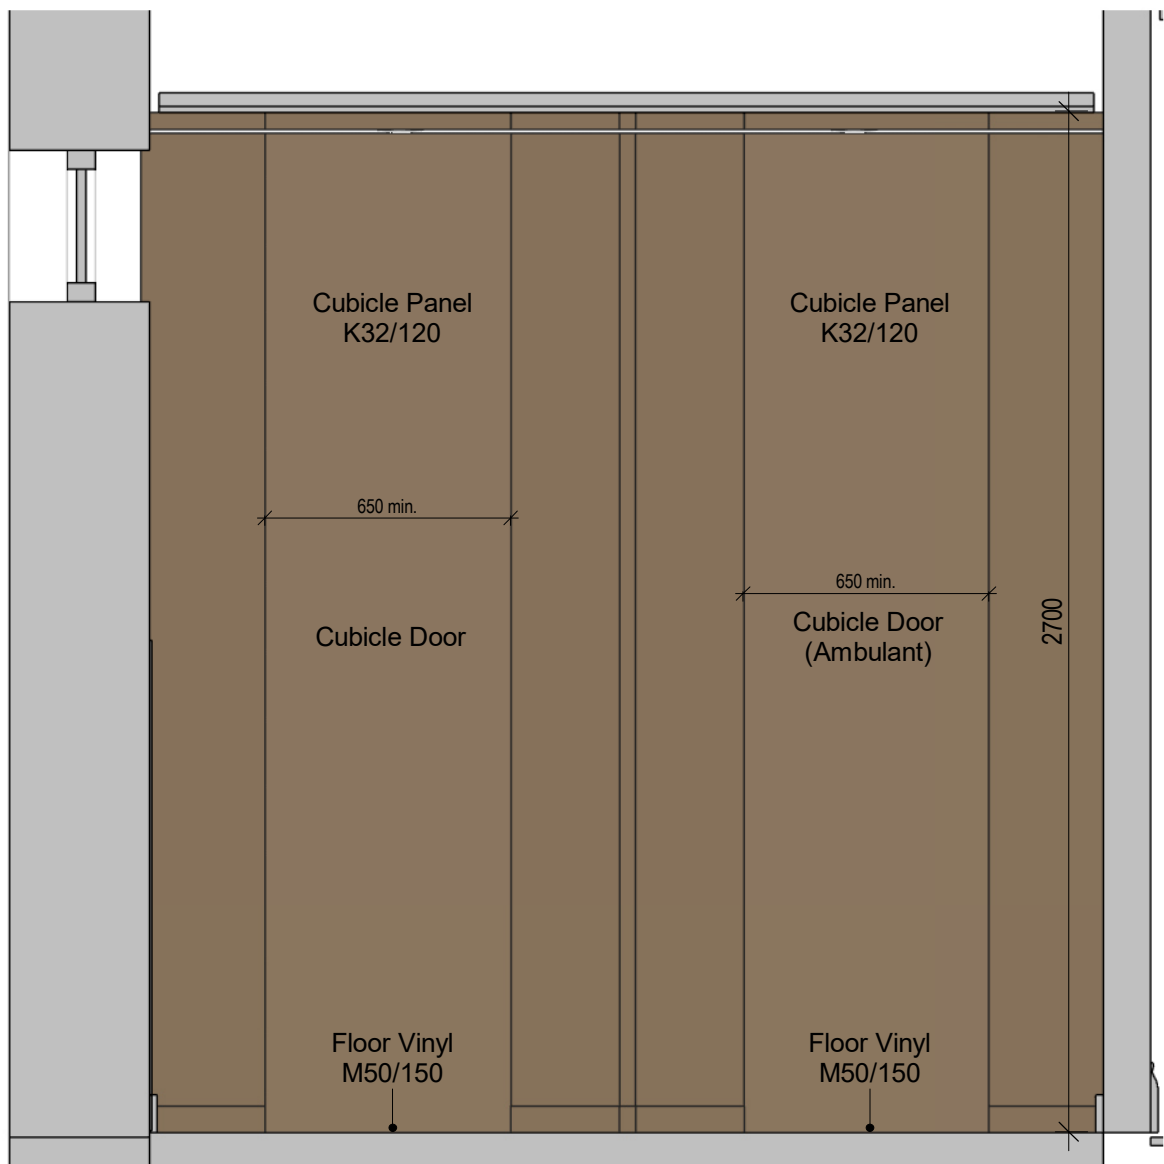


Female WC Elevation B as Proposed

1 : 20 @ A1




Plans shown as indicative. Survey required.

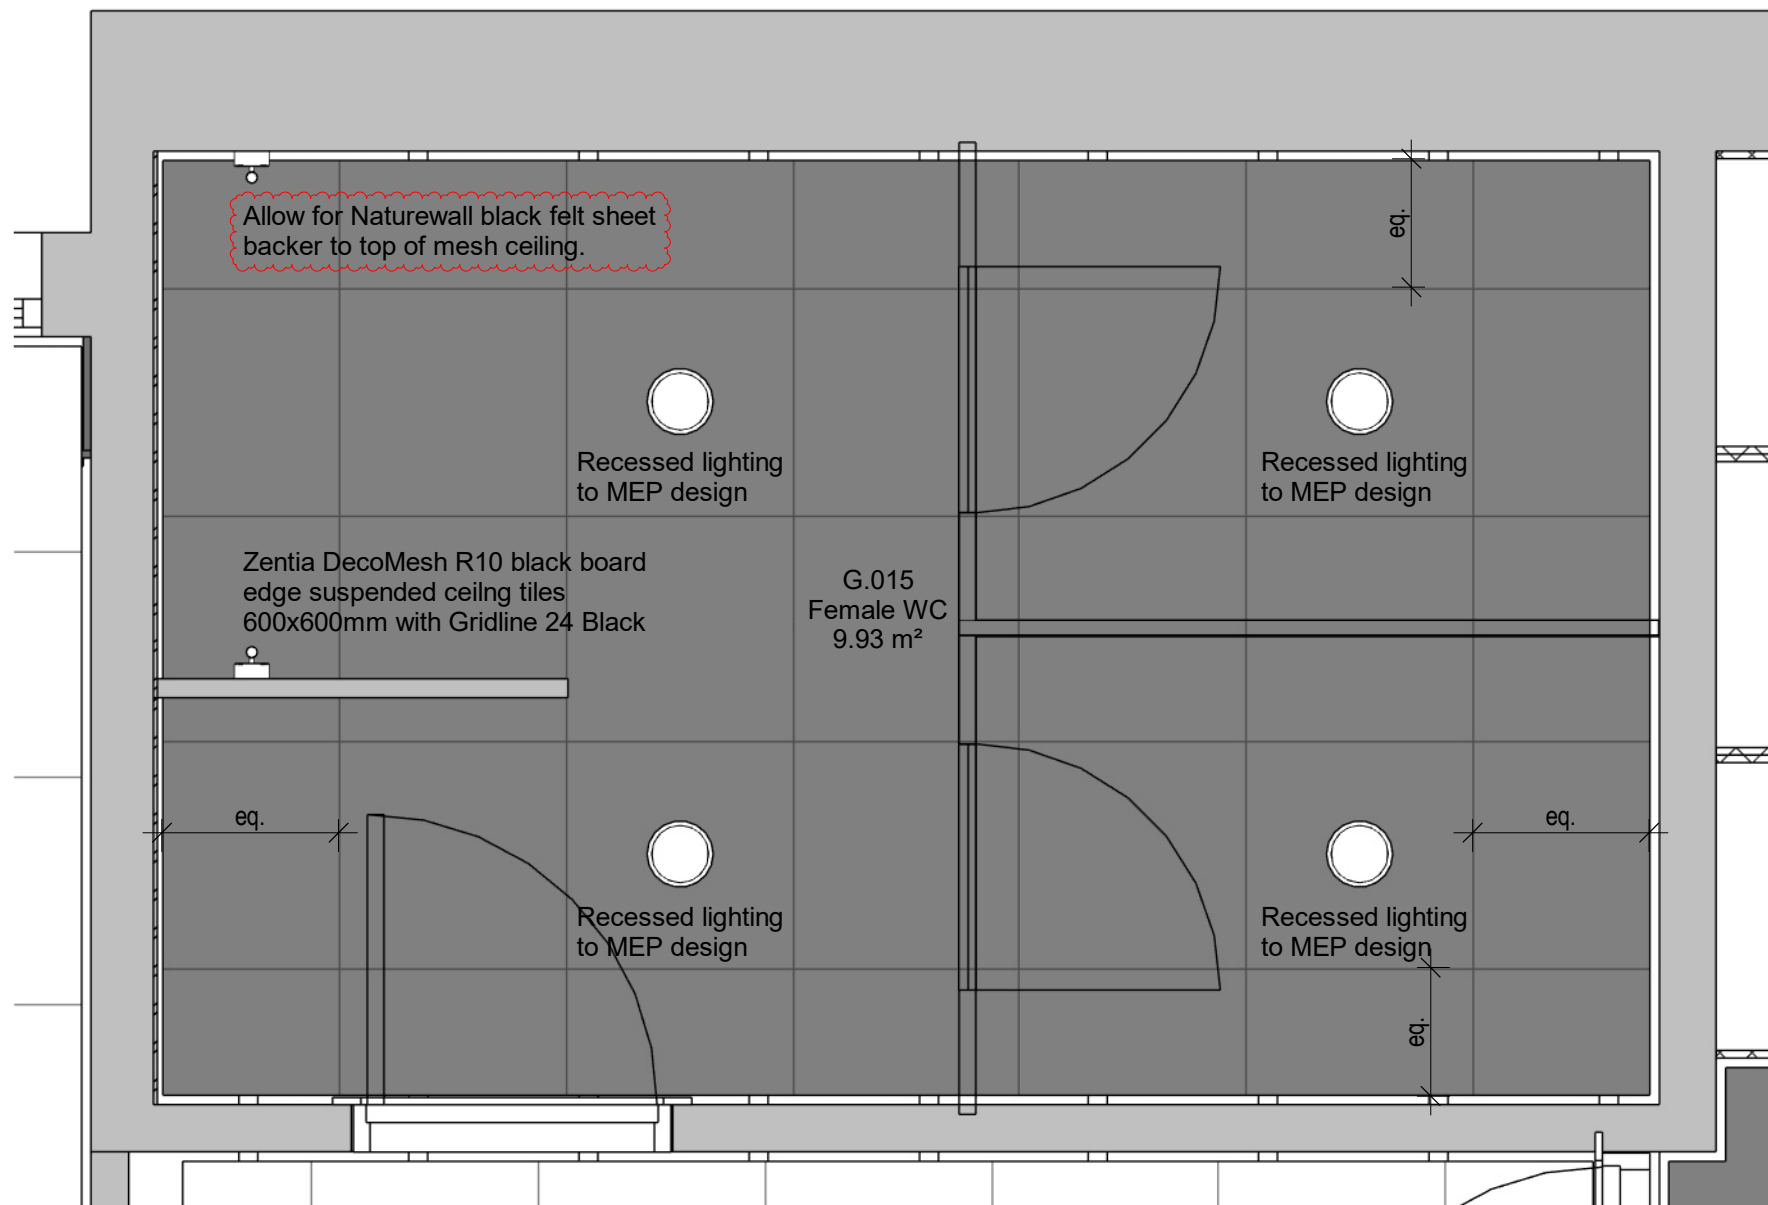


L0 Female WC Ceilings as Proposed

1 : 20 @ A1

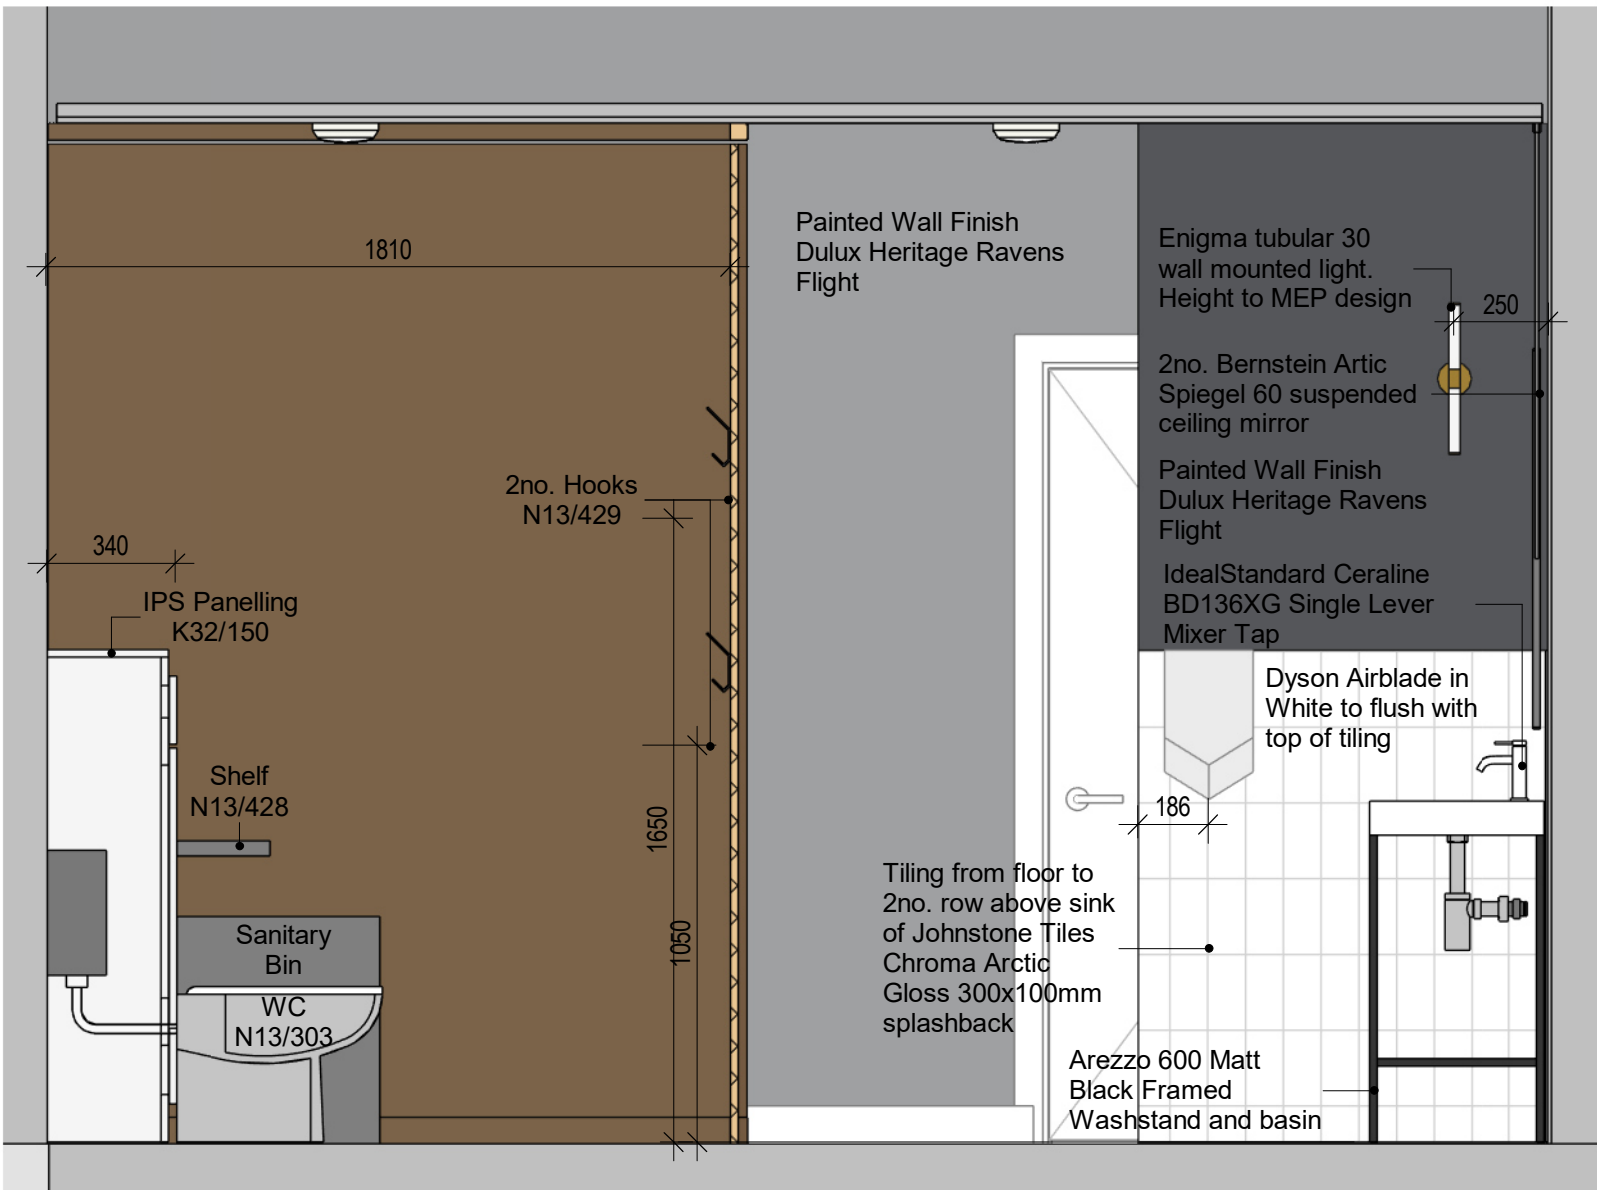



Female WC Elevation C as Proposed

1 : 20 @ A1

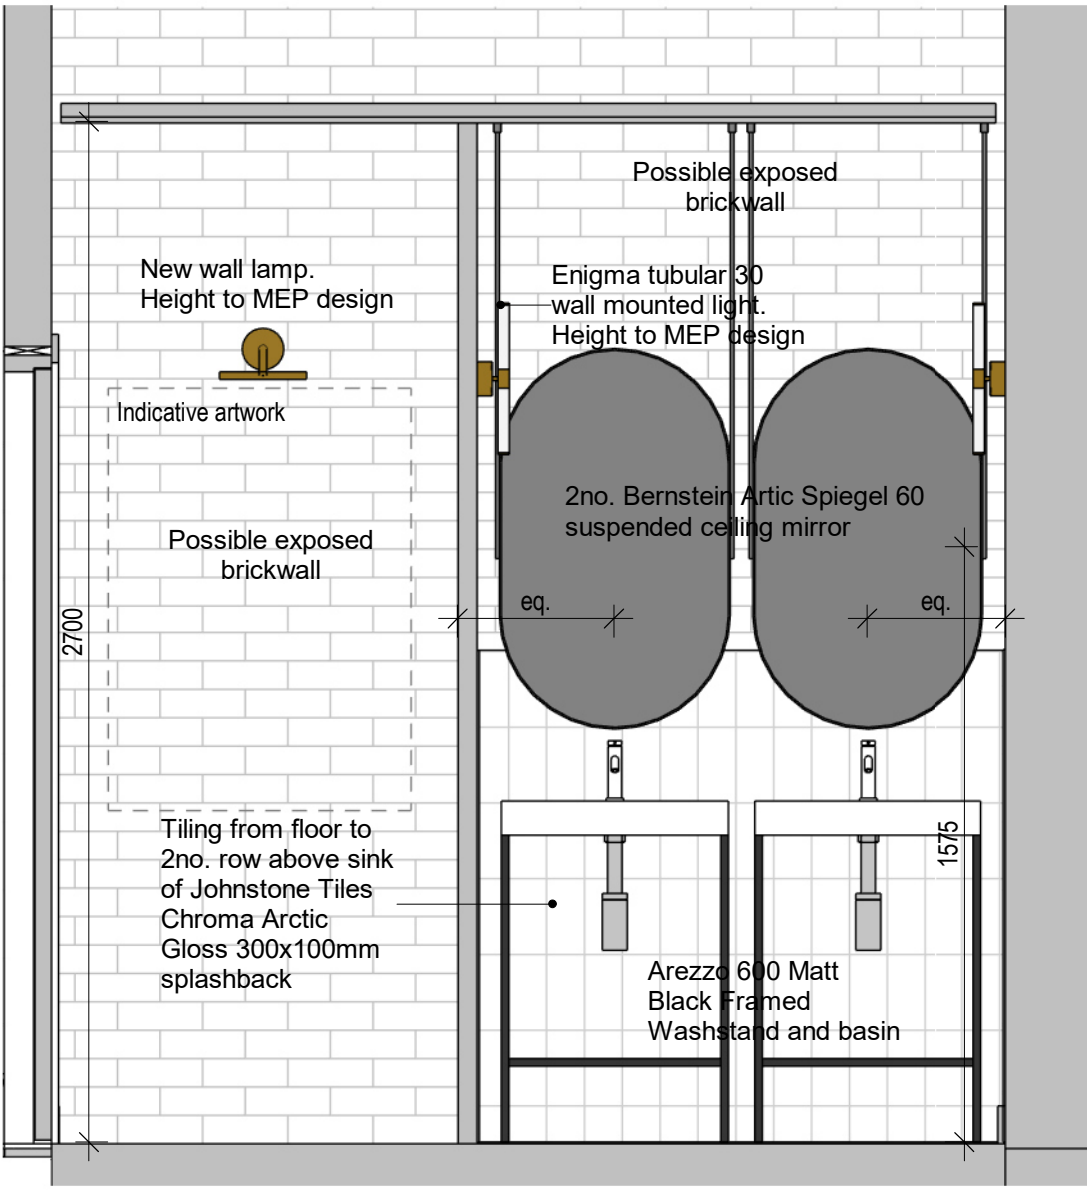


Female WC Elevation D as Proposed

1 : 20 @ A1

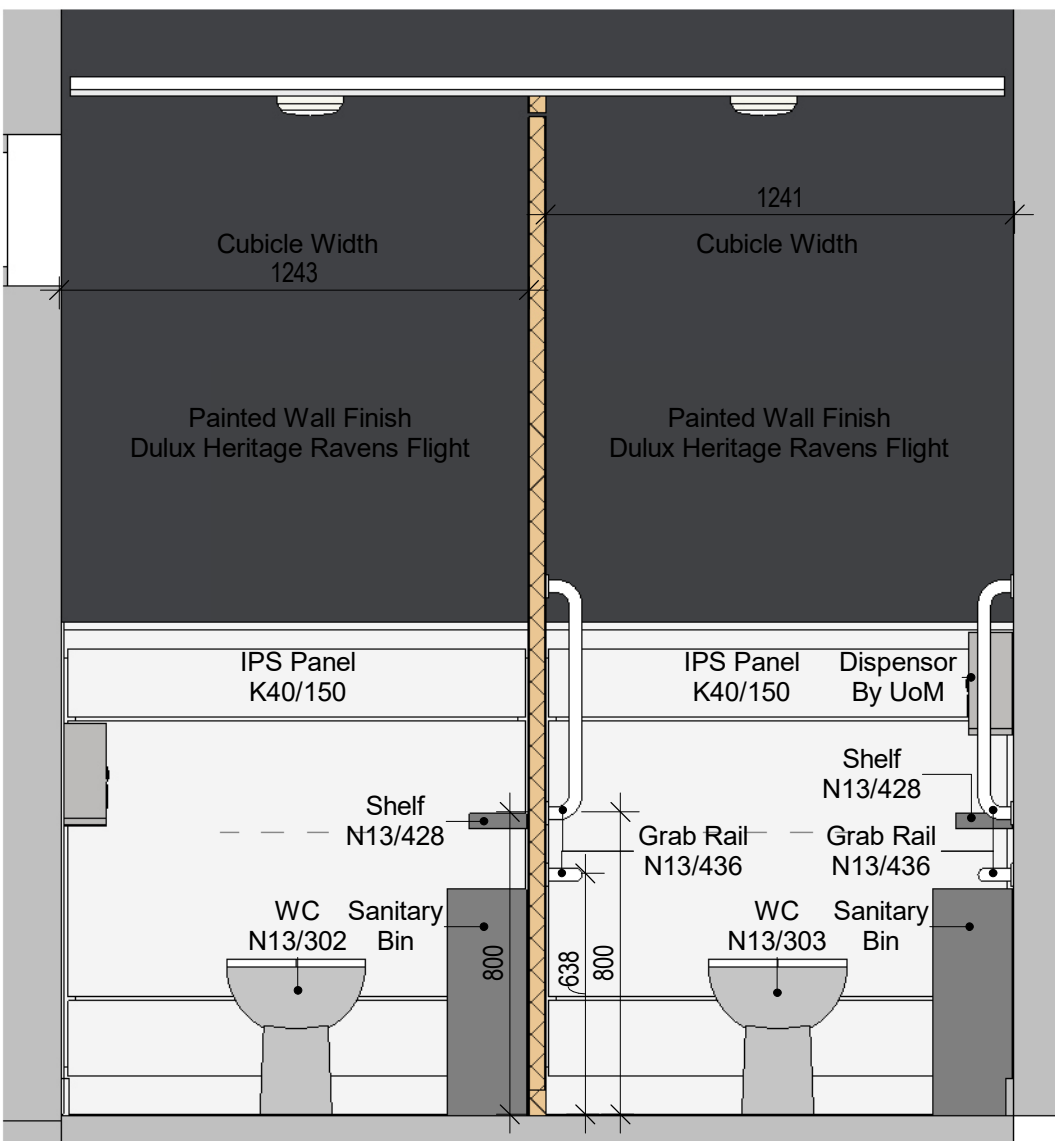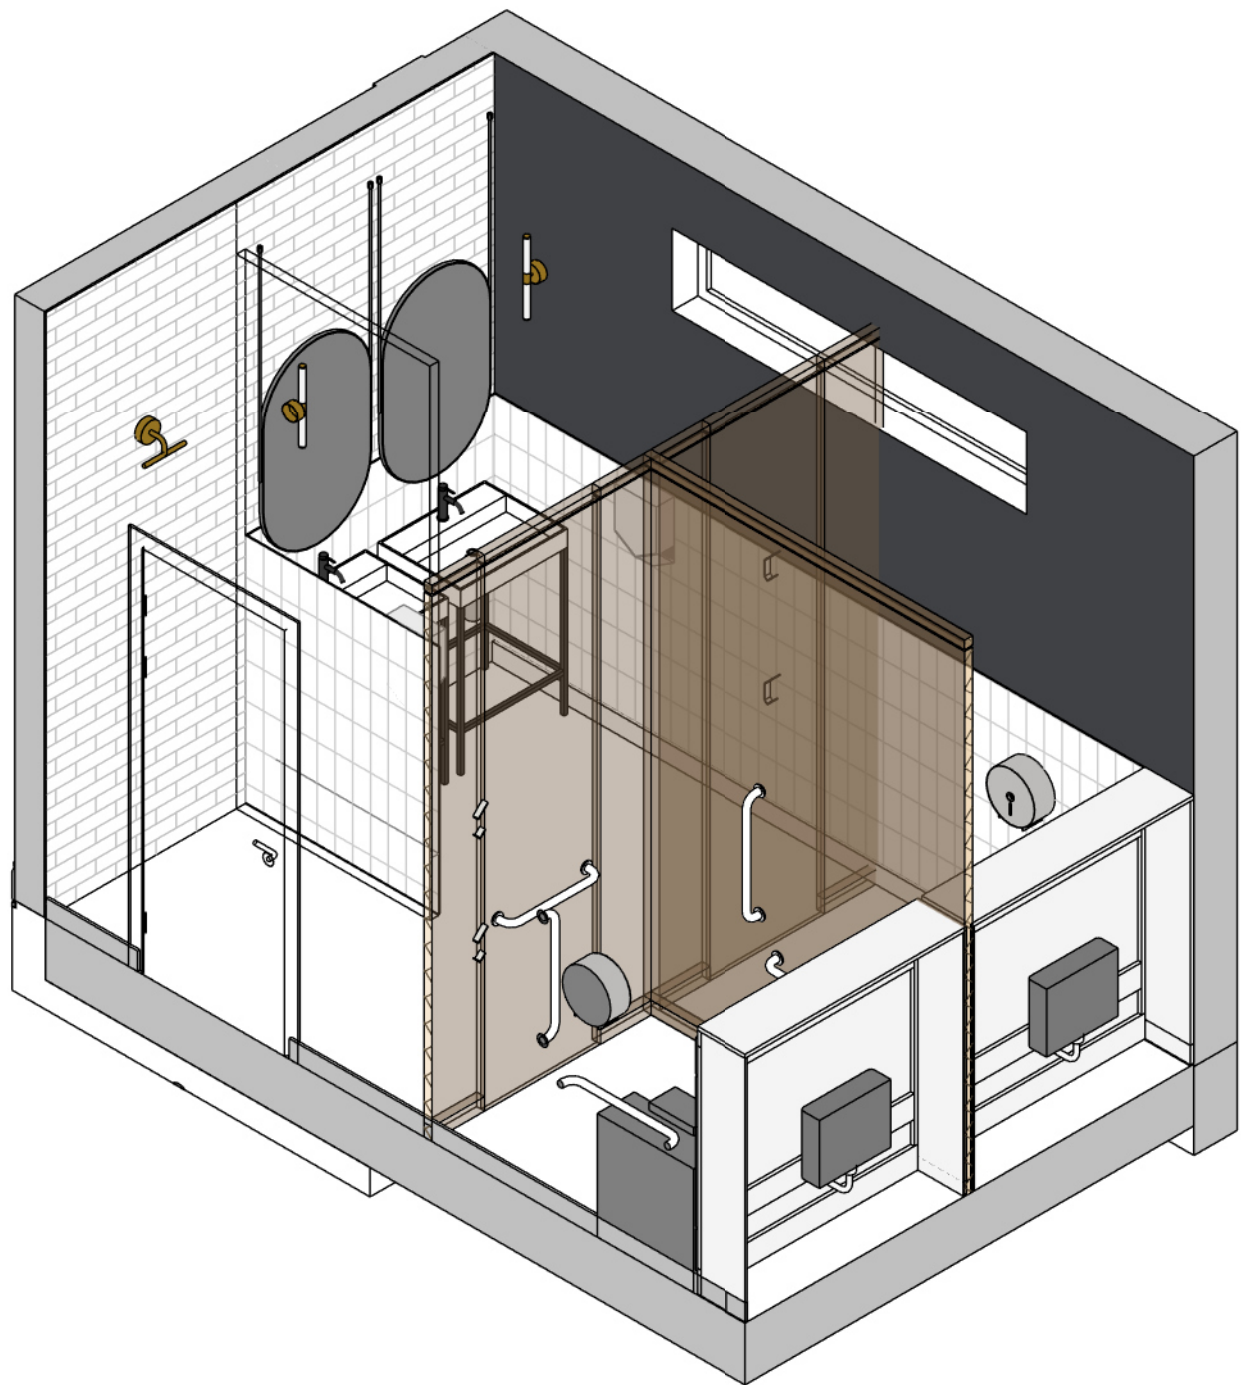

Female WC Elevation E as Proposed

1 : 20 @ A1

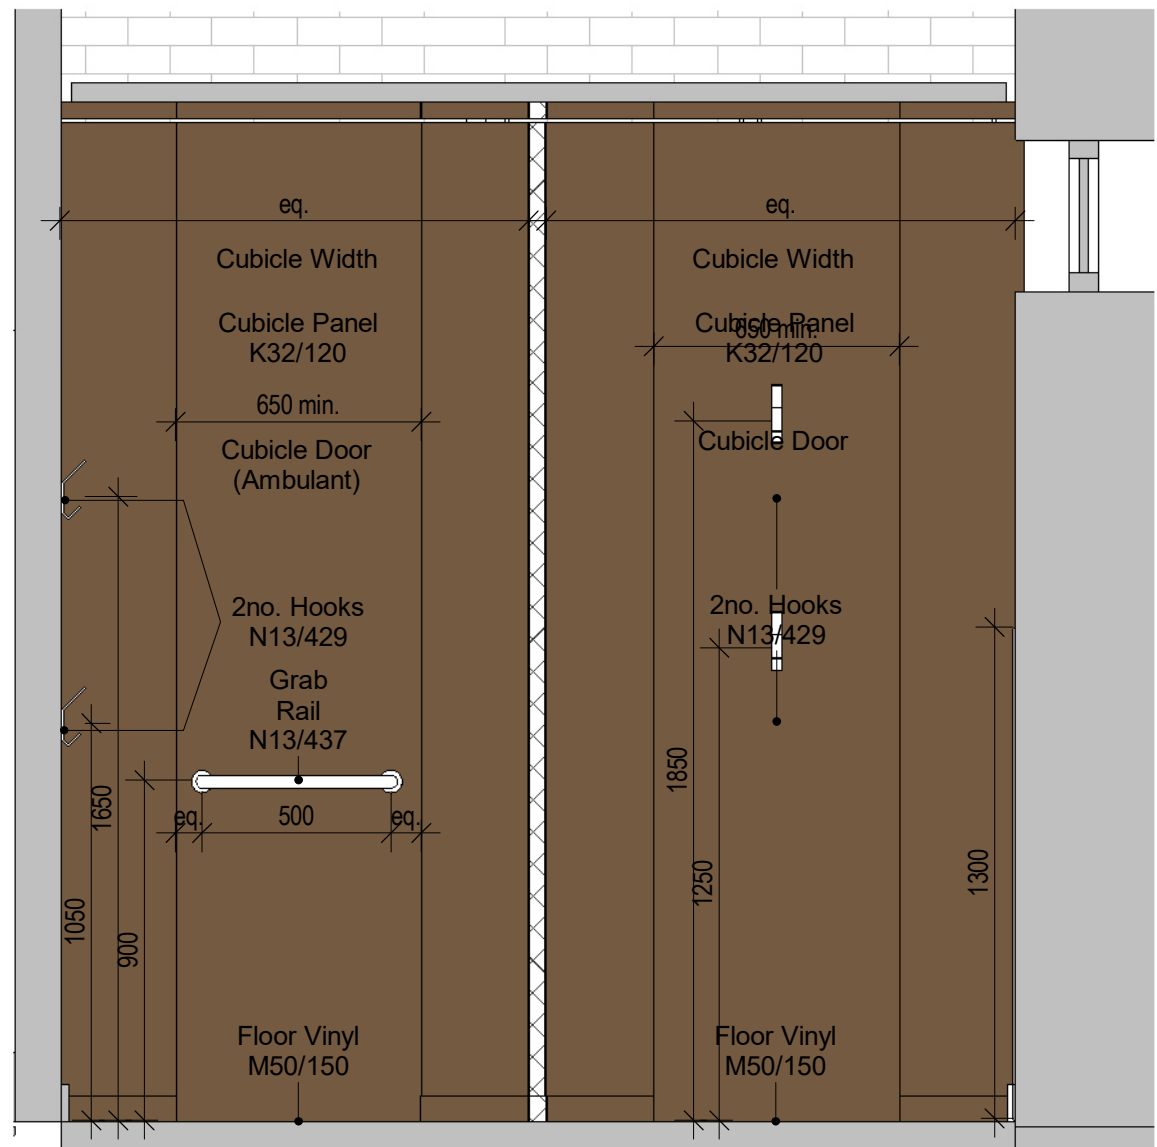

Female WC Elevation F as Proposed

1 : 20 @ A1

P02	Issued for planning.	08-05-25	JL	JL
P01	First issue. Issued for comments.	29-10-24	JL	JL
Rev	Description	Date	By	Auth



The University of Manchester

Directorate of Estates and Facilities
Beyer Building
The University of Manchester
Oxford Road
Manchester
M13 9PL



Drawing Status

STAGE 4

Project
William Kay House - 5807

Building Name
William Kay House

Building No.
016AA

Site Name
William Kay House

Sub Site Name
Oxford Road

Drawing Title
William Kay L0 Female WC as Proposed

PM DS | Drawn JL | Checked JL | Authorised HMA

Scale @A1 Date 21-10-2024 Date 21-10-2024 Date 21-10-2024

Drawing Number 5807-HMA-WK-ZZ-DR-A-20110 Revision P02

Original Drawing Paper Size 841mm x 594mm