



NB	Do not scale off this drawing. All dimensions to be checked on site prior to manufacture and construction. This drawing is the property of JH, Architects and should not be reproduced without permission. All discrepancies to be brought to the attention of the architect immediately. This drawing to be read in conjunction with the specification / bill of quantities and related drawings.		
REVISION			
-	FIRST ISSUE	28.11.23	RCO
A	IRRIGATION COMPOUND	06.05.25	SK

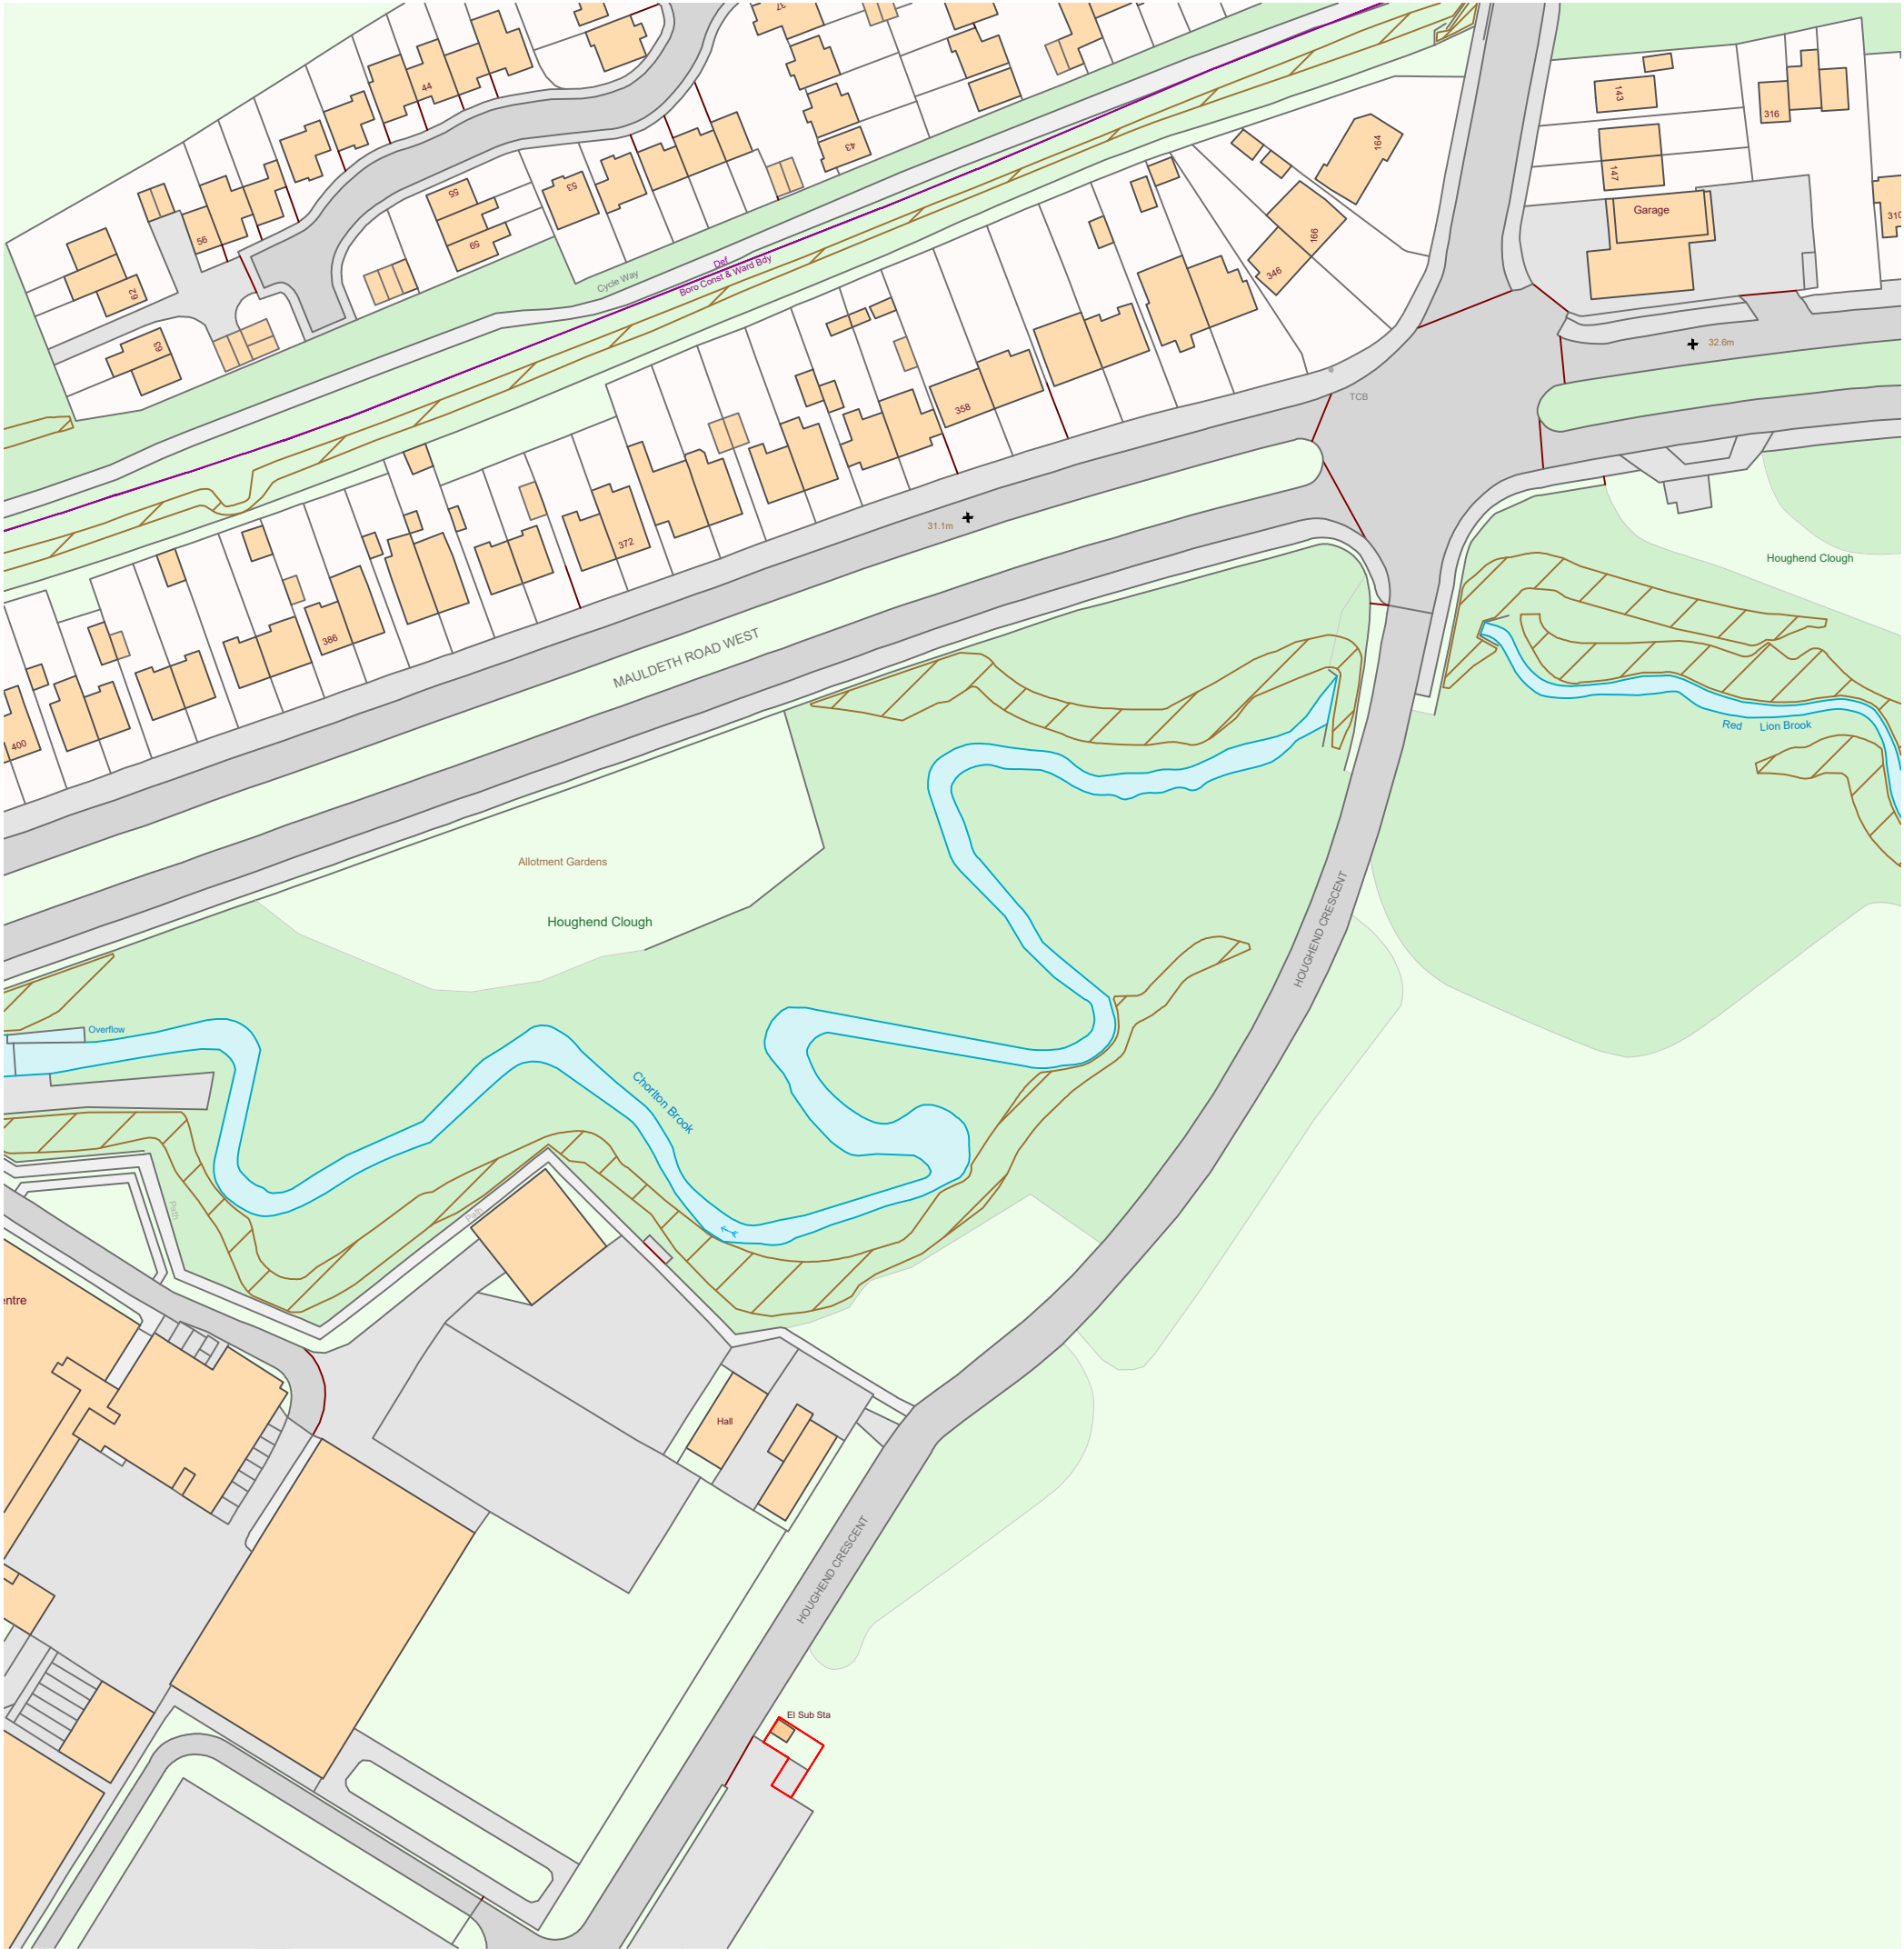

LOCATION PLAN

Scale 1:1250

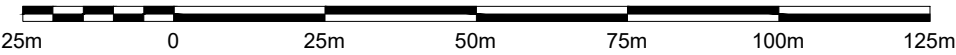

CLIENT	LANCASHIRE COUNTY BOARD		
PROJECT	PROPOSED NEW GAELIC FOOTBALL PITCHES		
TITLE	EXISTING LOCATION PLAN		
JOB NO.	LB01		
DWG NO.	LB01-P-AP1.01		
SCALE	1:1250 @ A3		
DRAWN	SK		
46 MANCHESTER ROAD CHORLTON MANCHESTER M21 9PH info@justharchitects.co.uk T +44(0)161 237 5500 JH.A RIBA  Chartered Practice arb 			