


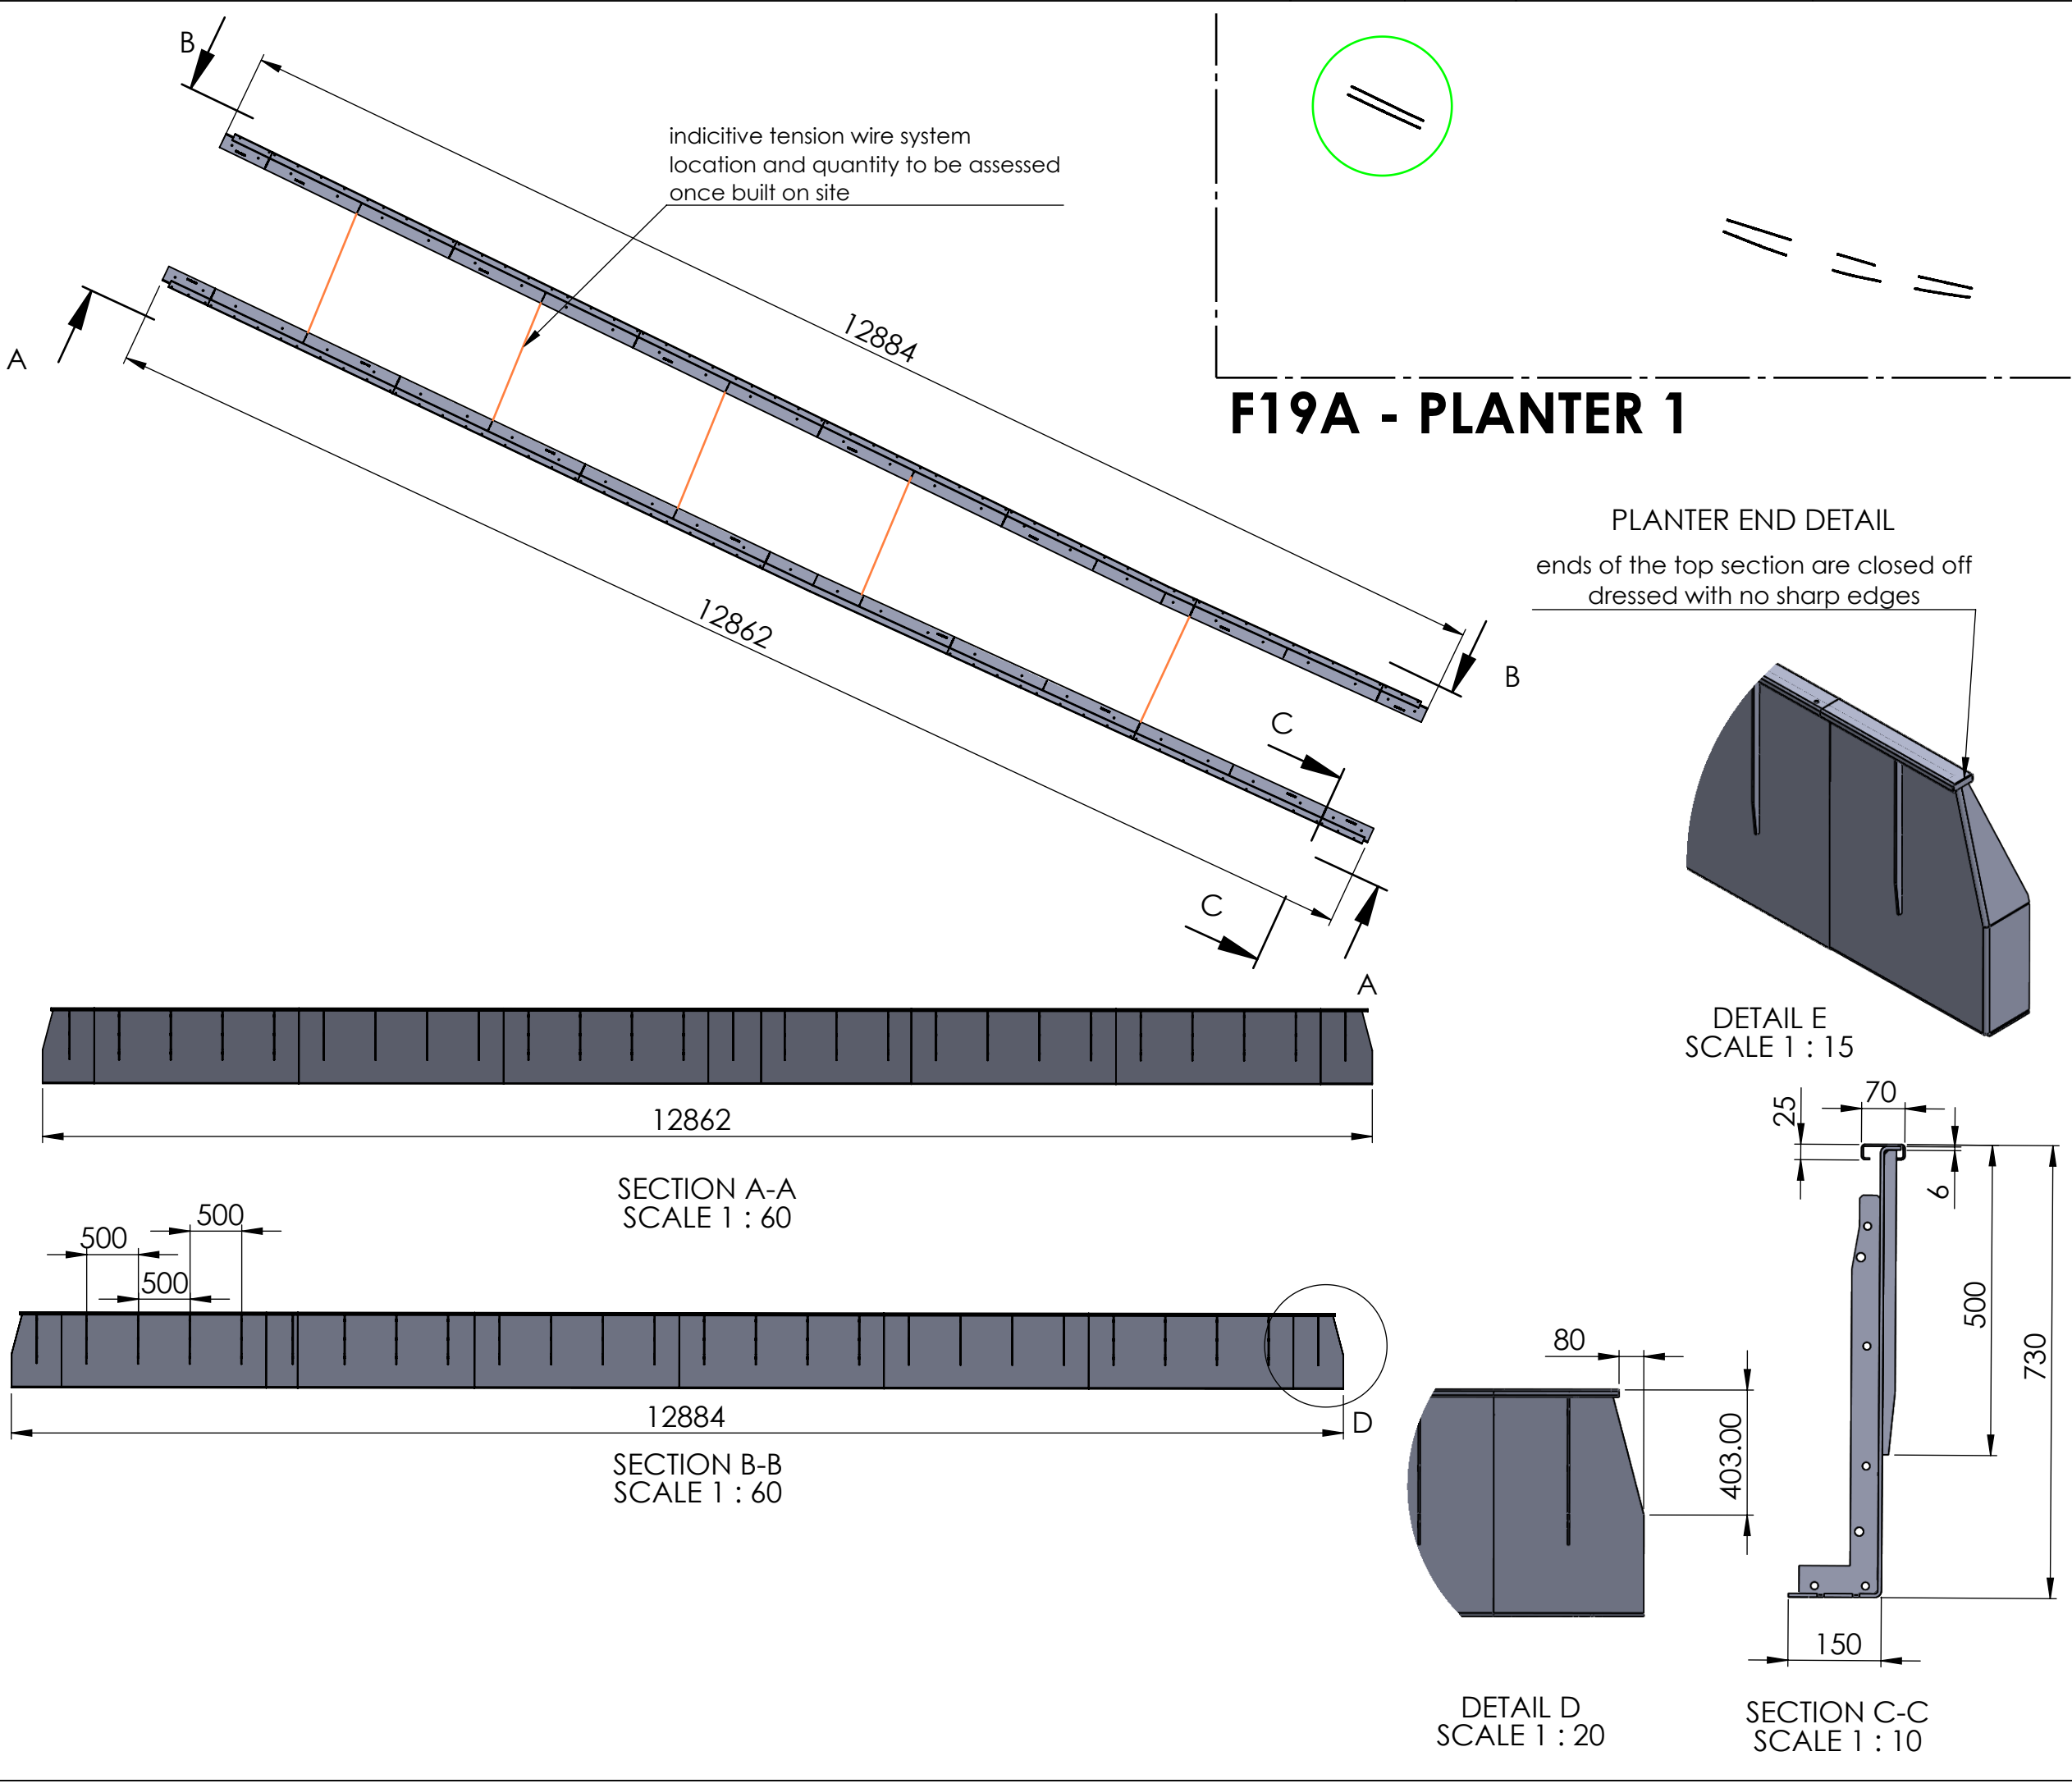

F19A - PLANTER 1



Urban Street Designs
Ltd.
Waidshouse Mill.
Towneley Street,
Nelson.
TEL: 01282 602228

URBAN STREET DESIGNS LTD
2015 © Urban Street Designs Ltd All Rights Reserved.
USD. CONFIDENTIAL AND PROPRIETARY. ALL RIGHTS RESERVED. This document (and the information it contains) are the property of USD. By accepting it into your possession, you agree that you will keep this document, and all information contained herein, in strictest confidence, and will not copy, retransmit, use (except solely for the benefit of USD), sell, lend or otherwise dispose of, directly or indirectly, without the express written permission of USD, and this document will be returned to USD immediately upon request.

DEBURR AND BREAK SHARP EDGES	UNLESS OTHERWISE SPECIFIED DIMENSIONS ARE IN MILLIMETERS	TOLERANCE +/- 3MM
NAME DRAWN BY		SIGNATURE <i>SIGNATURE</i>
NOTES		
TITLE: F19A - PLANTER 1		
QUANTITY AS SHOWN		
MATERIALS: CORTEN		
FINISH: PRE WEATHERED AND SEALED		
DWG NO. SO7946-USD-001		
DATE 22/01/2025	REVISION P2	