
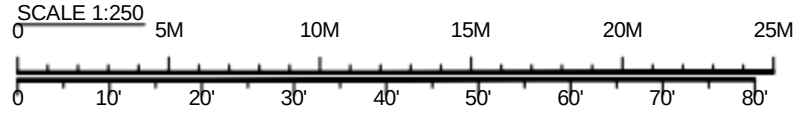
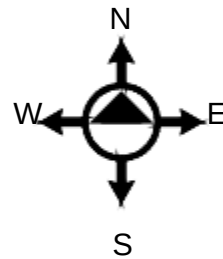
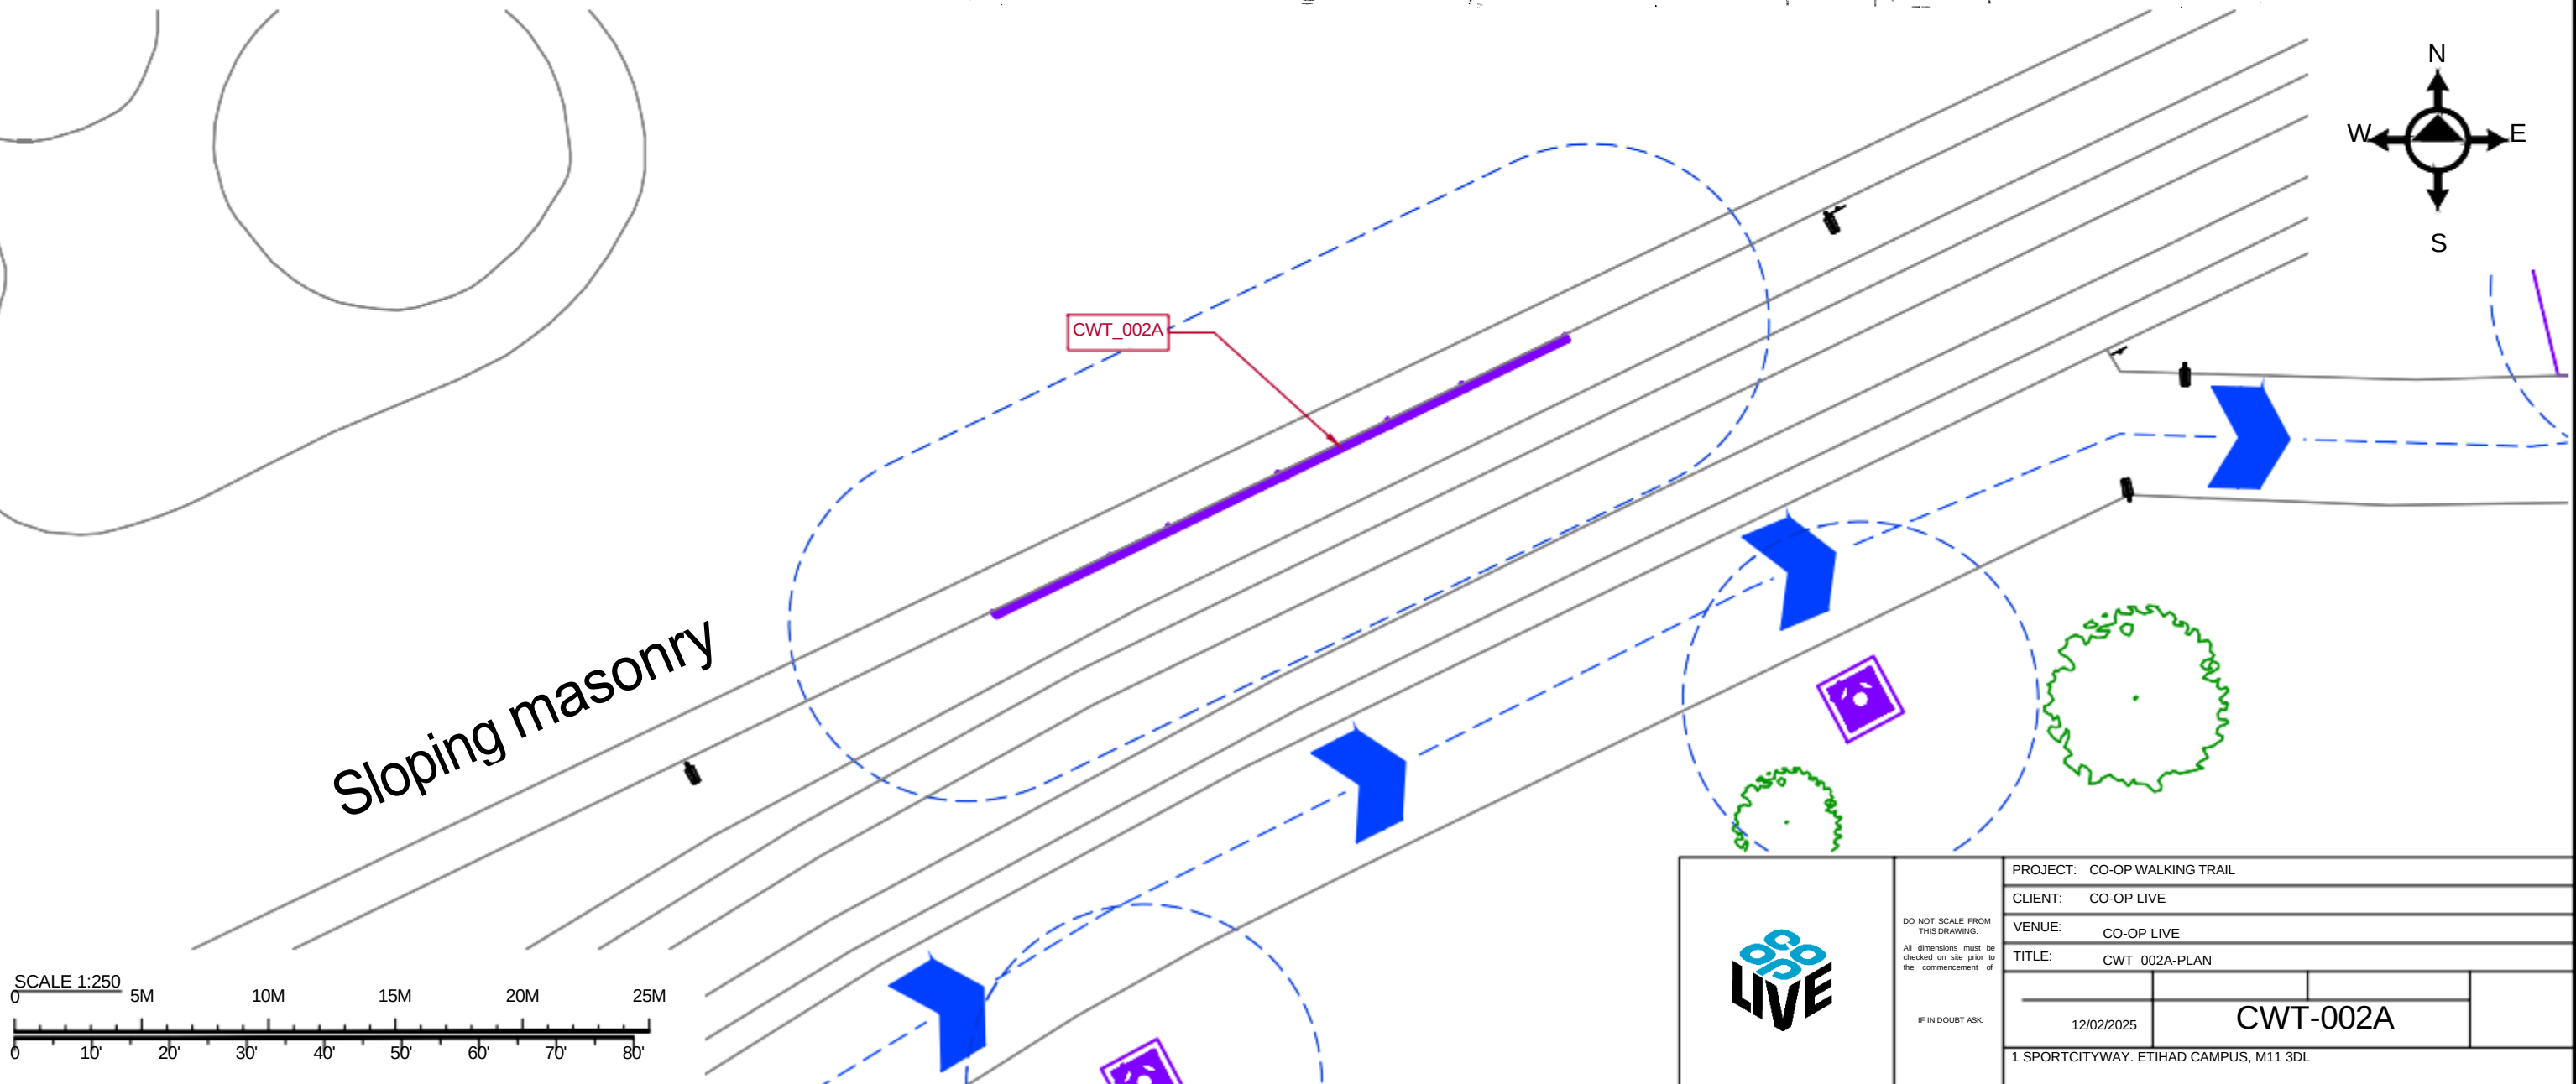
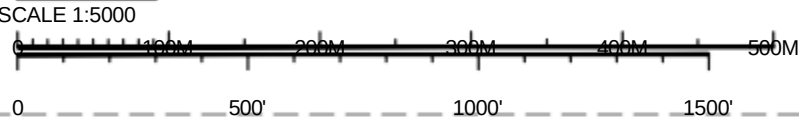
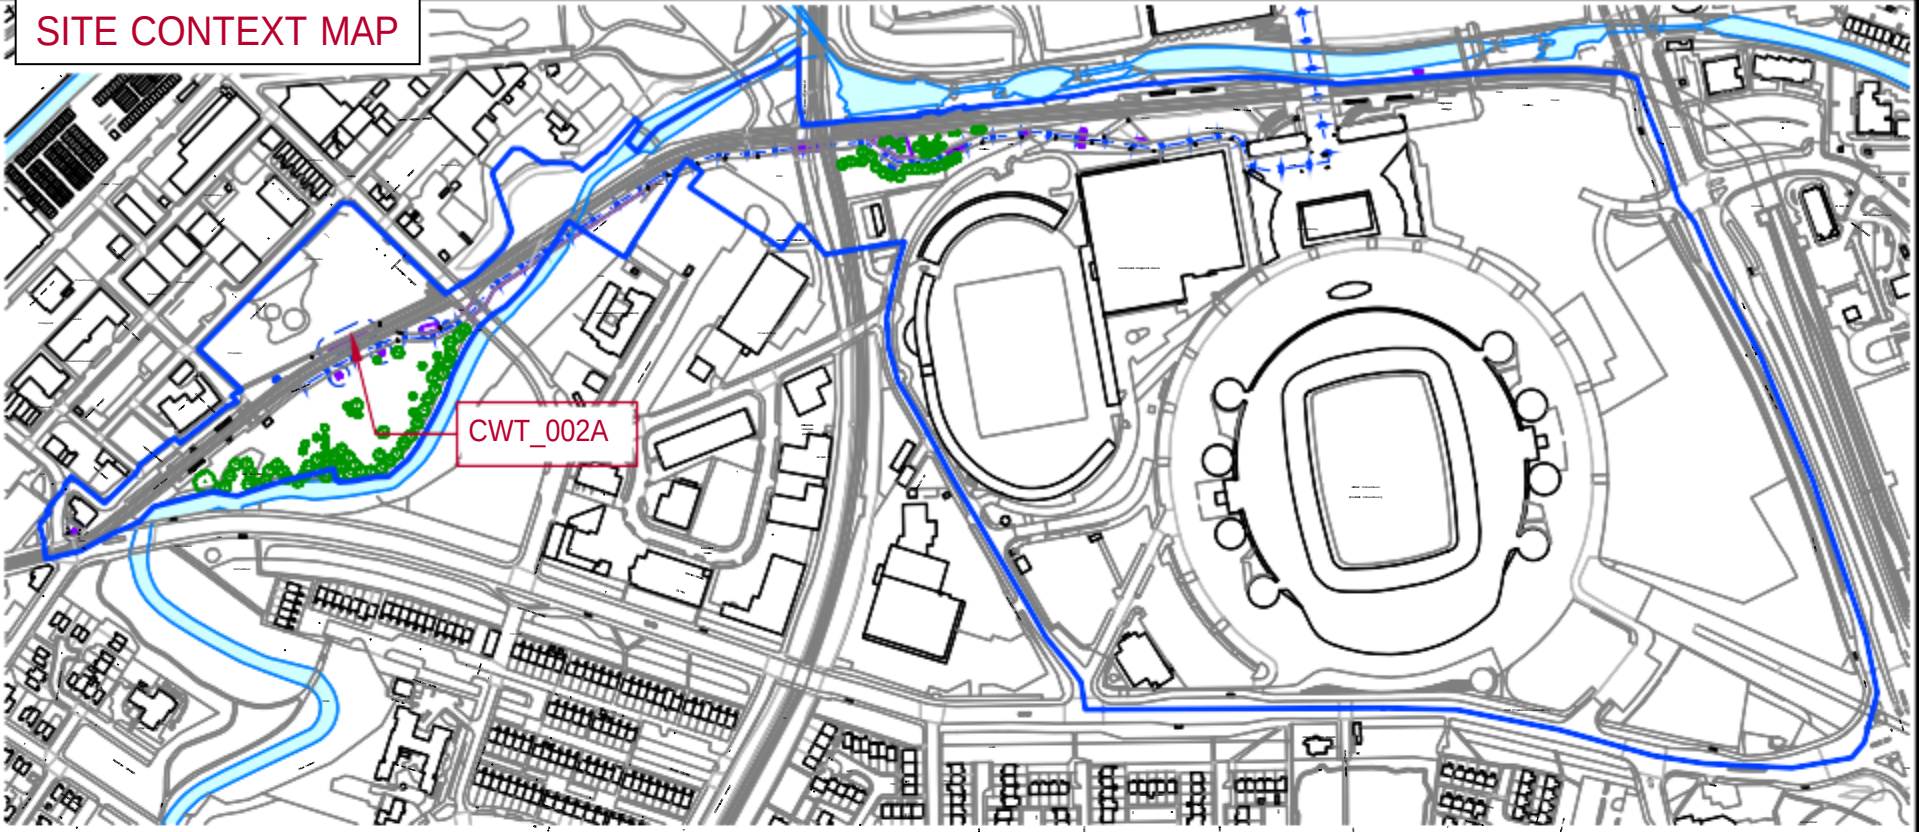


CWT_002A - PLAN

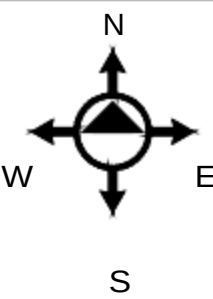

	DO NOT SCALE FROM THIS DRAWING. All dimensions must be checked on site prior to the commencement of IF IN DOUBT ASK.	PROJECT: CO-OP WALKING TRAIL									
		CLIENT: CO-OP LIVE									
		VENUE: CO-OP LIVE									
		TITLE: CWT 002A-PLAN									
		<table><tr><td></td><td></td><td></td><td></td></tr><tr><td>12/02/2025</td><td colspan="2">CWT-002A</td><td></td></tr></table>								12/02/2025	CWT-002A
12/02/2025	CWT-002A										
1 SPORTCITYWAY. ETIHAD CAMPUS, M11 3DL											