


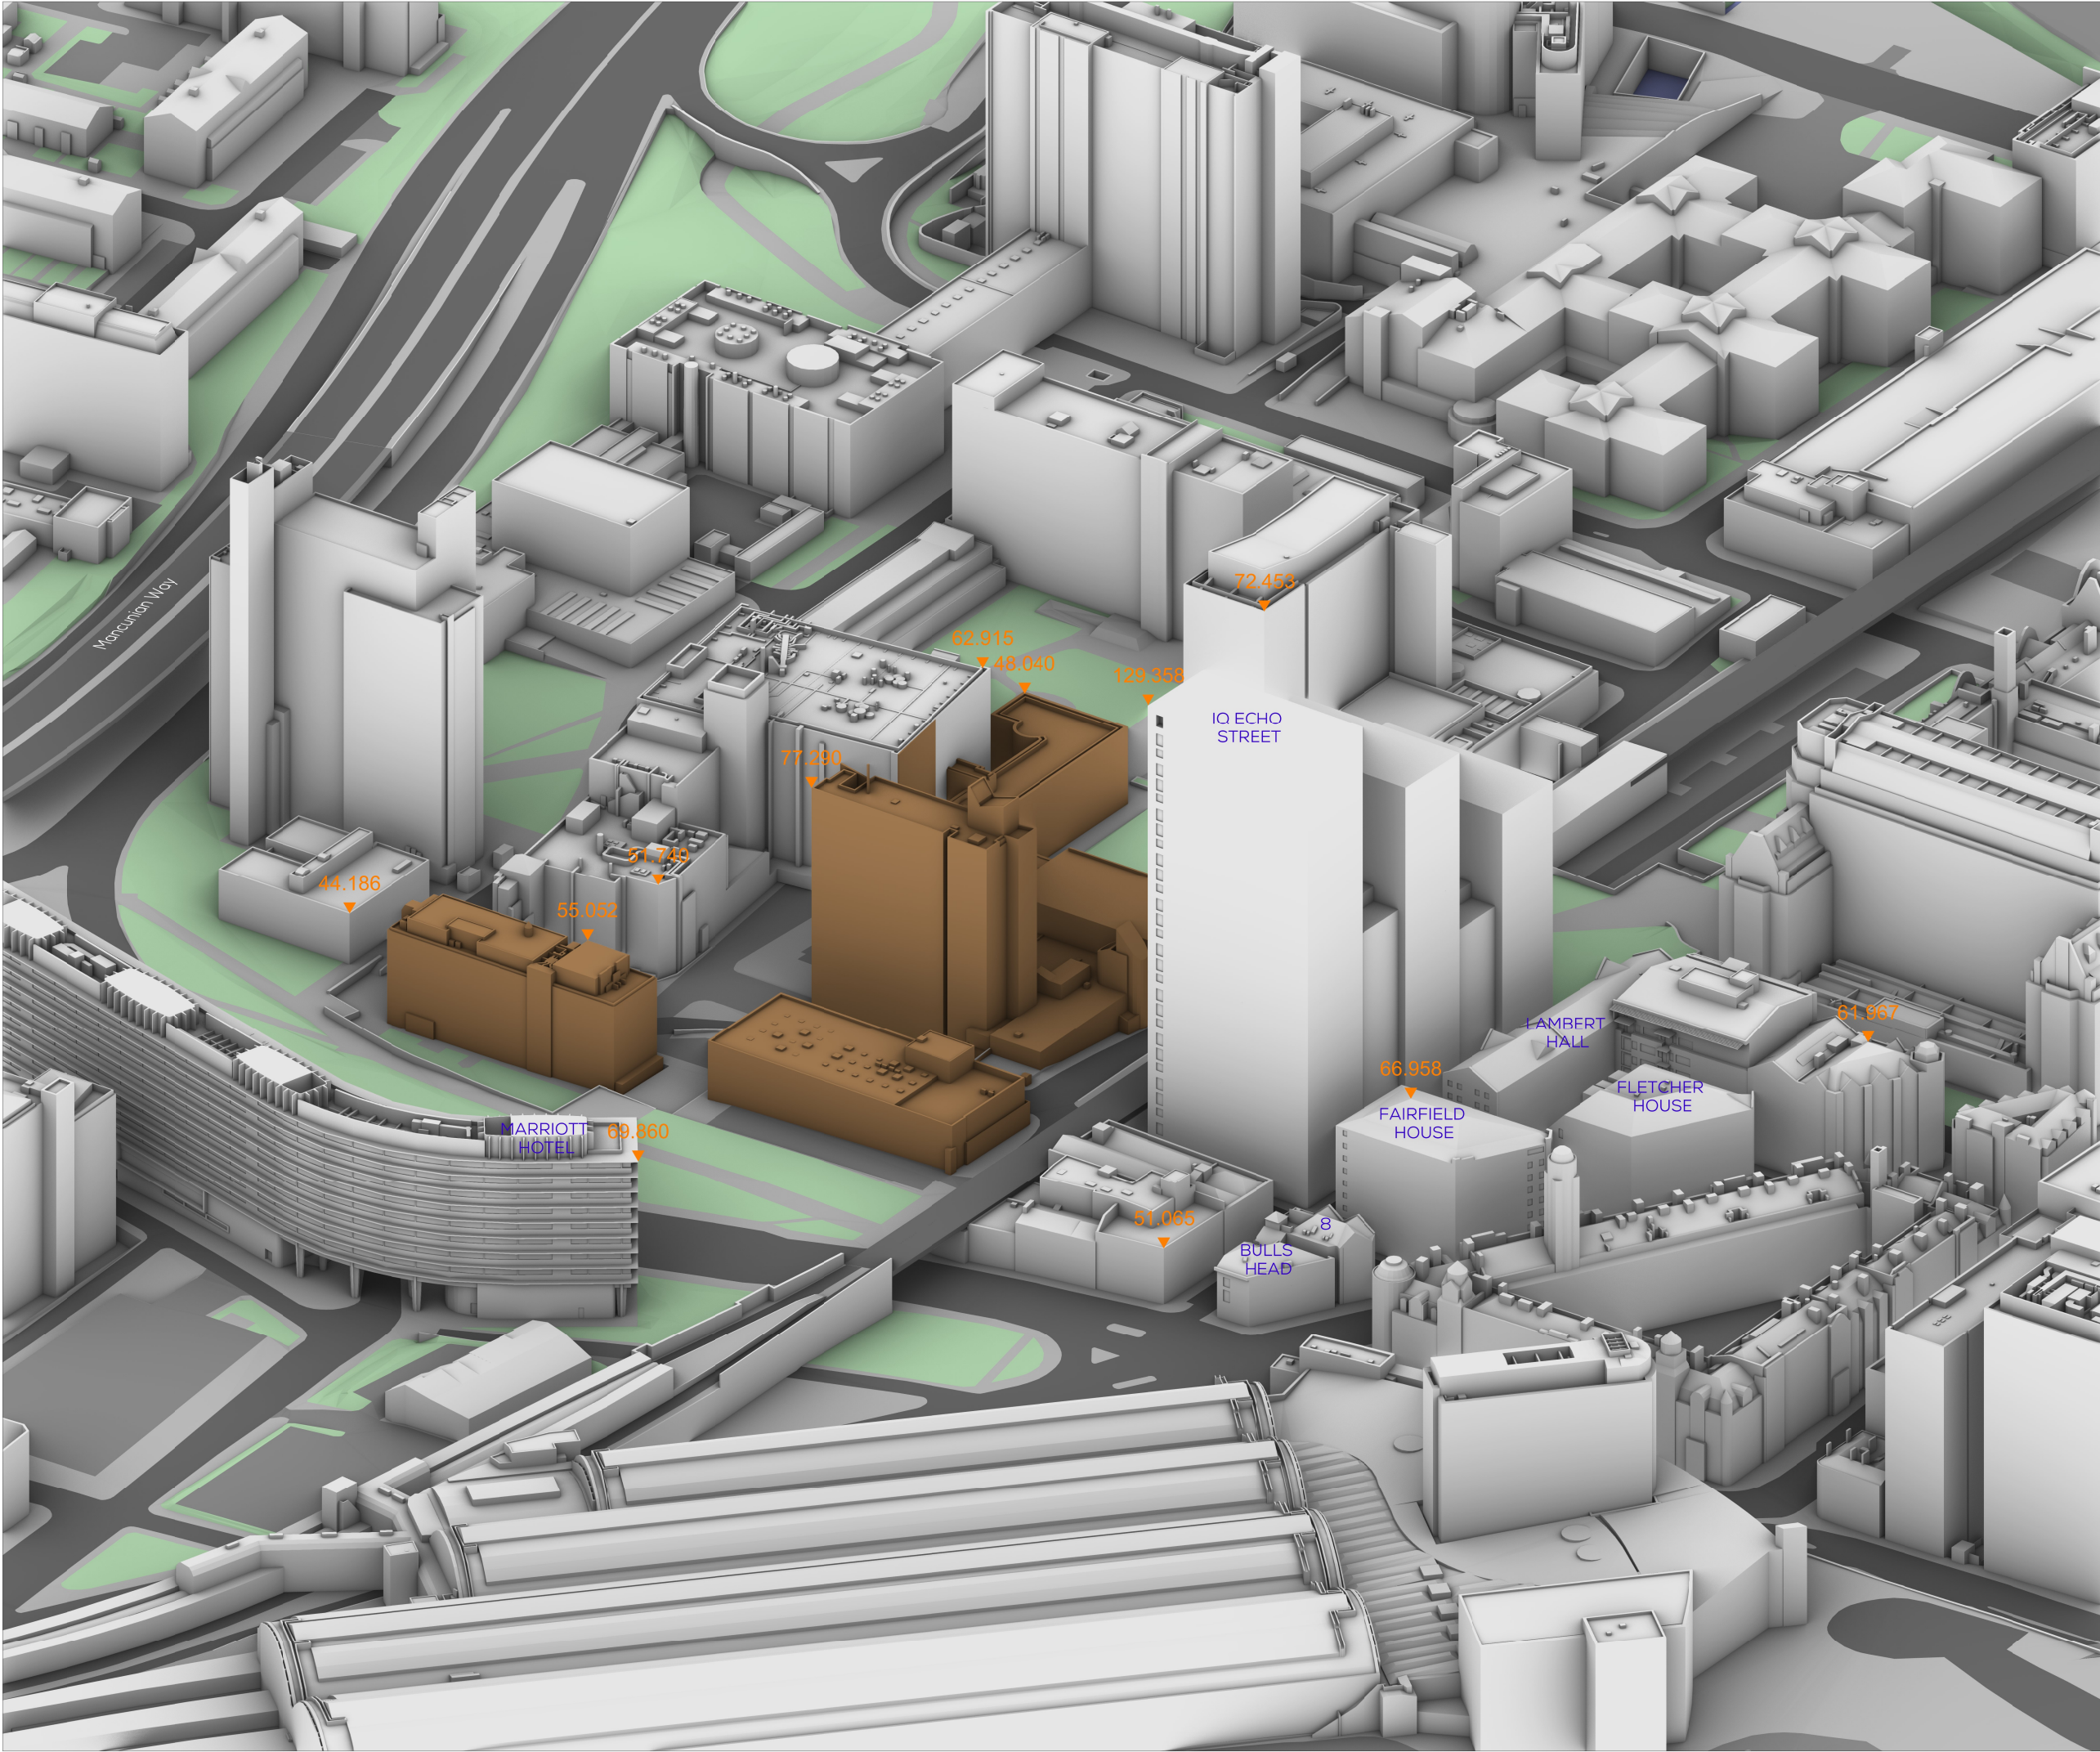

SOURCES OF INFORMATION

IR04-250305-A&M (DF2)

ALL INFORMATION DISPLAYED IS SUBJECT TO A COMPLETE VERIFIABLE SITE SURVEY BEING UNDERTAKEN. GIA TAKES NO RESPONSIBILITY ON THE ACCURACY OR RELIABILITY OF THE DISPLAYED DATA SINCE A VERIFIED SITE SURVEY WAS NOT MADE AVAILABLE PRIOR TO THE GENERATION OF SUCH INFORMATION.

NOTES:
Existing
ALL HEIGHTS AND DIMENSIONS GIVEN IN m AOD

N.B. DO NOT SCALE OFF THIS DRAWING

PROJECT:
PLOT C, ID MANCHESTER

DRAWING NAME:
3D VIEW1 EXISTING

DWN BY	SCALE	CHK BY	DATE	REV No.
HR	NTS	KS	25/3/2025	-
PROJ No.	REL No.	ADDR No.	IS No.	DWG No.
21766	02	-	01	02

gia
The Whitehouse
9A Belvedere Road
London, SE1 8GA
t 020 7202 1400
www.gia.uk.com
mail@gia.uk.com
LONDON · MANCHESTER · BRISTOL
BELFAST · DUBLIN · BIRMINGHAM