


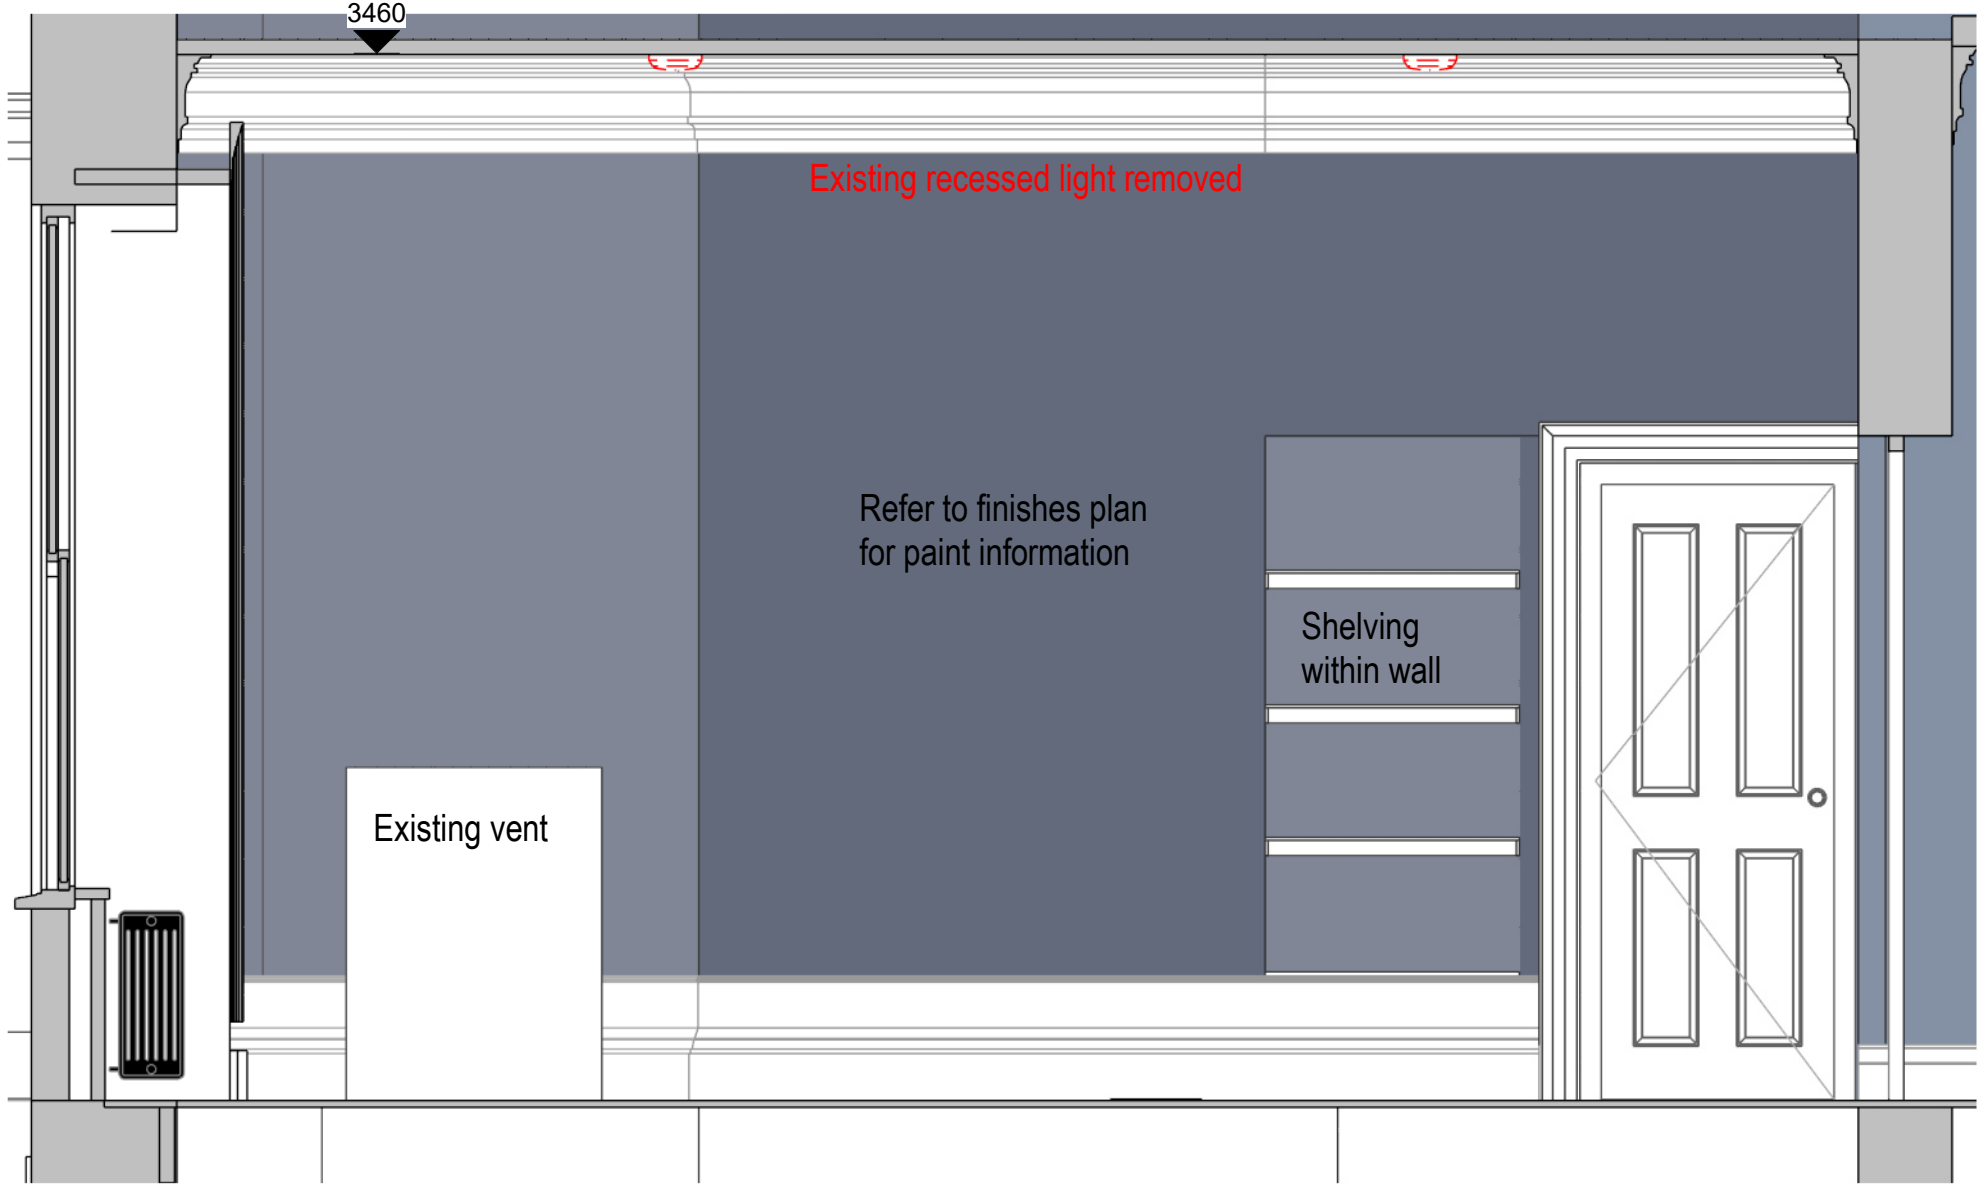


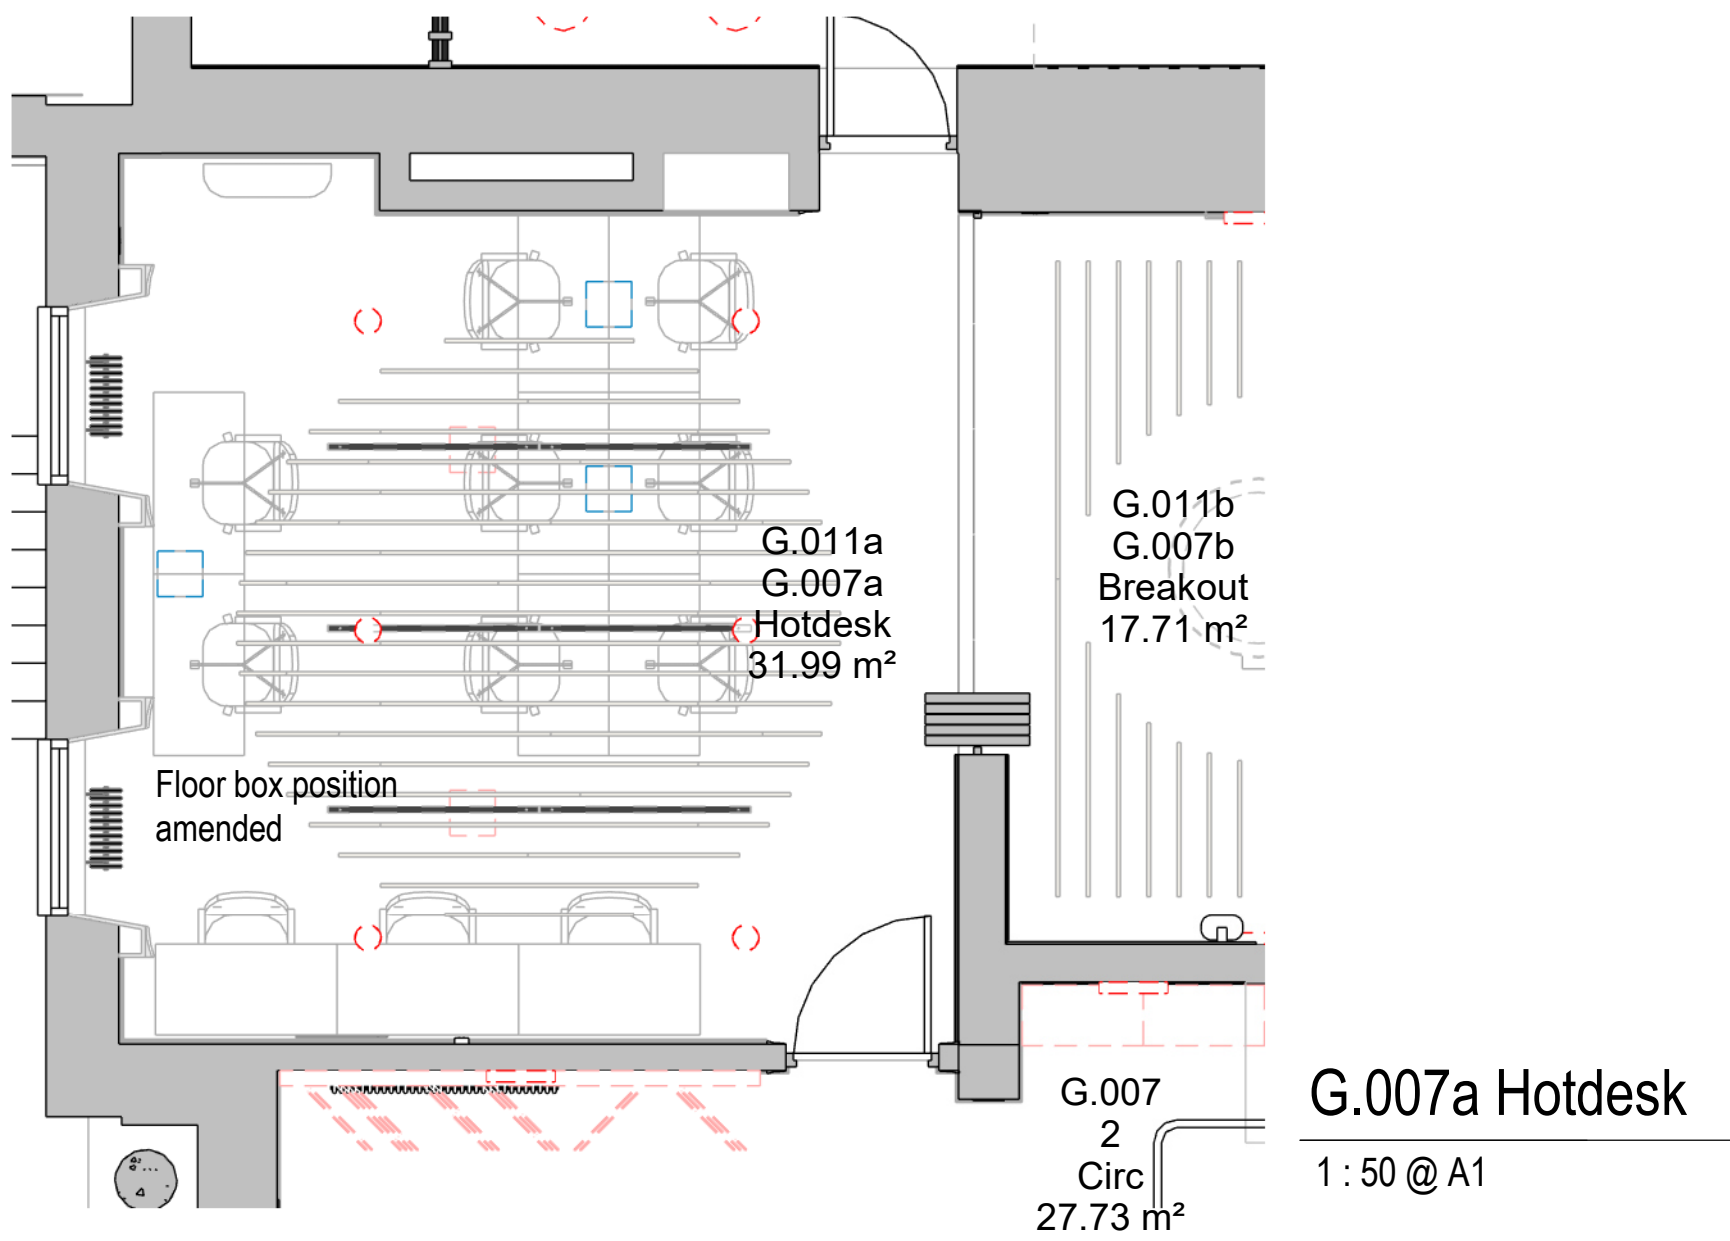


G.007a Hotdesk - Elevation A
1:25 @ A1

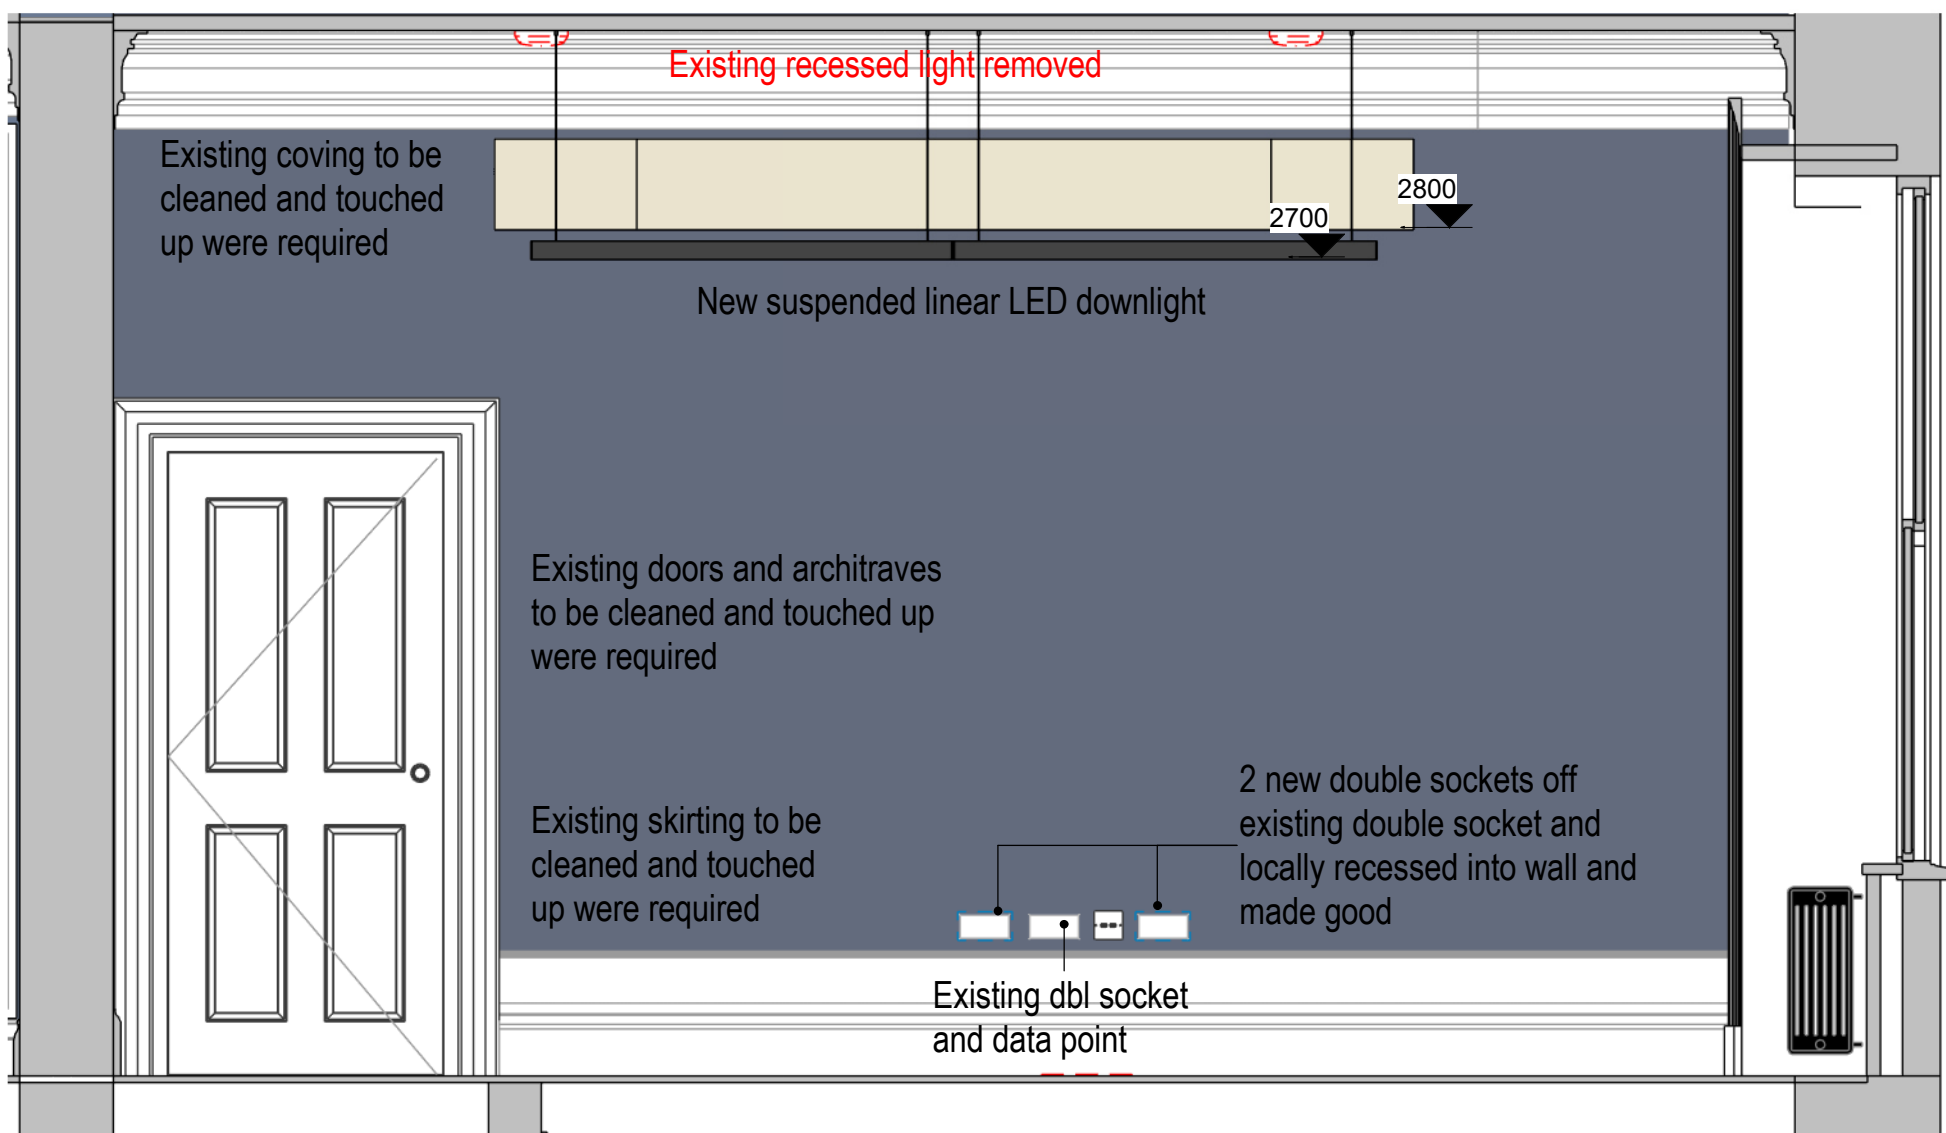

G.007a Hotdesk - Elevation C
1:25 @ A1

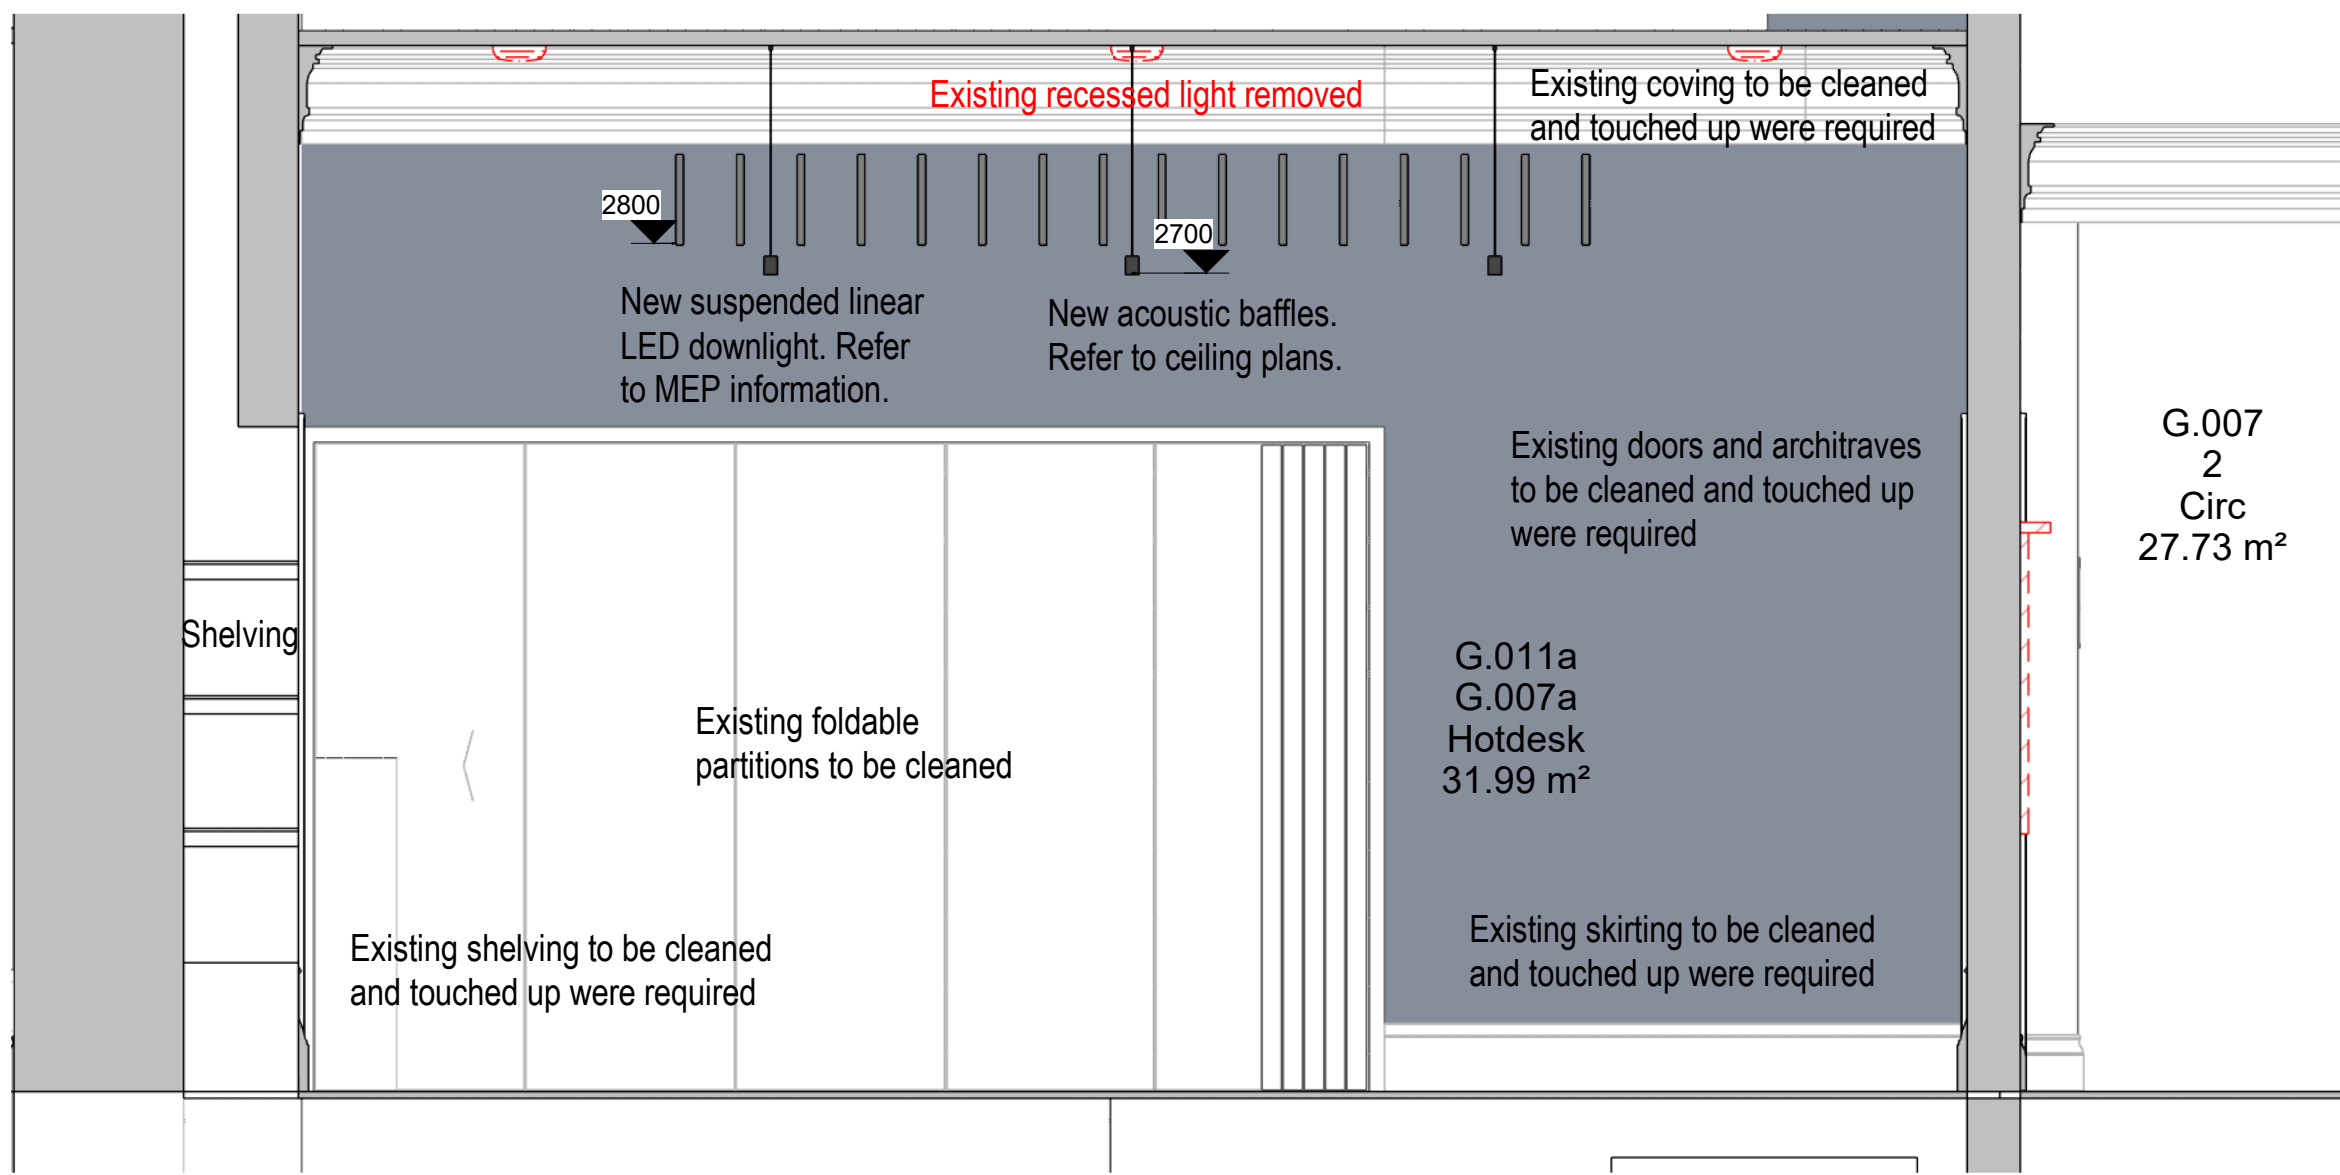

G.007a Hotdesk - Elevation B
1:25 @ A1

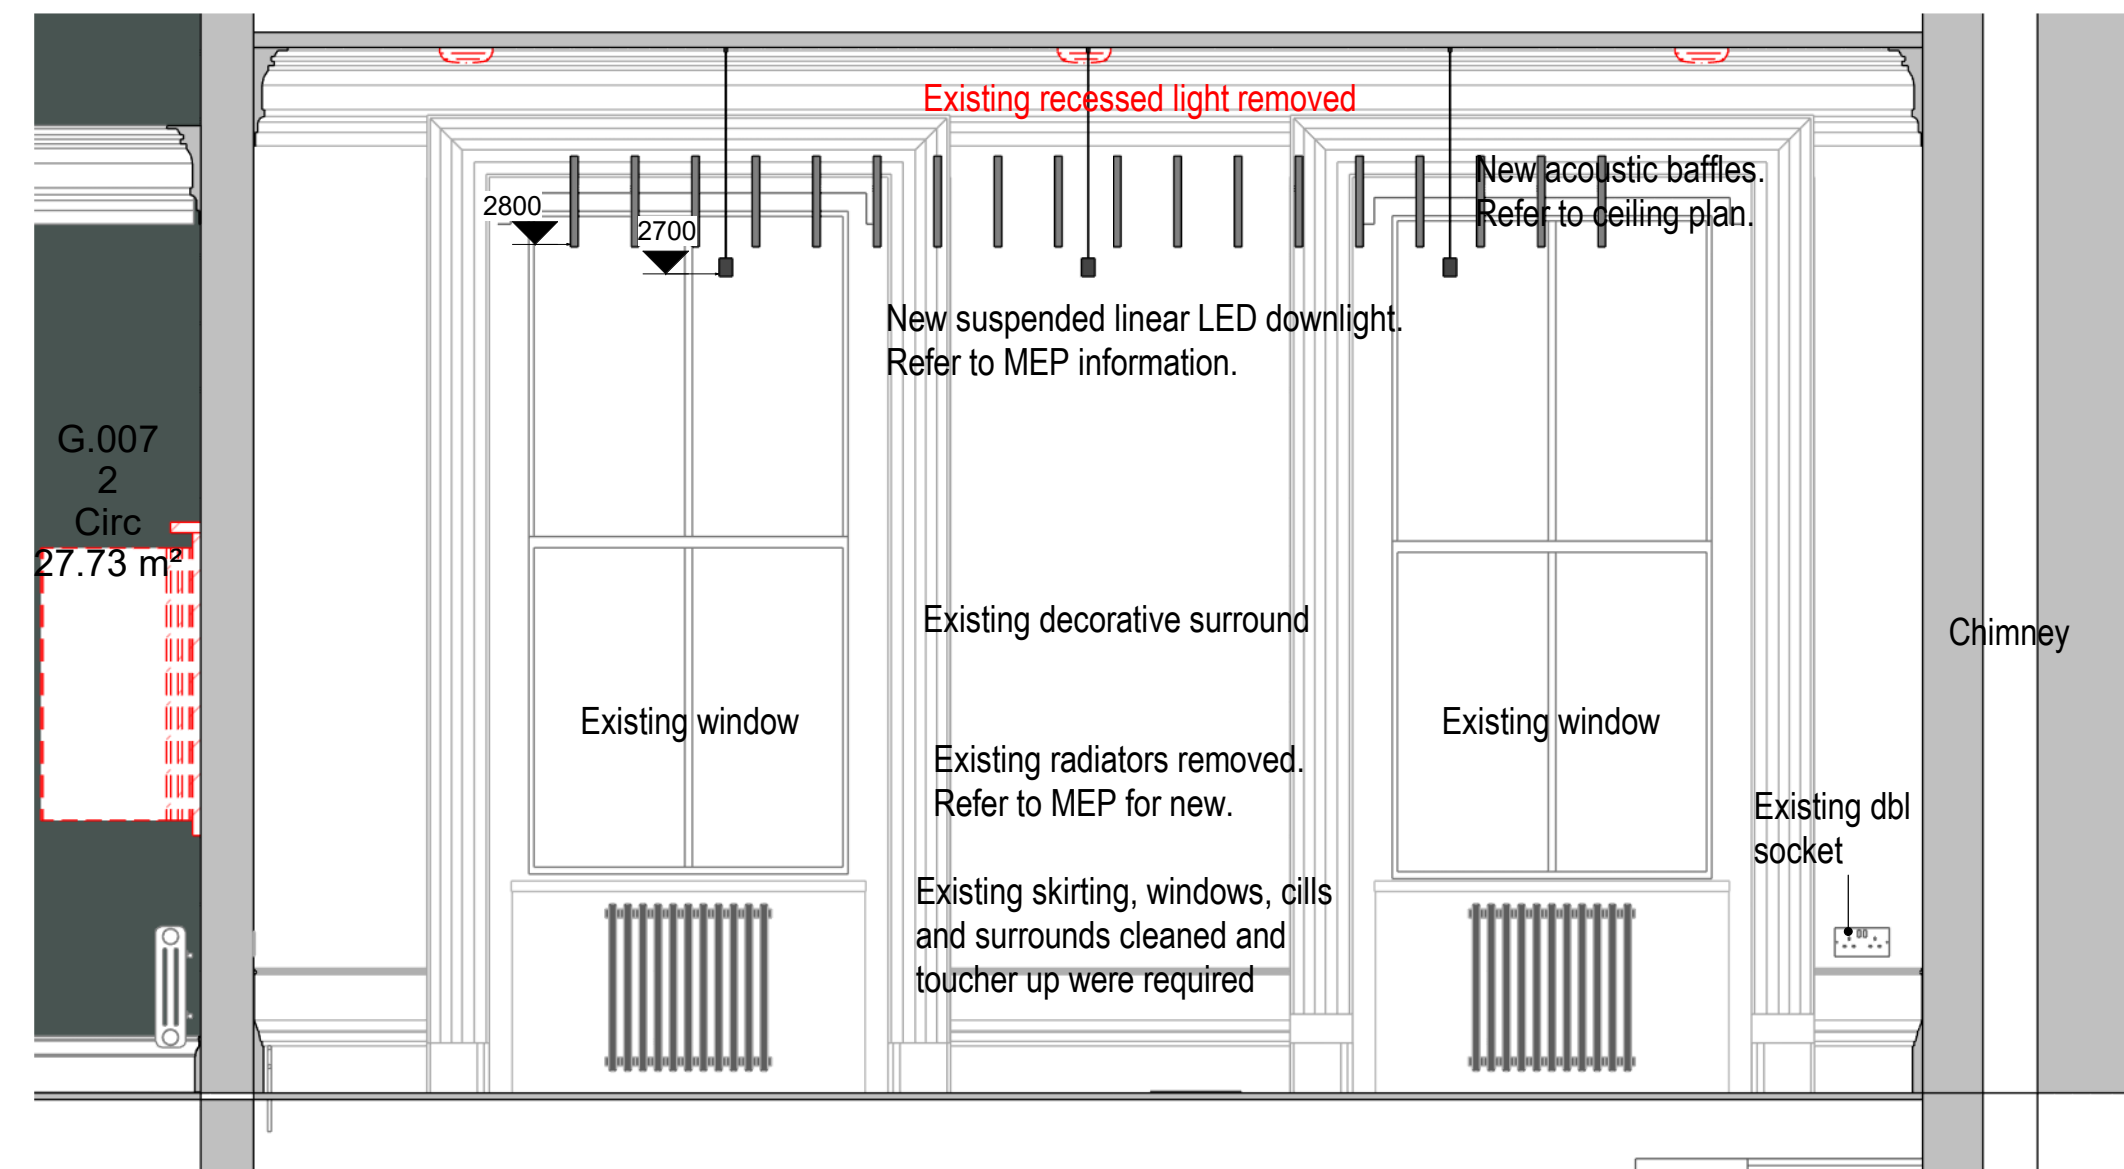

G.007a Hotdesk - Elevation D
1:25 @ A1

NOTES

1. Do not scale from this drawing.
2. All measurements are in millimetres unless stated otherwise.
3. This drawing is to be read in conjunction with the specification and all relevant Architectural, Electrical, Mechanical and Structural drawings.
4. (c) University of Manchester this drawing must not be reproduced without permission.
5. Directorate of Estates and Facilities to be notified of any discrepancies.

0 0.5m 1m 2m
1:25 @ A1

William Kay

P02	Issued for planning.	08-06-25	JL	JL
P01	First issue. Issue for comments.	19-02-25	JL	JL
Rev	Description	Date	By	Auth

MANCHESTER 1824
The University of Manchester
Directorate of Estates and Facilities
Beyer Building
The University of Manchester
Oxford Road
Manchester
M13 9PL

HALLIDAY MEECHAM ARCHITECTS
Halliday Meecham Architects Limited
111 Piccadilly Manchester M1 2HW
+44 (0)161 461 5565
4 Devonshire Street London W1W 5DT
+44 (0)203 440 5175
hma@hallidaymeecham.com
www.hallidaymeecham.com

Drawing Status
STAGE 4

Project
William Kay House - 5807

Building Name
William Kay House
Building No.
016AA

Site Name
William Kay House
Sub Site Name
Oxford Road

Drawing Title
William Kay L0 G.007a Hotdesk

PM	DS	Drawn	CB	Checked	JL	Authorised	HMA
Scale @A1	Date	10-02-25	Date	10-02-25	Date	10-02-25	
Drawing Number	5807-HMA-WK-L0-DR-A-0113						Revision
						P02	