Pos. EAST ELEVATION 01, Quantity: 1
Job: PJ Livesey Group the Chapel
System: Exlabesa KC51/KD51 51mm Outerframe
Exterior View

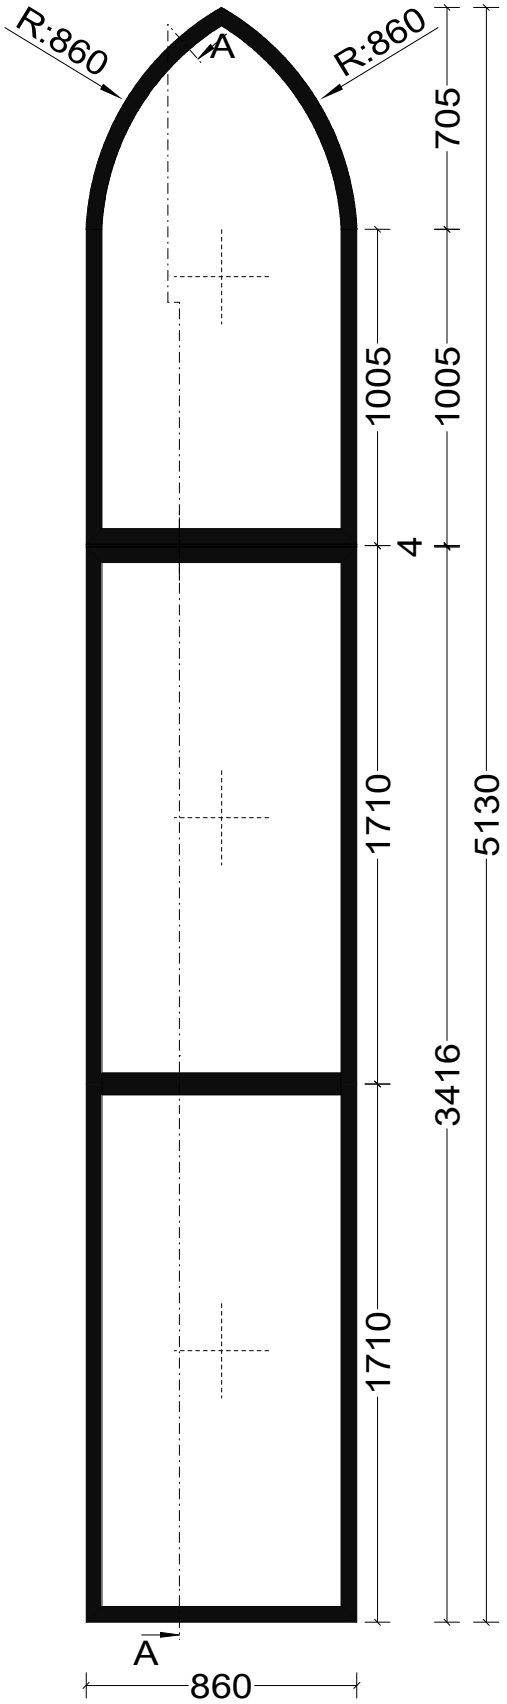

A-A

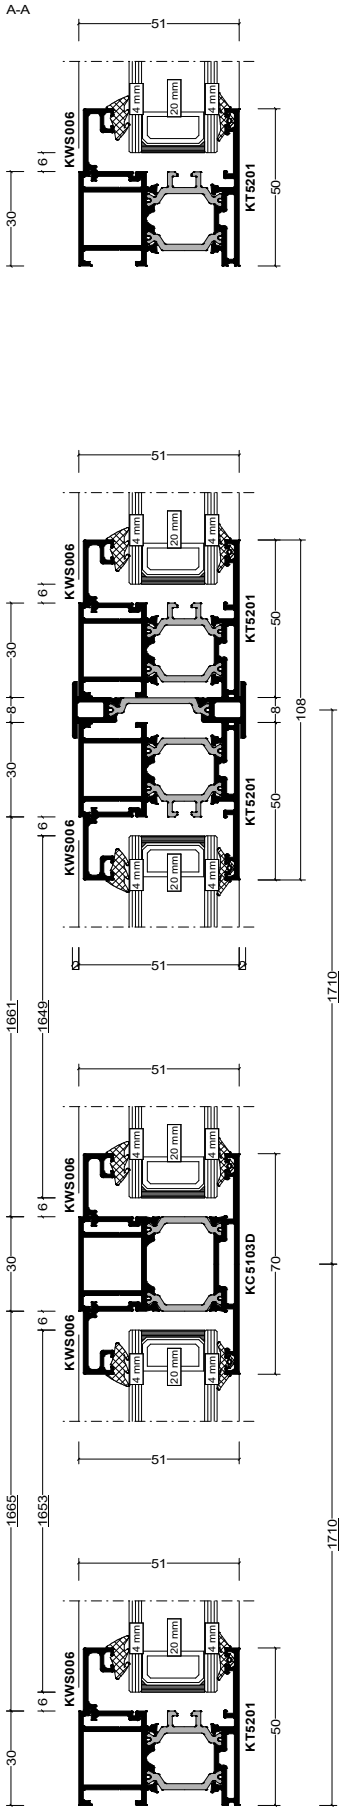

Pos. EAST ELEVATION 02, Quantity: 1
Job: PJ Livesey Group the Chapel
System: Exlabesa KC51/KD51 51mm Outerframe
Exterior View

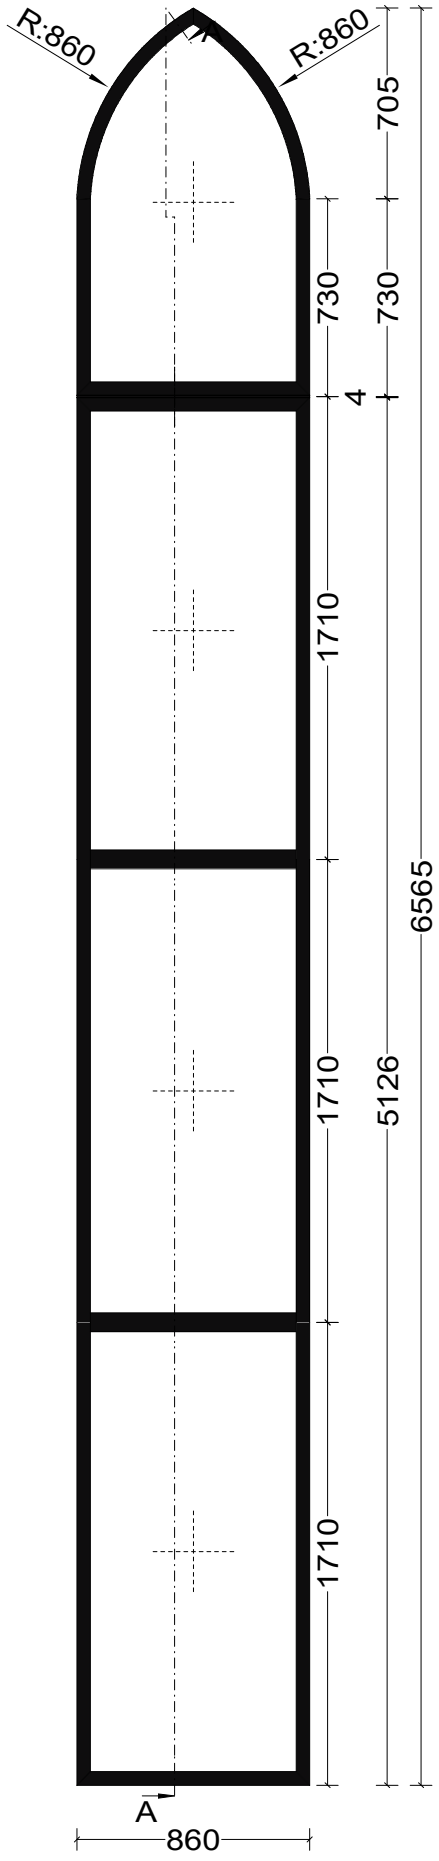

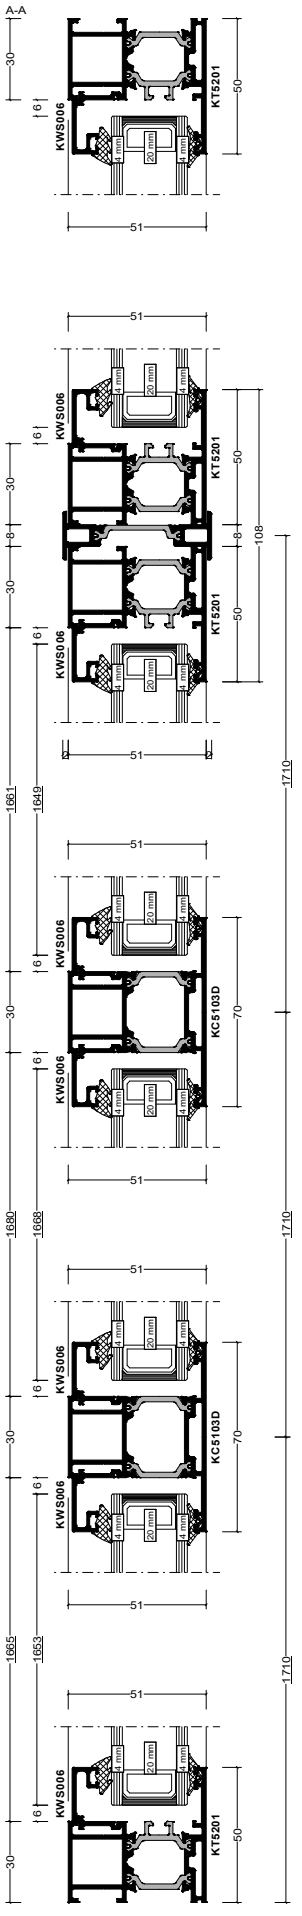
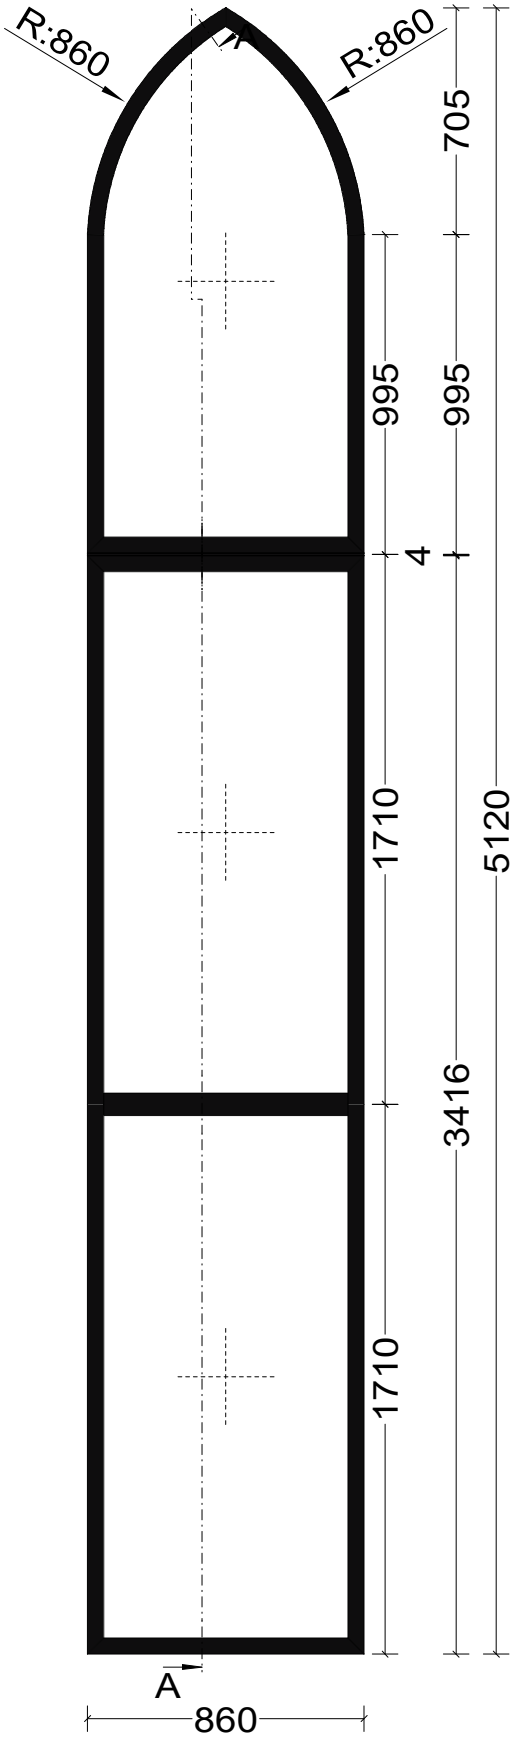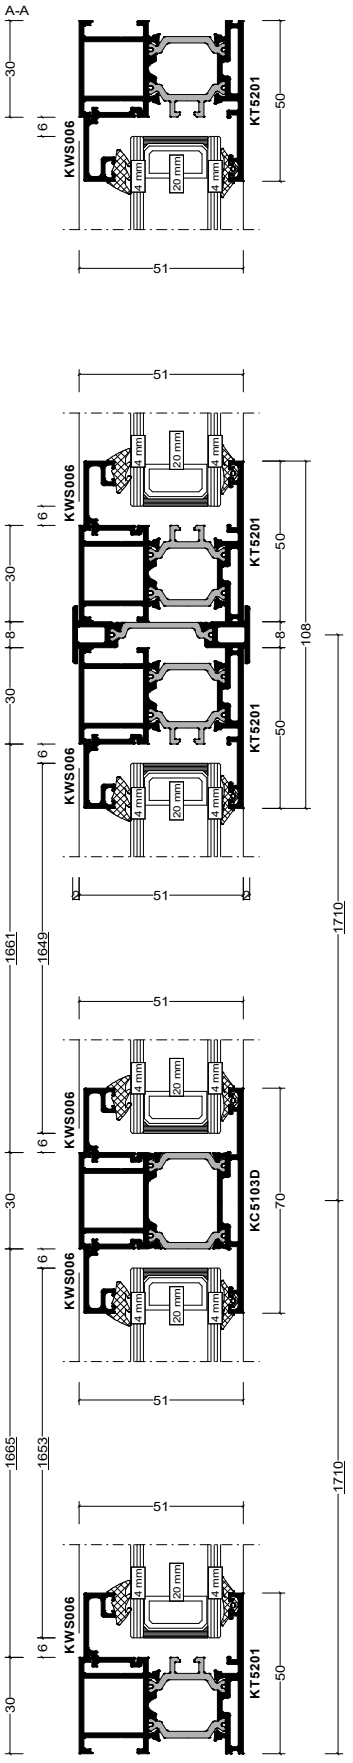
Pos. EAST ELEVATION 03, Quantity: 1
Job: PJ Livesey Group the Chapel
System: Exlabesa KC51/KD51 51mm Outerframe
Exterior View