



93 Princess Street, M1 4HT

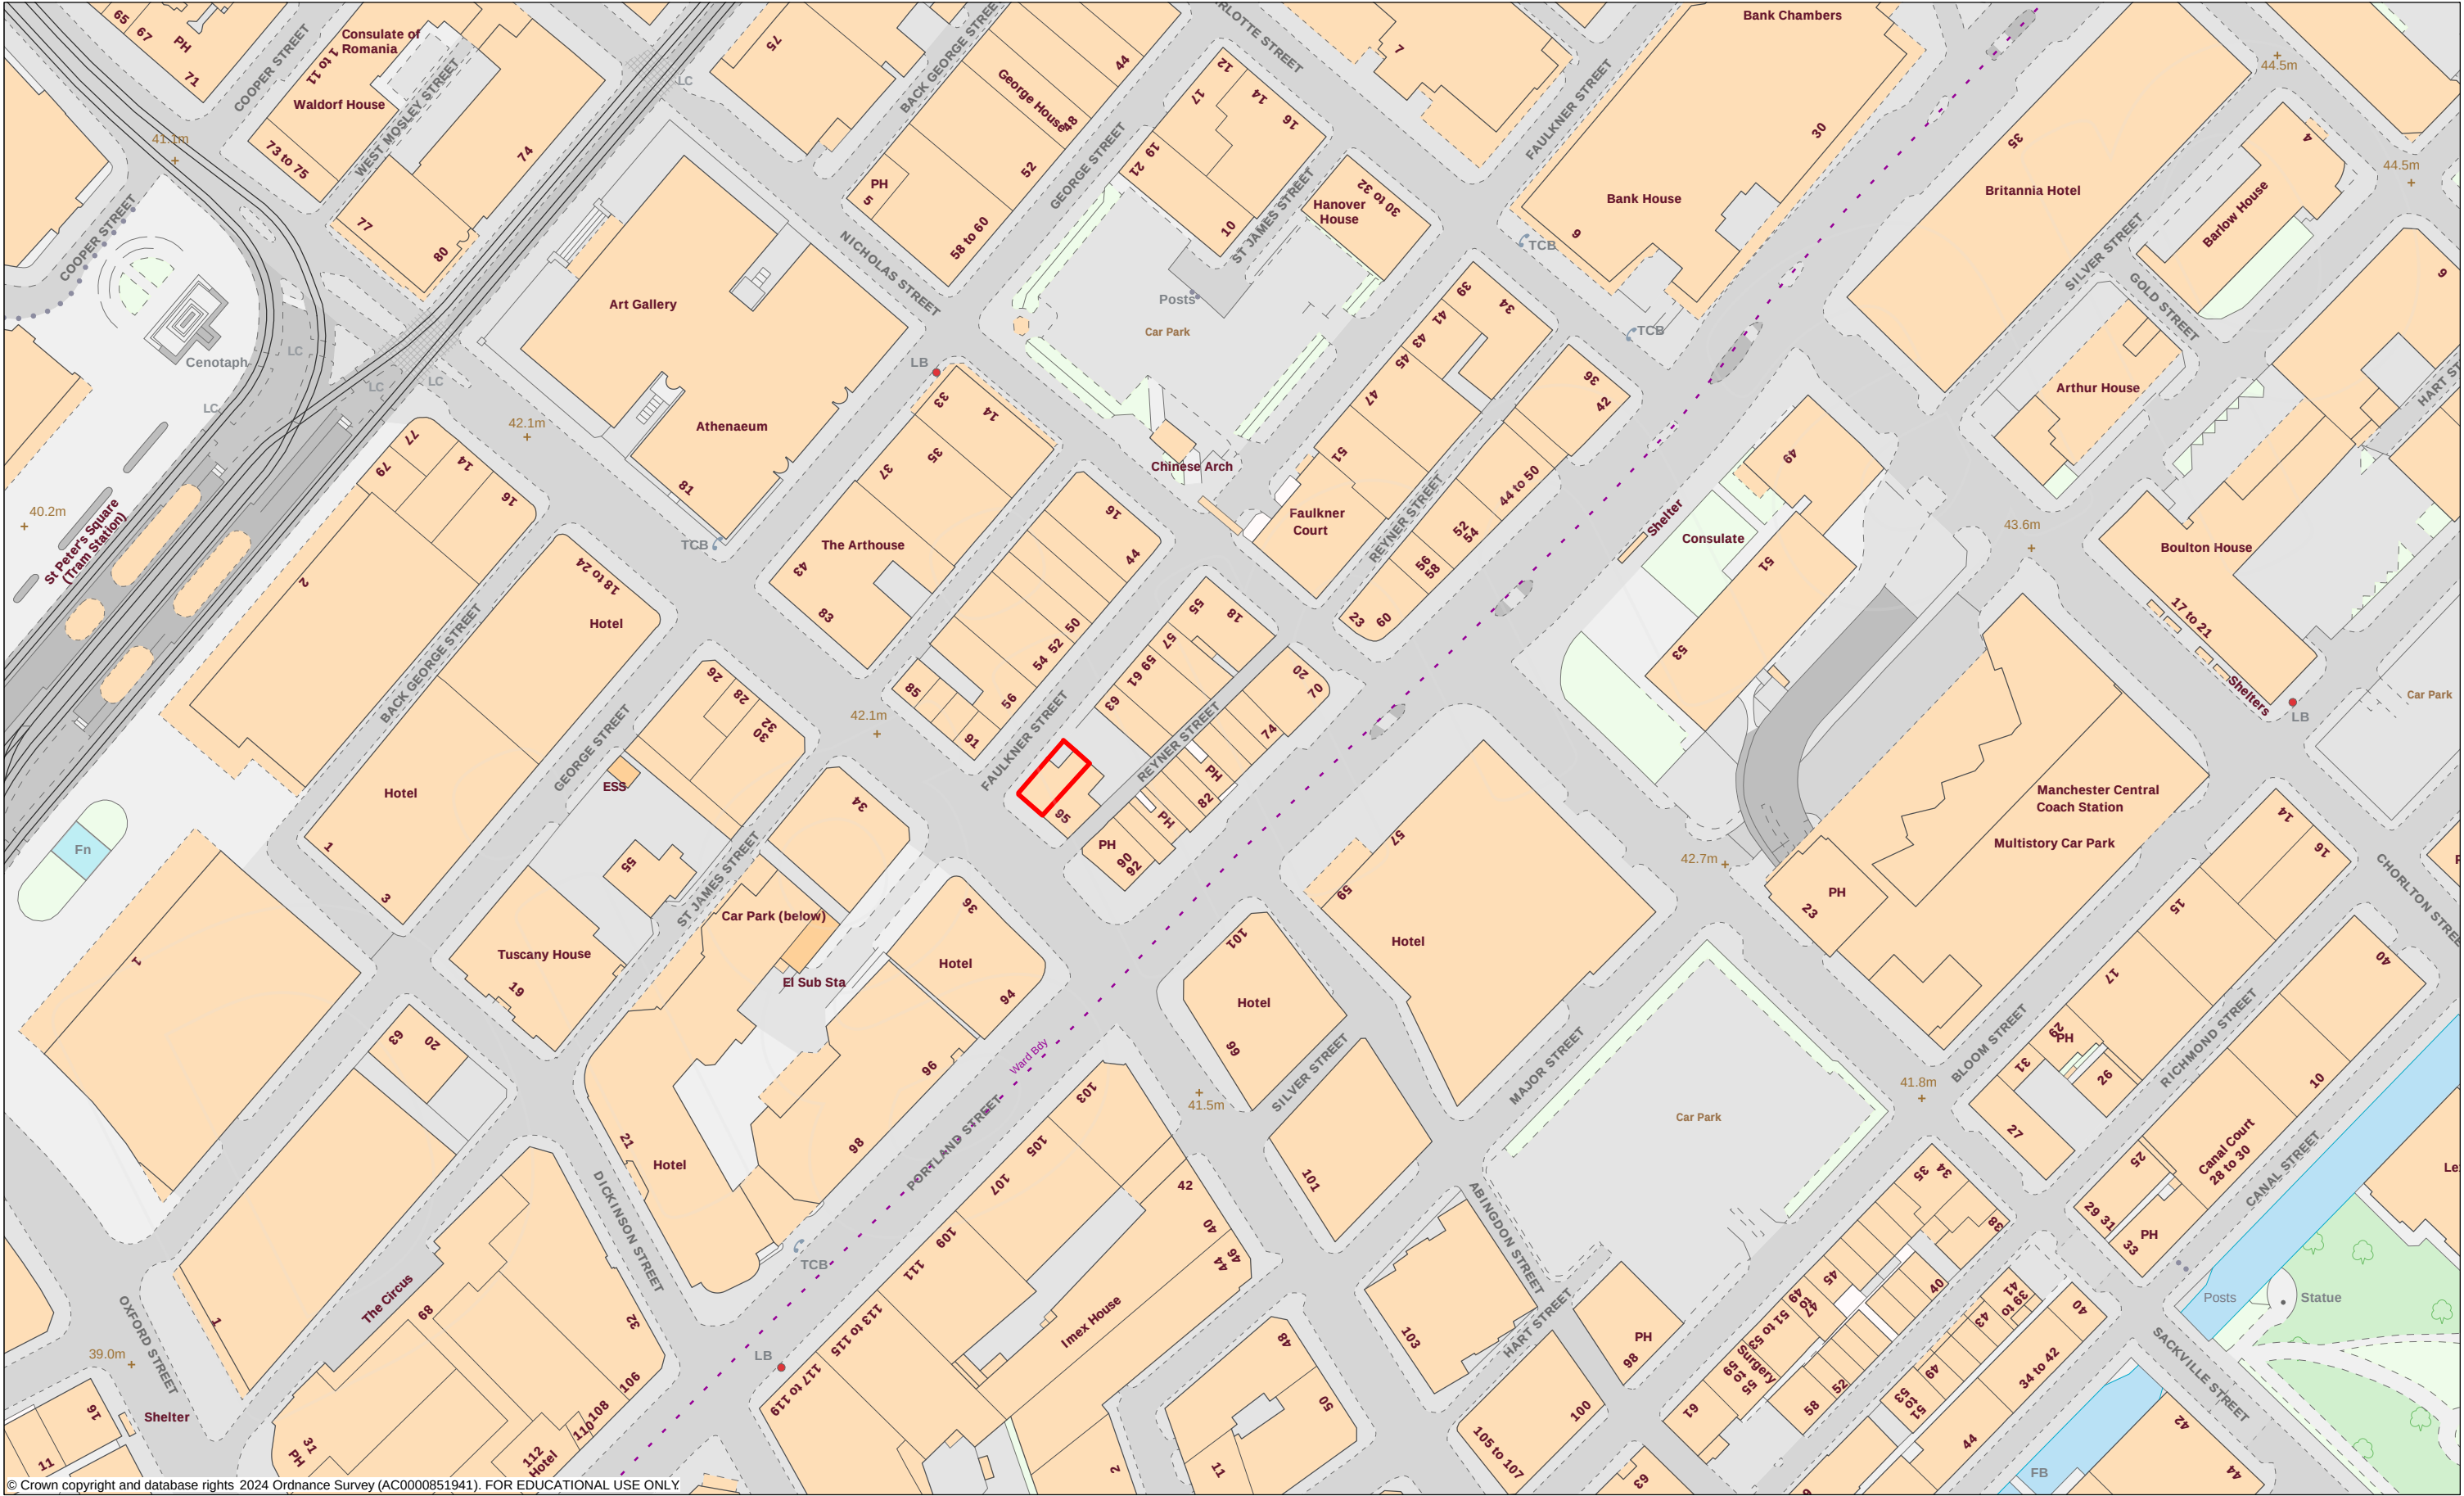

© Crown copyright and database rights 2024 Ordnance Survey (AC0000851941). FOR EDUCATIONAL USE ONLY



San Tou
University of Central
Lancashire

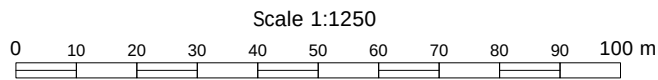

Projection: British National Grid
22 July 2024 14:41

