Do not scale off this drawing. All dimensions to be checked on site prior to manufacture and construction. This drawing is the property of Bradley Architecture Ltd and should not be reproduced without permission. All discrepancies to be brought to the attention of the architect immediately. This drawing to be read in conjunction with the specification / bill of quantities and related drawings

REVISIONS

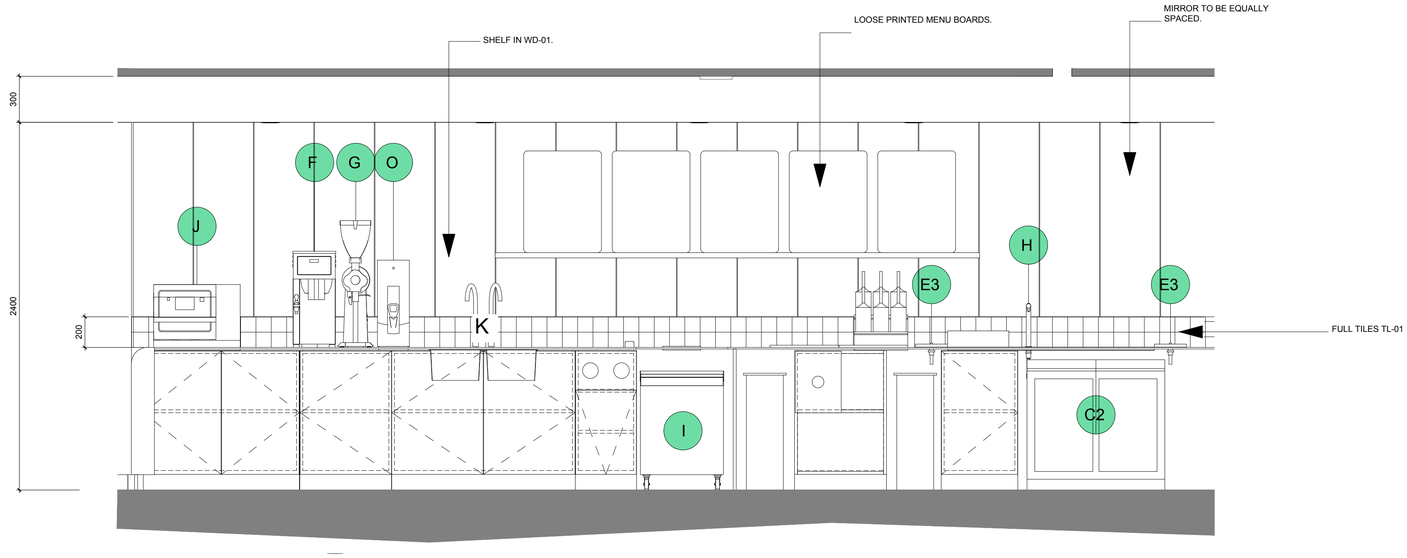

PROPOSED SECTION AA: BACK COUNTER.

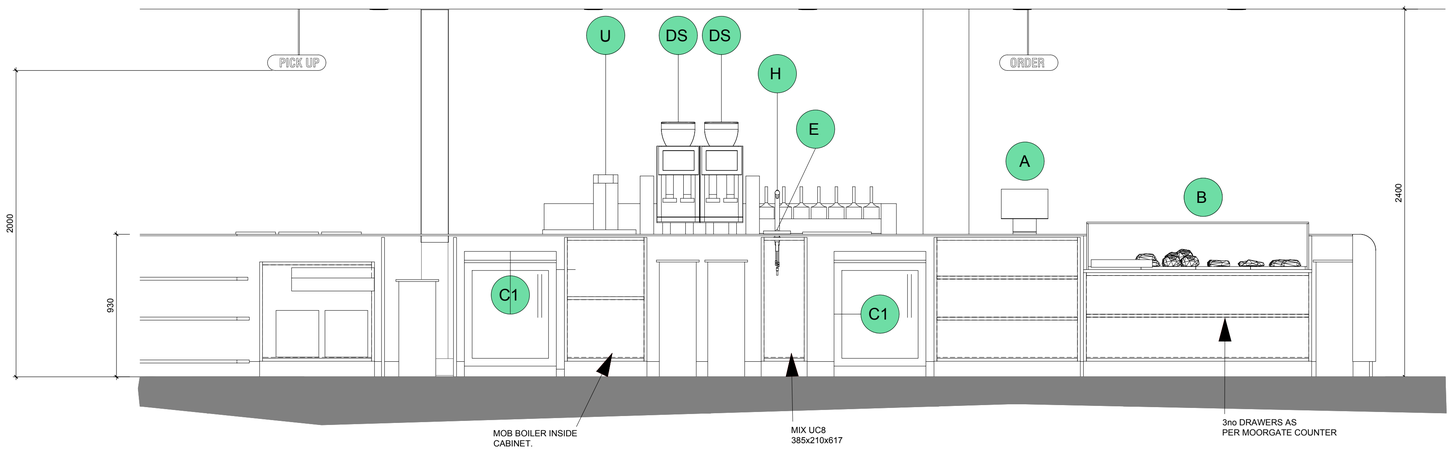

PROPOSED SECTION BB: FRONT COUNTER.

EQUIPMENT LEGEND

A - POINT OF SALE
B - PASTRY CASE
C1 - UNDERCOUNTER FRIDGE (SINGLE)
C3 - VERTICAL G&G FRIDGE 700MM
C4 - UPRIGHT FRIDGE
C6 - FREEZER
12 - BOH ICE MACHINE
DS - SMALL ESPRESSO MACHINE
E - PITCHER RINSER
E3 - CUSTOM PITCHER RINSER
F - COFFEE BREWER
G - COFFEE GRINDER
H - COLD BREW TAP & WATER TAP
I - UNDERCOUNTER MOBILE ICE BIN
J - FOOD WARMER
K - FRANKE MYTHOS SINK 900MM
L - KIDS/IPAD
M - SPEED RAIL
N - AIR CURTAIN
Q - MOP SINK
R - DISHWASHER
U - MODBAR STEAM
V - MILK MODAR FOAMER HEAD

SECTION LINE DRAWING

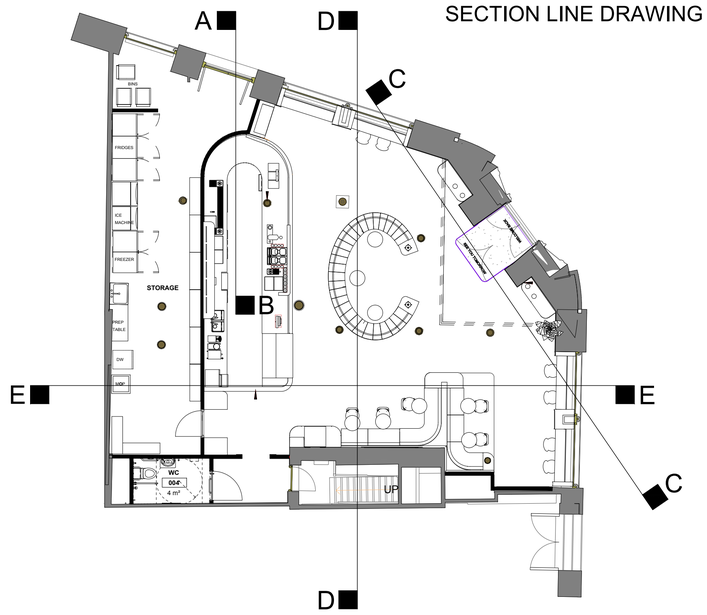

BLANK STREET

bradley | architecture

BLANK STREET

131 PORTLAND ST.
MANCHESTER

PROPOSED SECTION AA & BB
BACK/FRONT COUNTER DETAIL

MAY 25	1:20 @ A1
BS01	AV04

7 CLAREBANK CRESCENT, EDINBURGH EH6 7NL – TEL: 0131 344 4267