





**OFFICE:**  
DPA Planning Ltd  
4100 Park Approach  
Leeds  
LS15 8GB

**SITE:**  
53 St Werburgh's  
Road  
Manchester  
M21 0UN

Tel: 0113 3970 310  
Mob: 07799 095 613

S.dewar@dpaplanning.co.uk

**Notes**

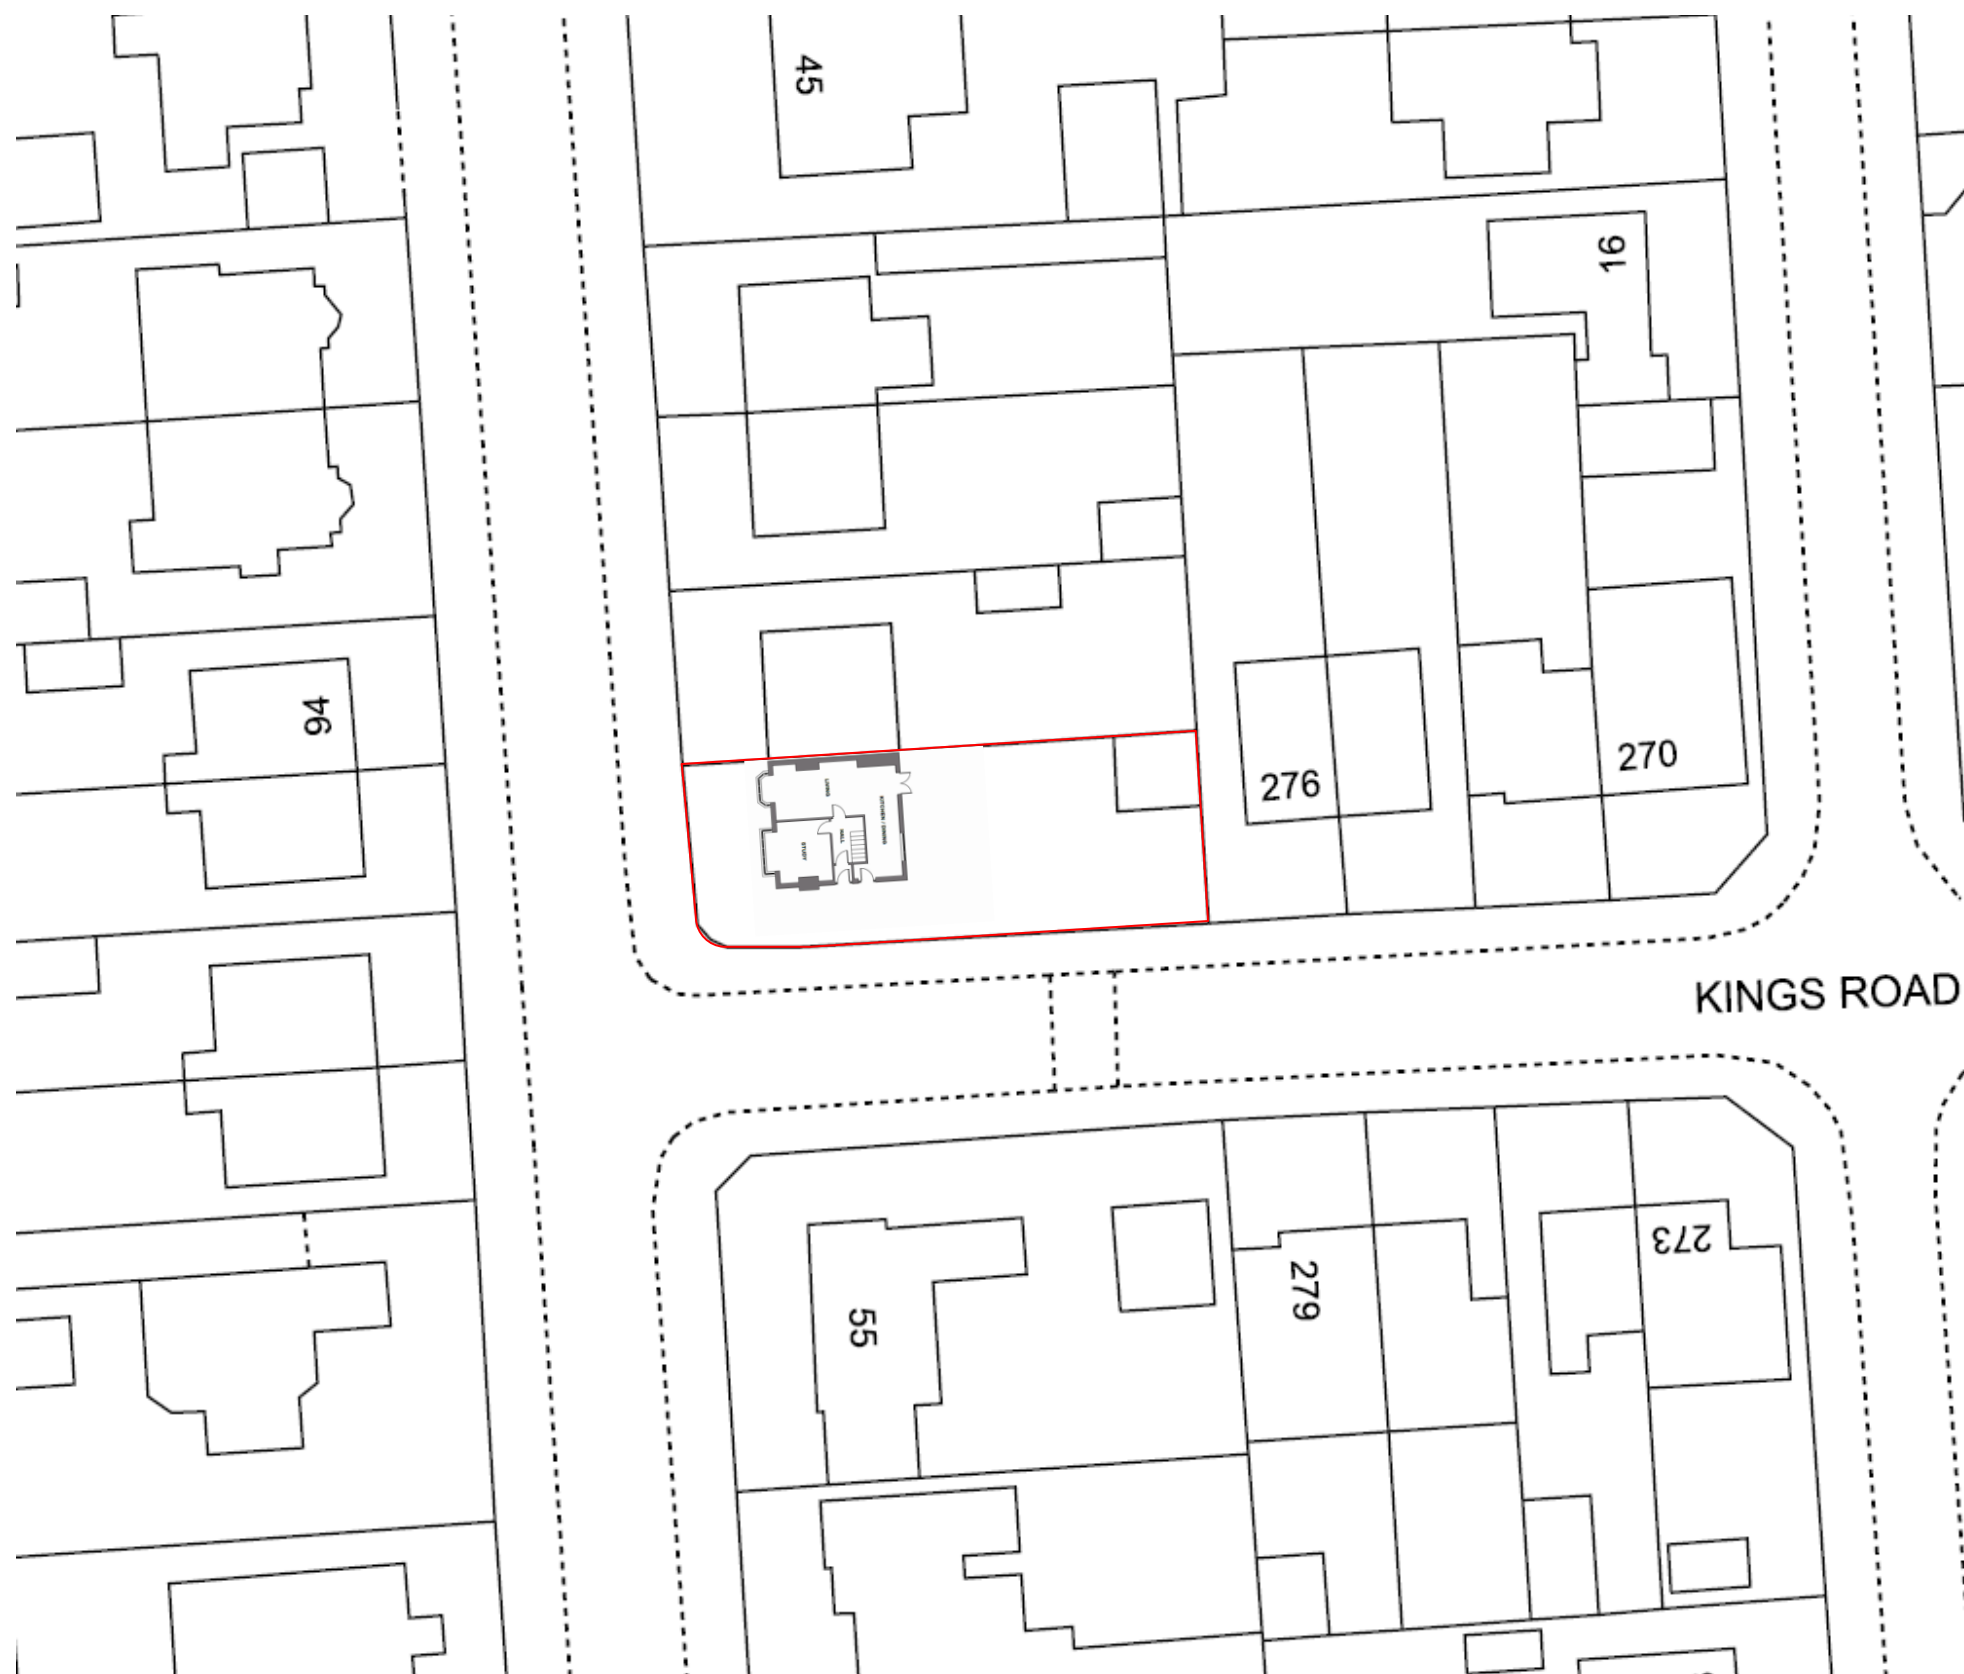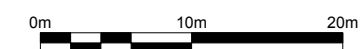

| Date     | By | Paper | Scale  | Dwg no. |
|----------|----|-------|--------|---------|
| 21/05/25 | SD | A3    | 1:1000 | ST002   |

Existing Site Layout Plan