

THOMASONS

3 Brewery Yard, Deva City Office Park, Trinity Way,
Manchester M3 7BB | Tel : 0161 839 3993

VULCAN WORKS - POLLARD STREET M4 7BH

Drawn
GK


Contract No.
10349

LOCATION PLAN

Date
MAR 25

Sheet No.
901

Revision
P1

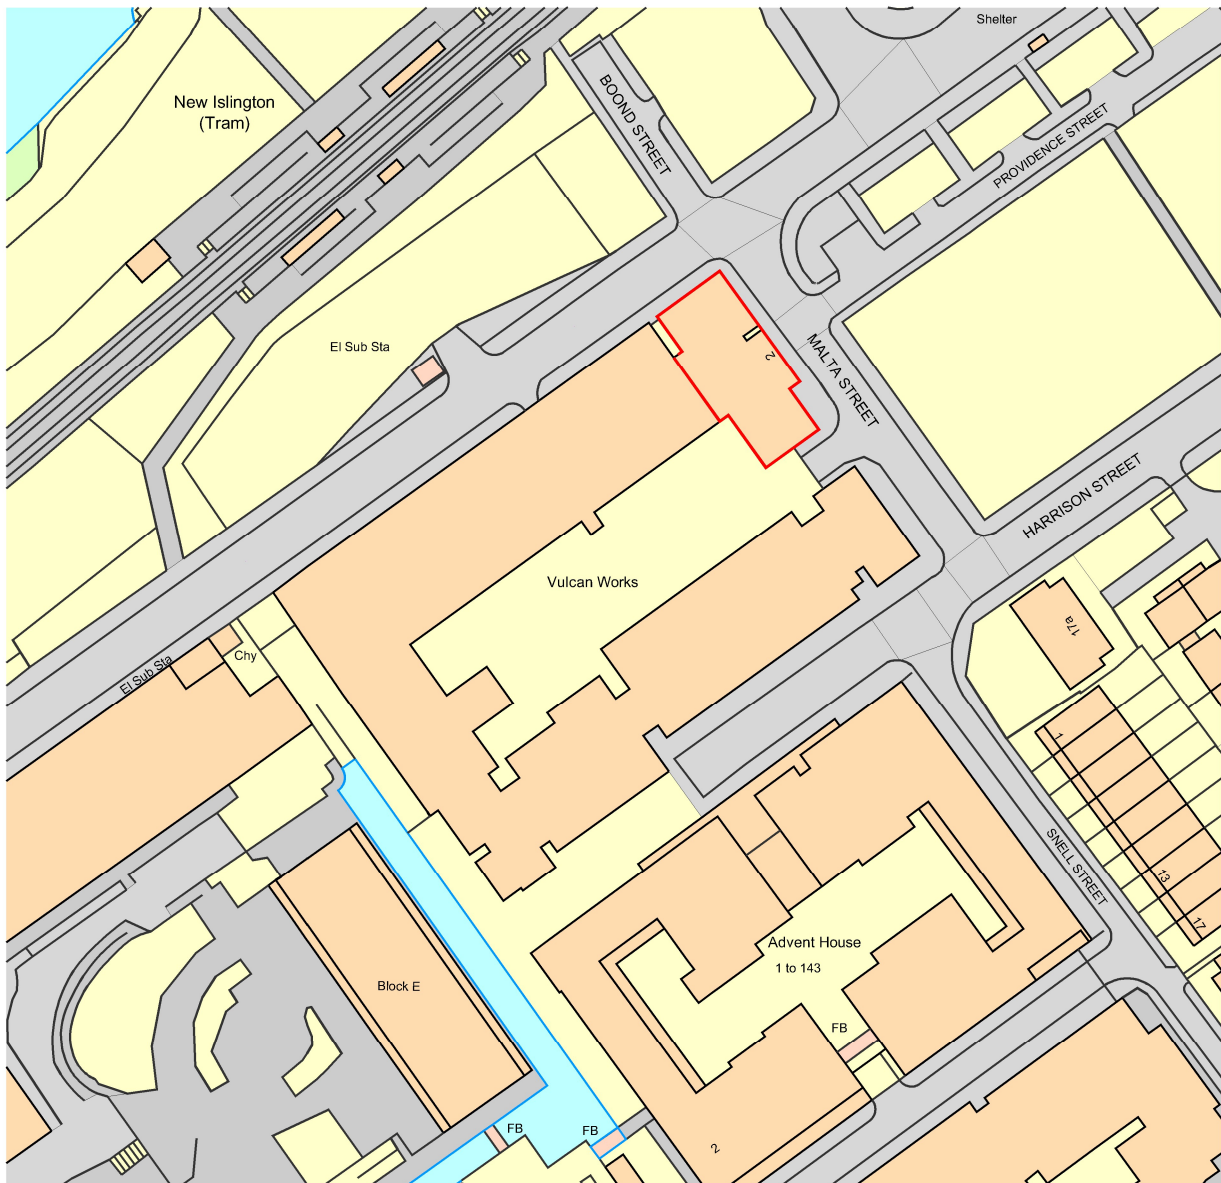

Existing Location Plan

Scale 1:1250