

Do not scale from this drawing. All dimensions to be checked on site prior to manufacture and construction. This drawing is the property of Harrison Ince Holdings Limited and should not be reproduced without permission.
All discrepancies to be brought to the attention of the architect immediately.
This drawing is to be read in conjunction with the specification / bill of quantities and related drawings.

REVISIONS

-	PLANNING ISSUE	26.03.2025	GW
A	PRE APP ISSUE	01.04.2025	GW
B	CLIENT ISSUE	22.04.2025	GW
C	REVISED AFTER 24.04.2025 MEETING	28.04.2025	MSM
D	REVISED TO EXCLUDE SIGNAGE SCHEME	30.04.25	GW

NOTE: ALL EXTERNAL DECORATION WORKS TO EXISTING FACADE ELEMENTS ARE TO BE UNDERTAKEN WITHIN LANDLORD'S SCOPE OF WORKS

EXISTING DOORS RETAINED

DECORATIVE LOUVERS
PART OF LANDLORD'S APPLICATION

CCTV CAMERAS

NEW RECESSED LOBBY AND ENTRY DOORS




PROPOSED ELEVATION - QUAY ST
1:100

TVS TO SITE
BEHIND GLAZING
LINE

CCTV CAMERA

DECORATIVE LOUVERS
PART
OF
LANDLORD'S
APPLICATION

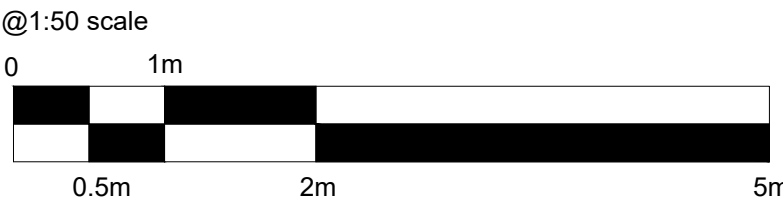

PROPOSED ELEVATION - ATKINSON ST
1:100



HARRISON INCE

ARCHITECTS INTERIOR DESIGNERS

PINS SOCIAL CLUB

CLIENT

SUNLIGHT HOUSE
LITTLE QUAY ST, MANCHESTER M3 3HP

PROJECT

ATKINSON STREET
PROPOSED ELEVATION

TITLE

DATE APRIL 2025

SCALE 1:50 @ A1

JOB NO. 01

DWG. NO. AL007 D

DRAWN CAD/GW

CHECKED

SECOND FLOOR
EASTGATE
2 CASTLE STREET
MANCHESTER
M3 4LZ
TEL: 0161 236 3050
EMAIL: admin@harrison-ince.co.uk