


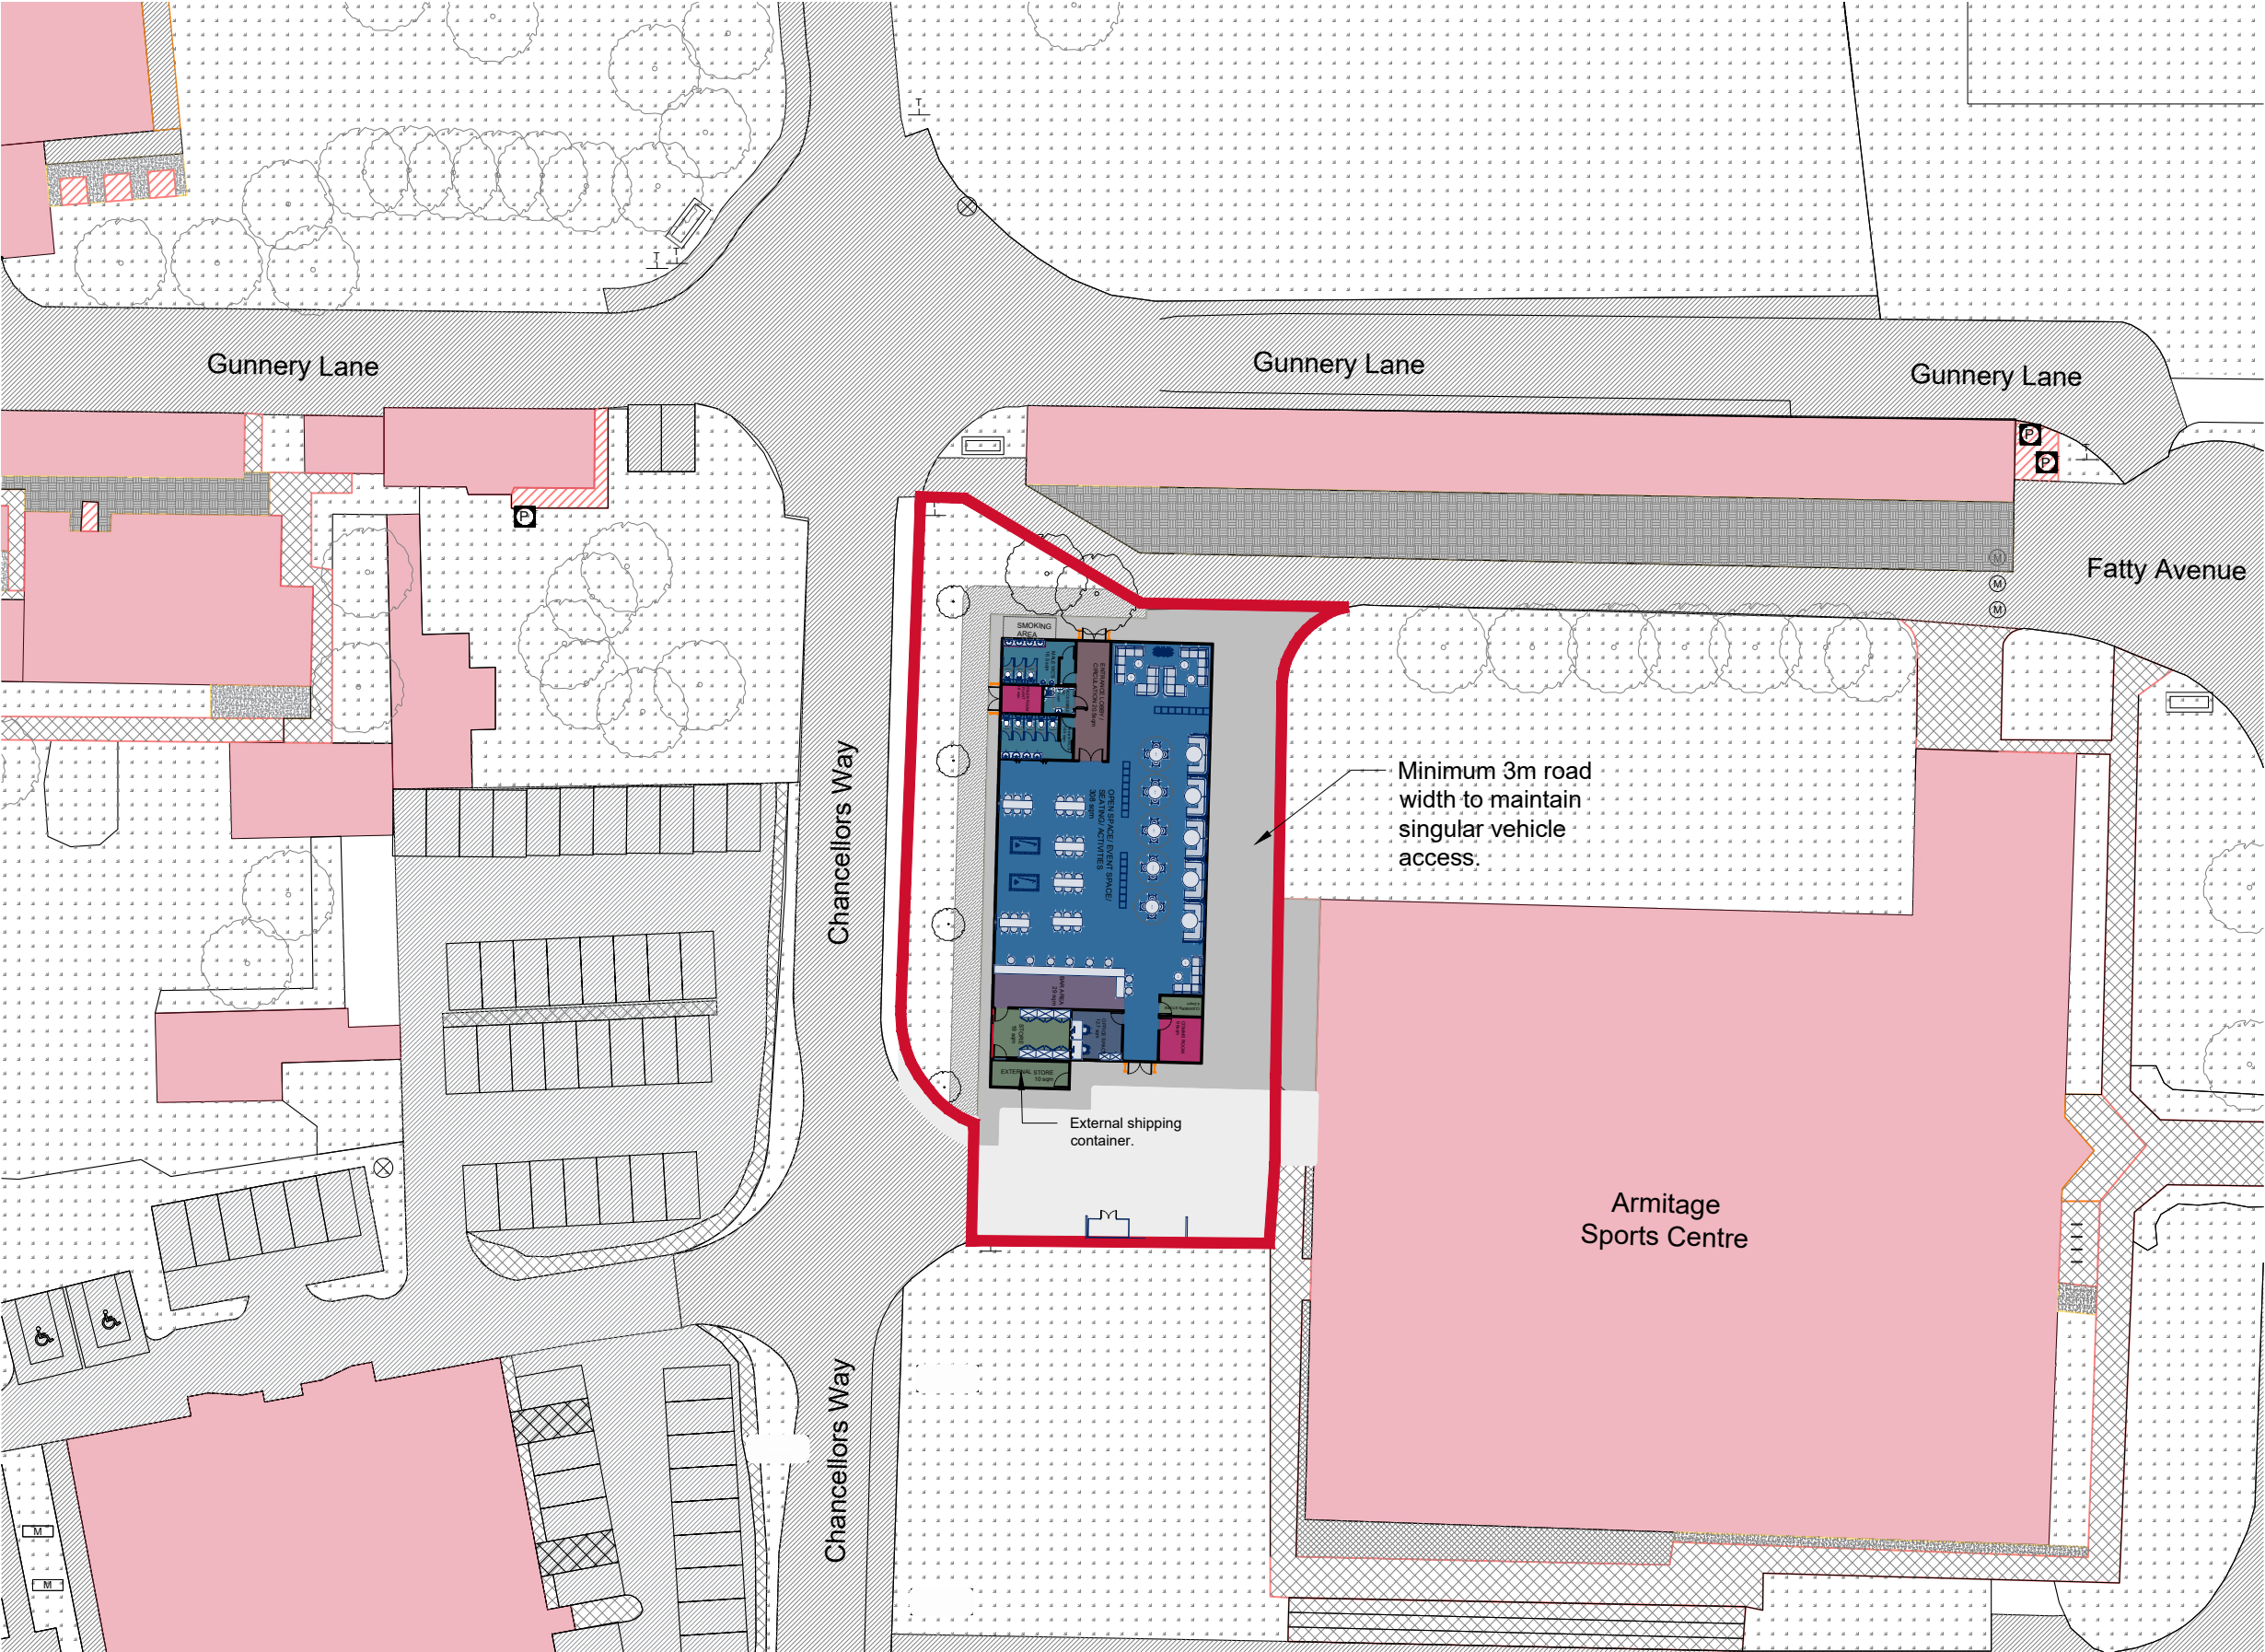

LEGEND

PLANNING BOUNDARY LINE

Rev	Description	Date
P01	First issue.	06/03/2025
P02	Updated internal layout	18/03/2025
P03	Updated internal layout	20/03/2025
P04	Updated internal/external Layout	20/03/2025
P05	Updated bin store	29/04/2025

Client:
UOM

Project Title:
SQUIRRELS BAR
REPROVISION

RLB ID: 004150 Drawing Number: 03

Drawing Title:
PROPOSED SITE LAYOUT

Stage: PLANNING Status: S0 Revision: P05

Date: 01/05/2025 Size: A3 Scale: 1:500



1 King Street, Manchester, UK, M2 6AW
+44 (0) 161 868 7700 RLB_UK RLB.com

Contact: Amy Le Vasseur@uk.rlb.com
Author: Thomas.Tunstall@uk.rlb.com
QA: Amy Le Vasseur@uk.rlb.com

This drawing is to be read in conjunction with all other associated specifications, schedules, drawings and information issued.
Do NOT scale this drawing. Check and verify ALL dimensions and levels and on site before work commences. For discrepancies or omissions contact Rider Levett Bucknall.
All work and materials to conform with current applicable statutory legislation and regulations.
All work to comply with Construction Design Management (CDM) 2015.
Drawings to be printed in colour, to the scale stated in the title block:
Print colour check (CMYK) Print size check 9mm
This information is not to be shared or replicated without permission from RLB. Copyright © 2021 Rider Levett Bucknall UK Limited.
0 5m 10m 15m 20m 30m
1:500

PROPOSED SITE LAYOUT

SCALE : 1:500