RIBA
Chartered Practice

Revison	Description	Date	Initials

Notes

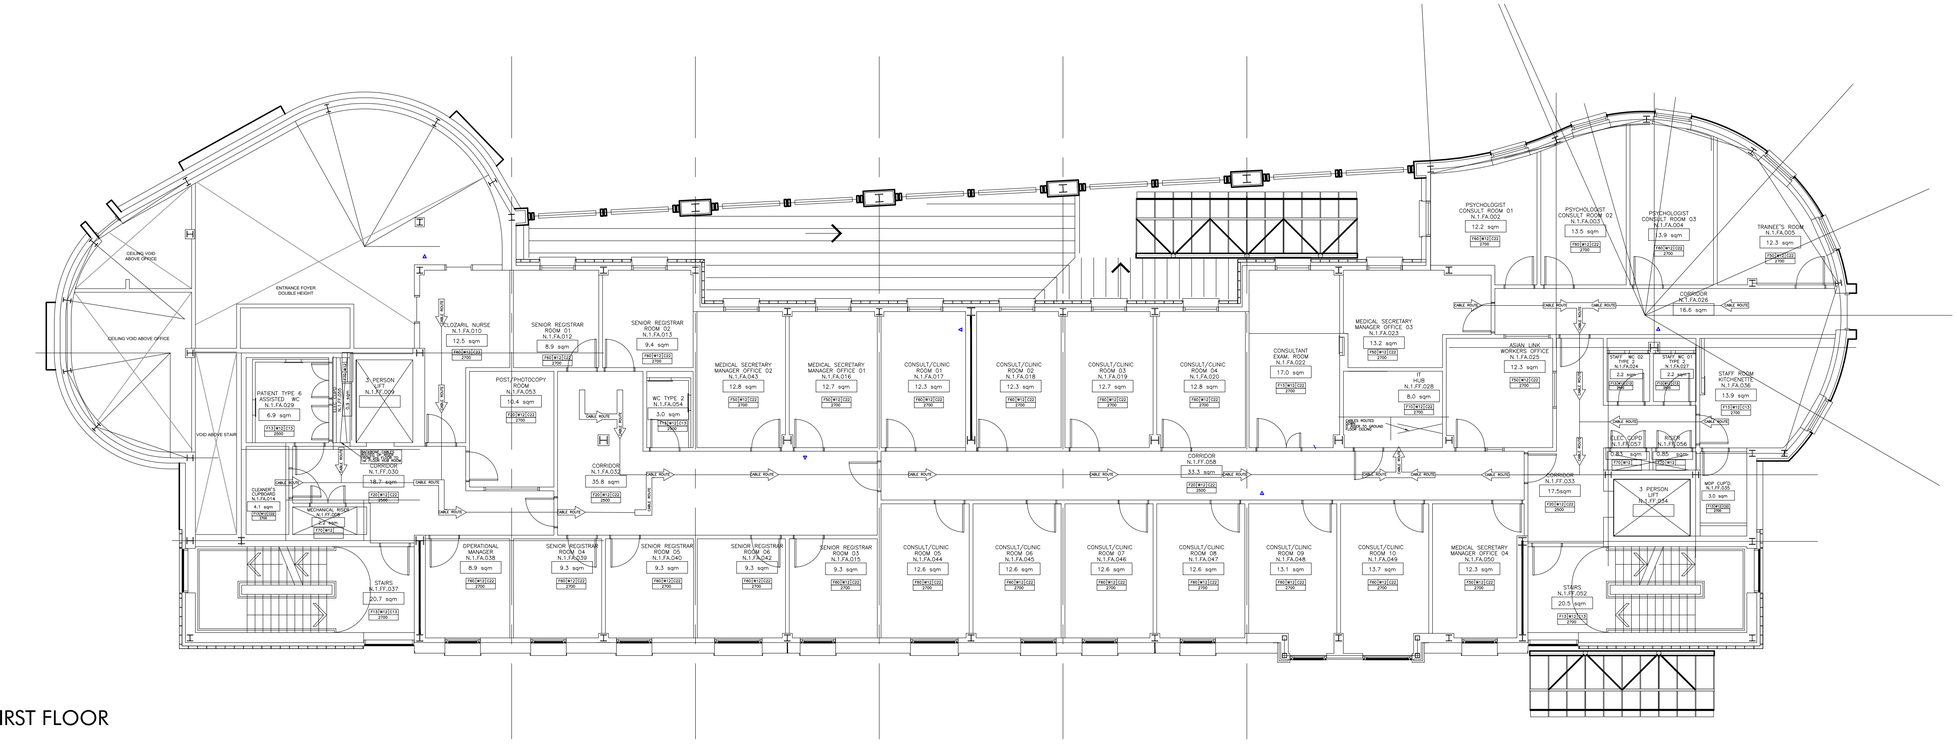

FIRST FLOOR

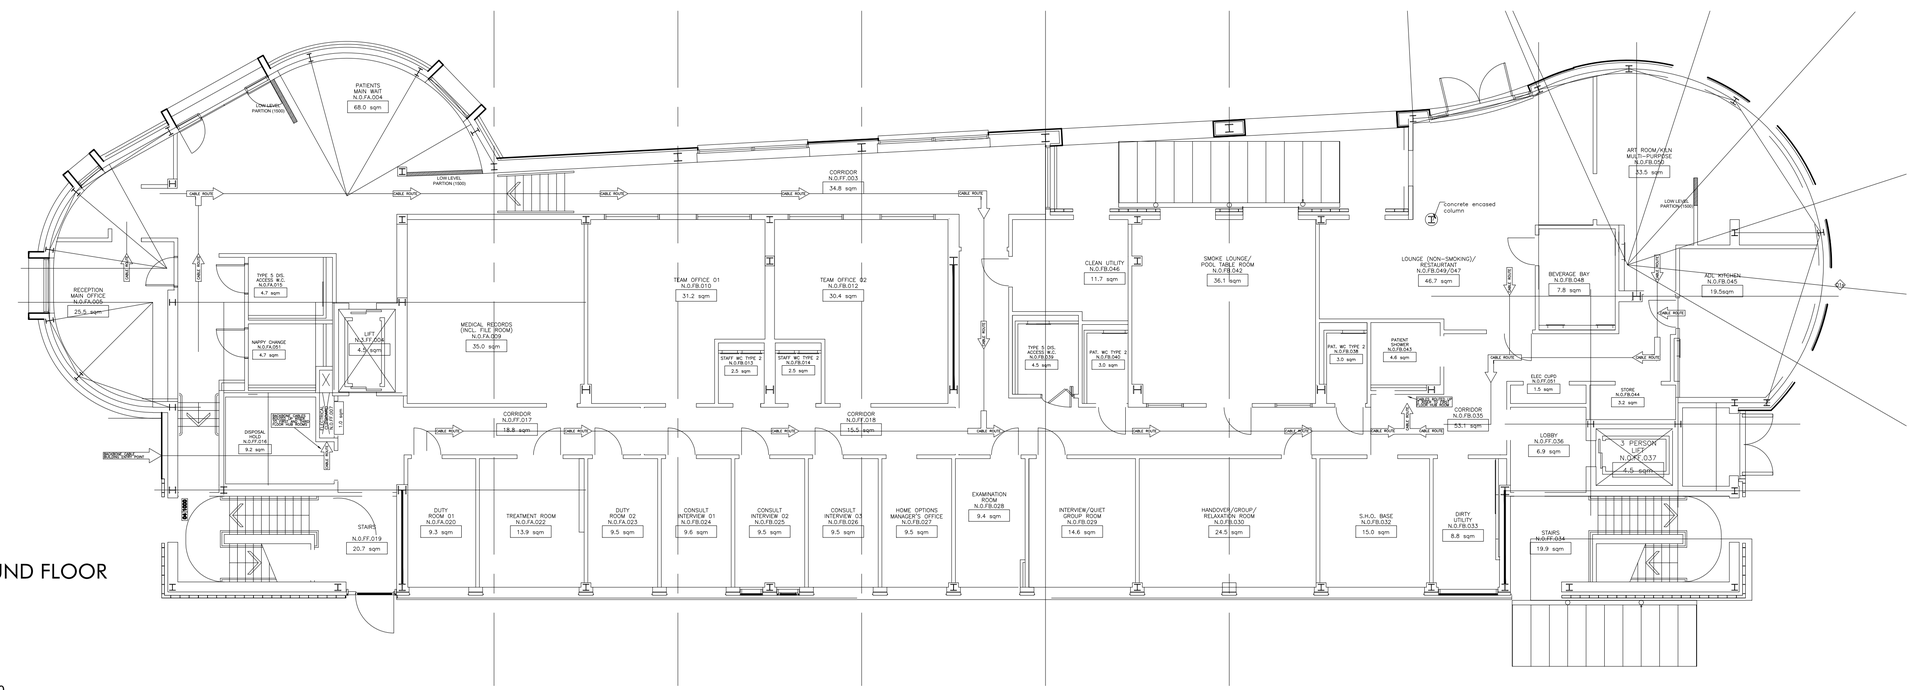

GROUND FLOOR

Scale 1:100

0 1 2 3 4 5 10 15

DRAWING REFERENCE:
date of issue - 24/03/25
From - Simon.Lee@cmoxendale.co.uk
MHO - FIRST FLOOR
MHO - GRD - FLR
MHO - SECOND FLR
MHO - THIRD FLR

1199 _ RAWNSLEY BUILDING, MRI

Do not scale from this drawing All dimensions and levels are to be checked on site. All areas are approximate and are for information only.
This drawings is to be read in conjunction with all other relevant documents and all works are to comply with the current Building regulations, British Standards and Codes of Practice etc.
All details of the existing structure are to be verified by others on site prior to any works commencing.
The copyright of this drawing and all works executed from this drawing remain the property of View Associates Ltd. Any 3rd party survey information contained on this drawing is not the responsibility of View Associates Ltd

Client:		Drawing Number: 1199(PL)001	
Stage: PLANNING	Scale: 1:100 @ A1	Drawn / Checked: HI / IJ	Date: 08/04/25
Drawing Title: GROUND & FIRST FLOOR PLAN			

VIEW ASSOCIATES