
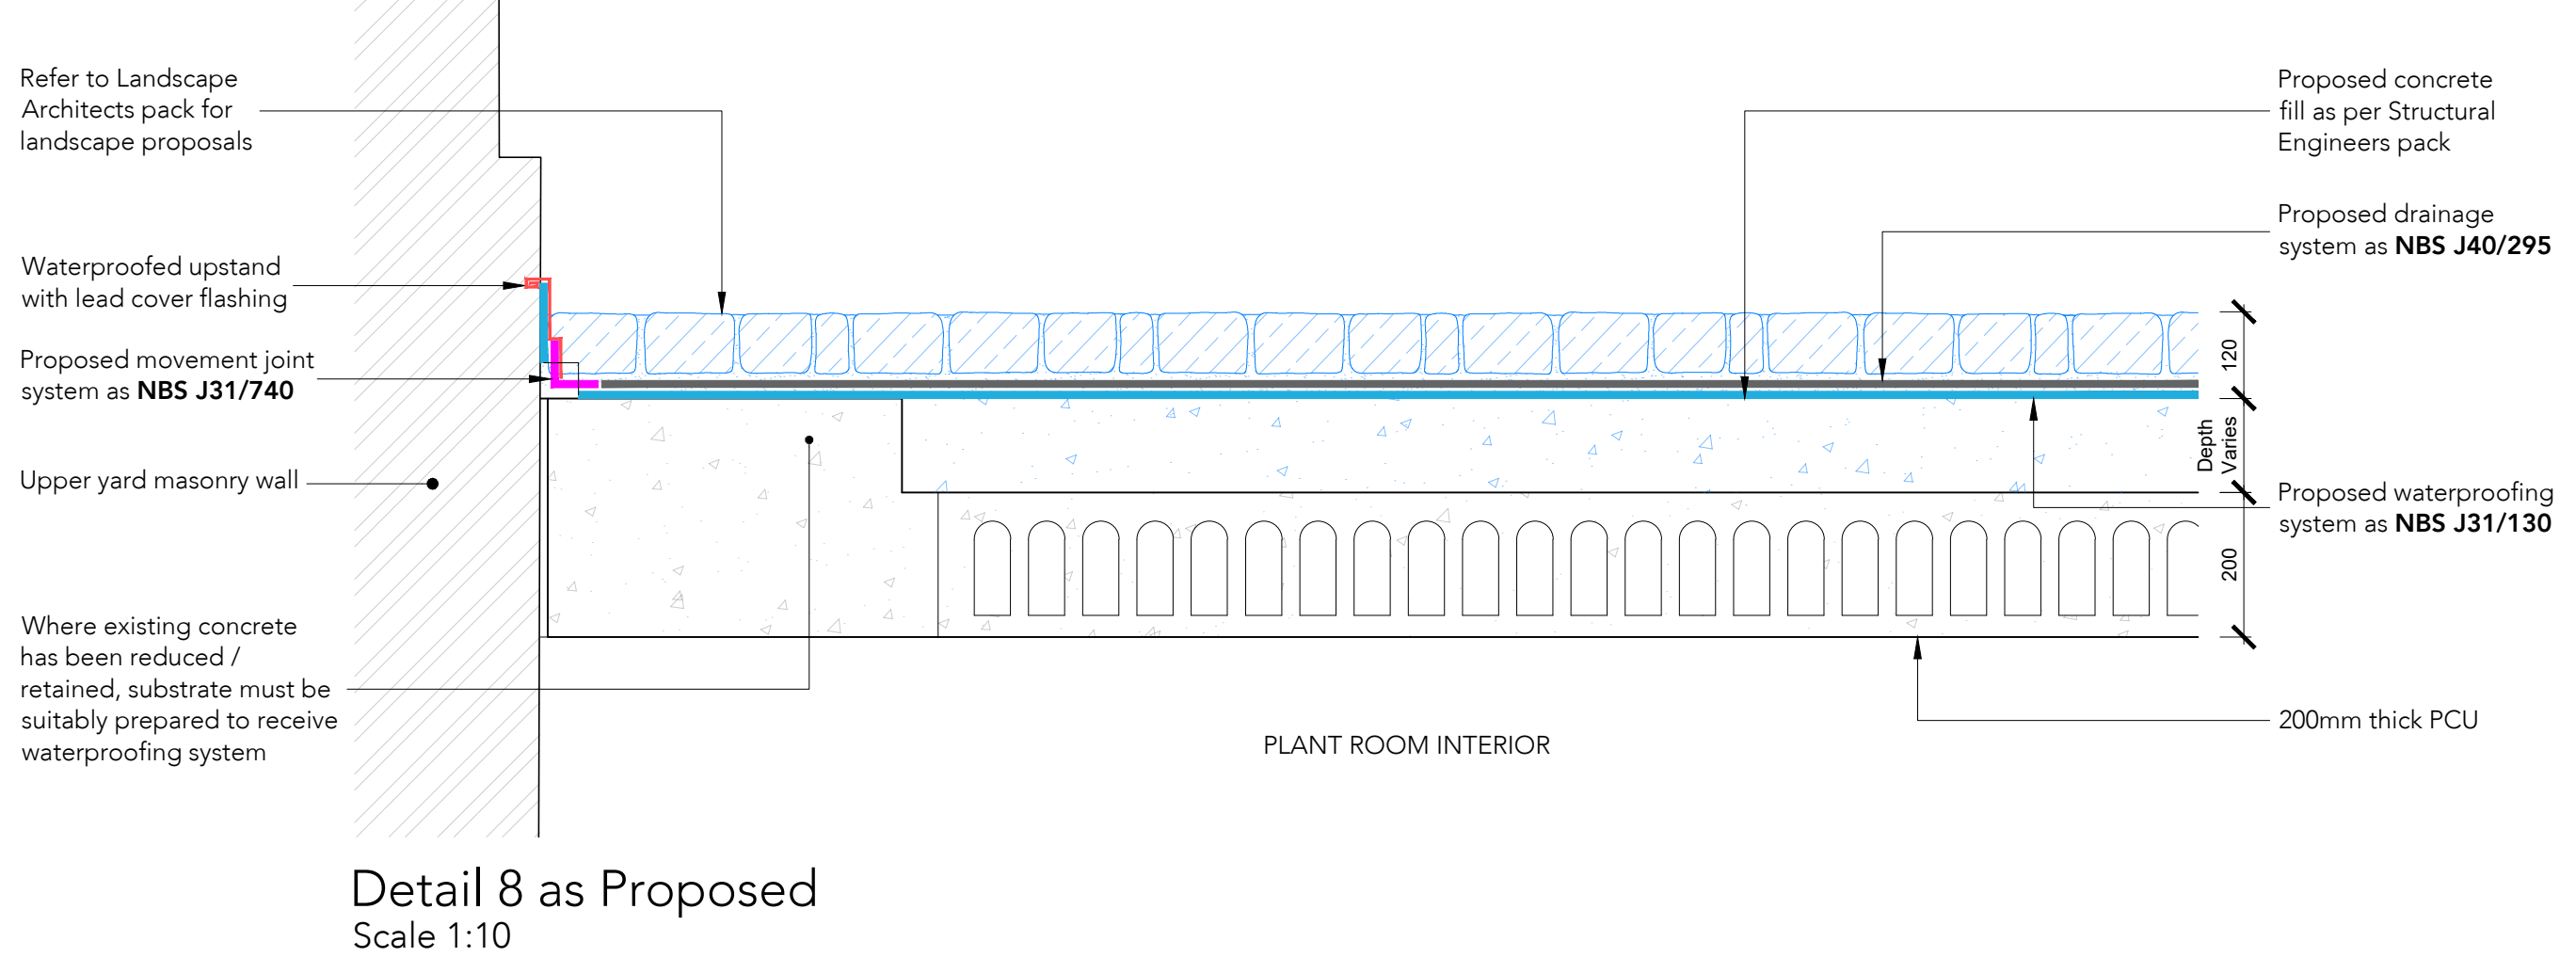
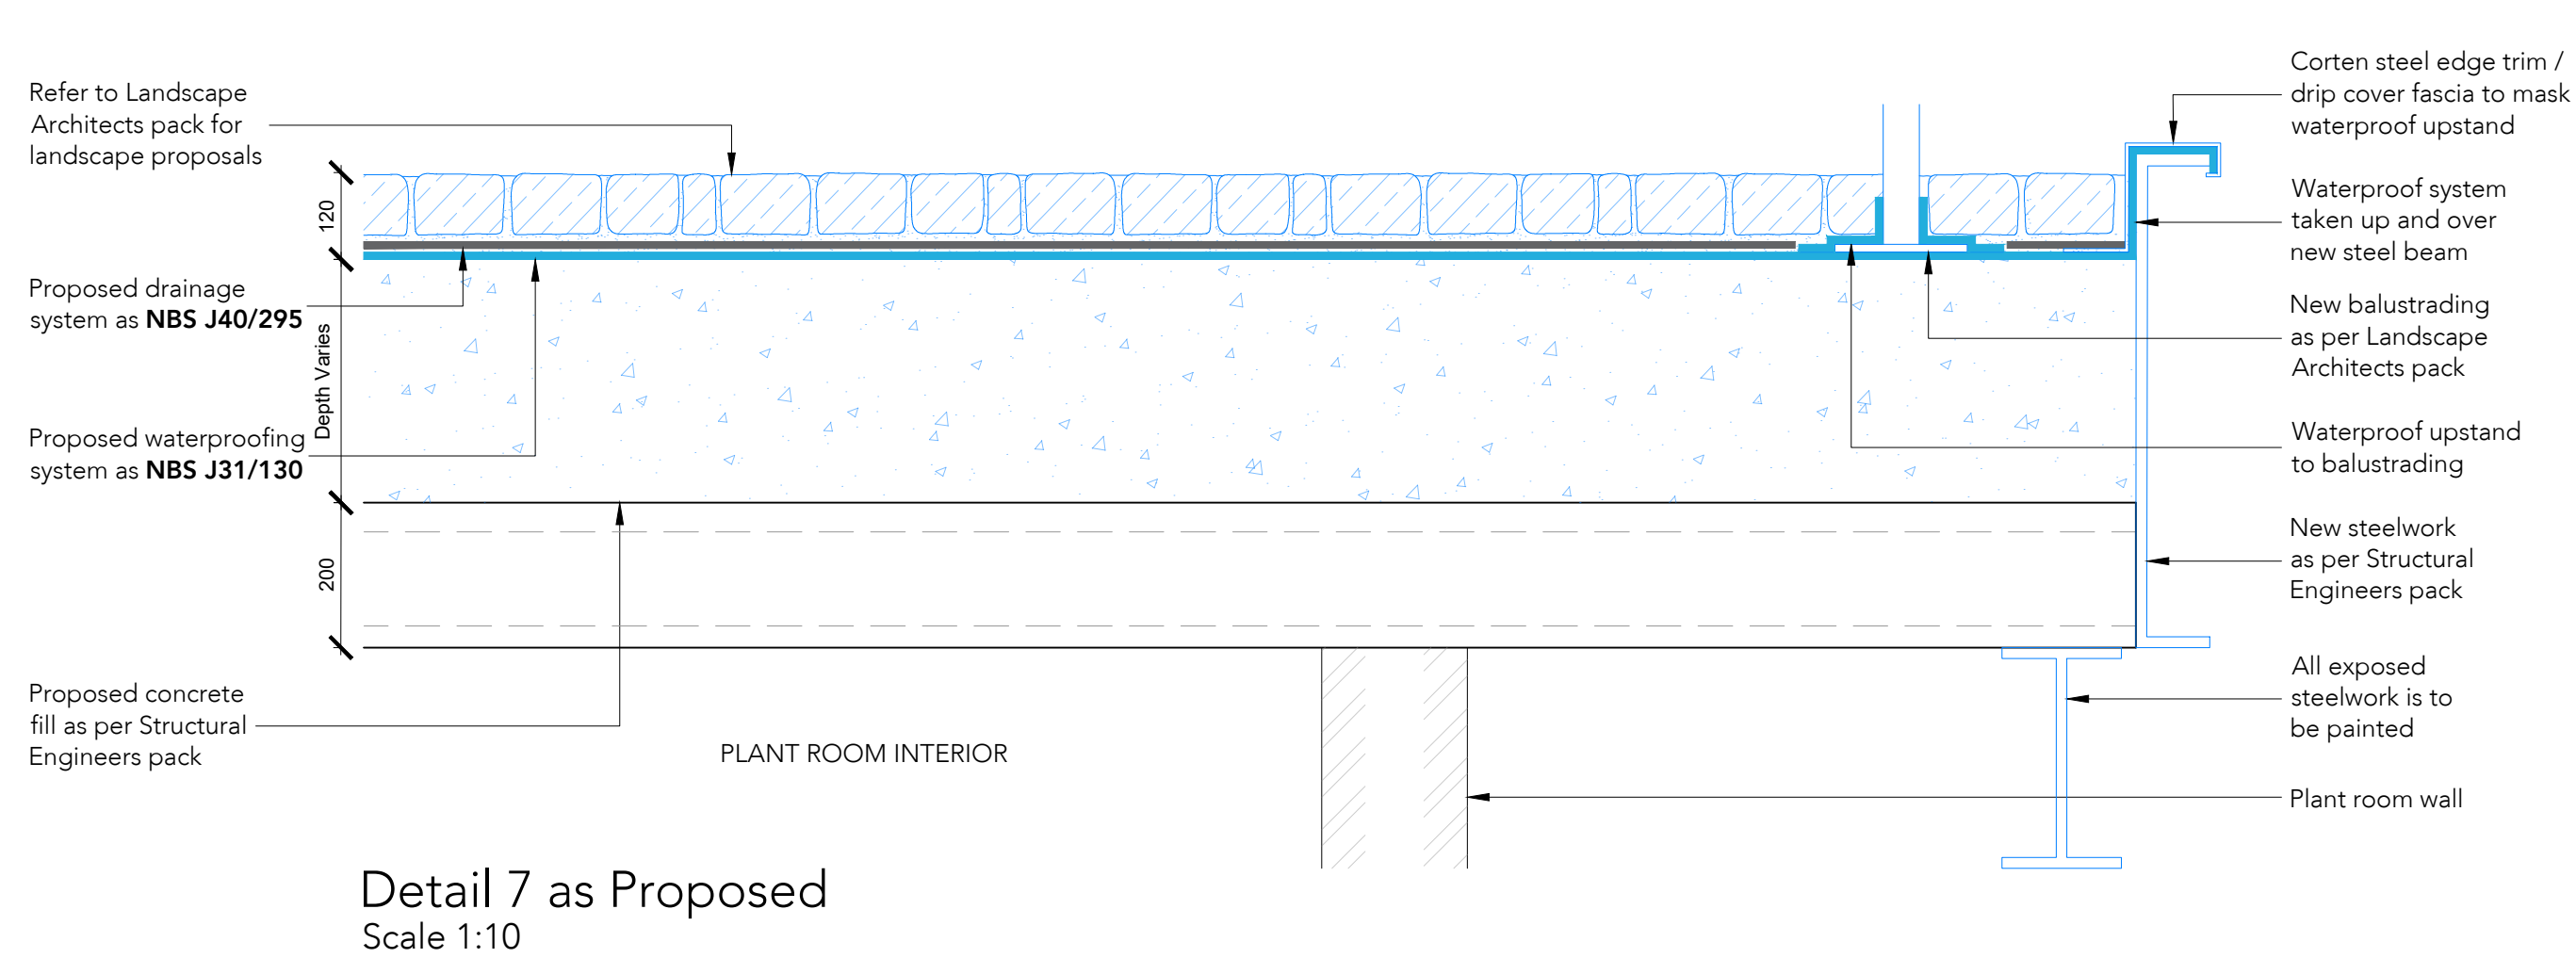
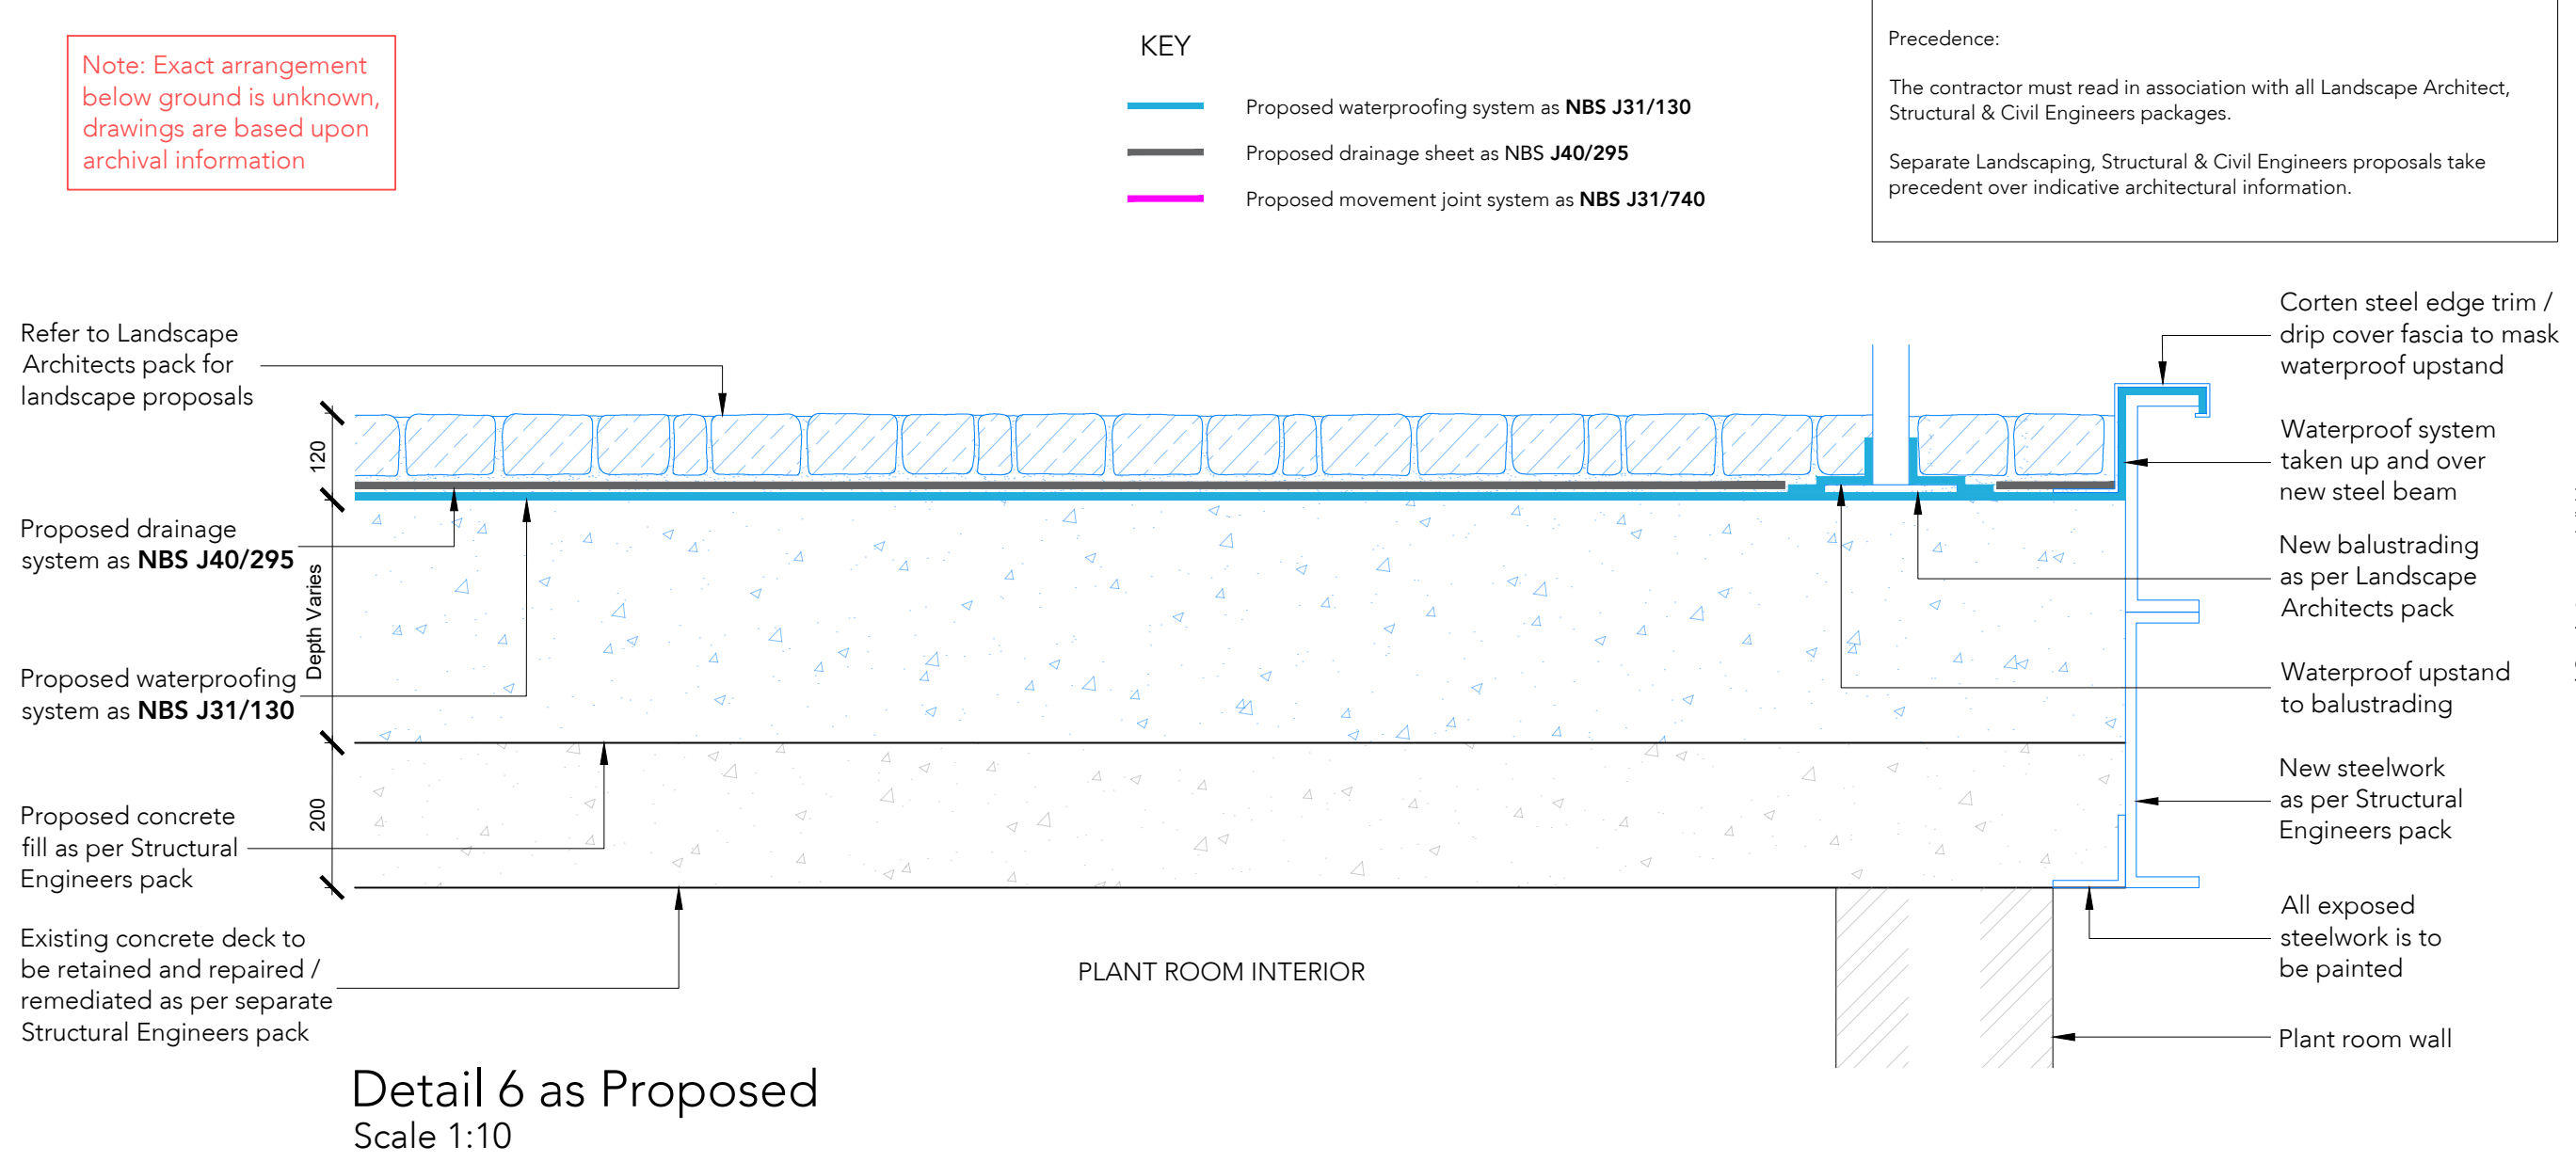
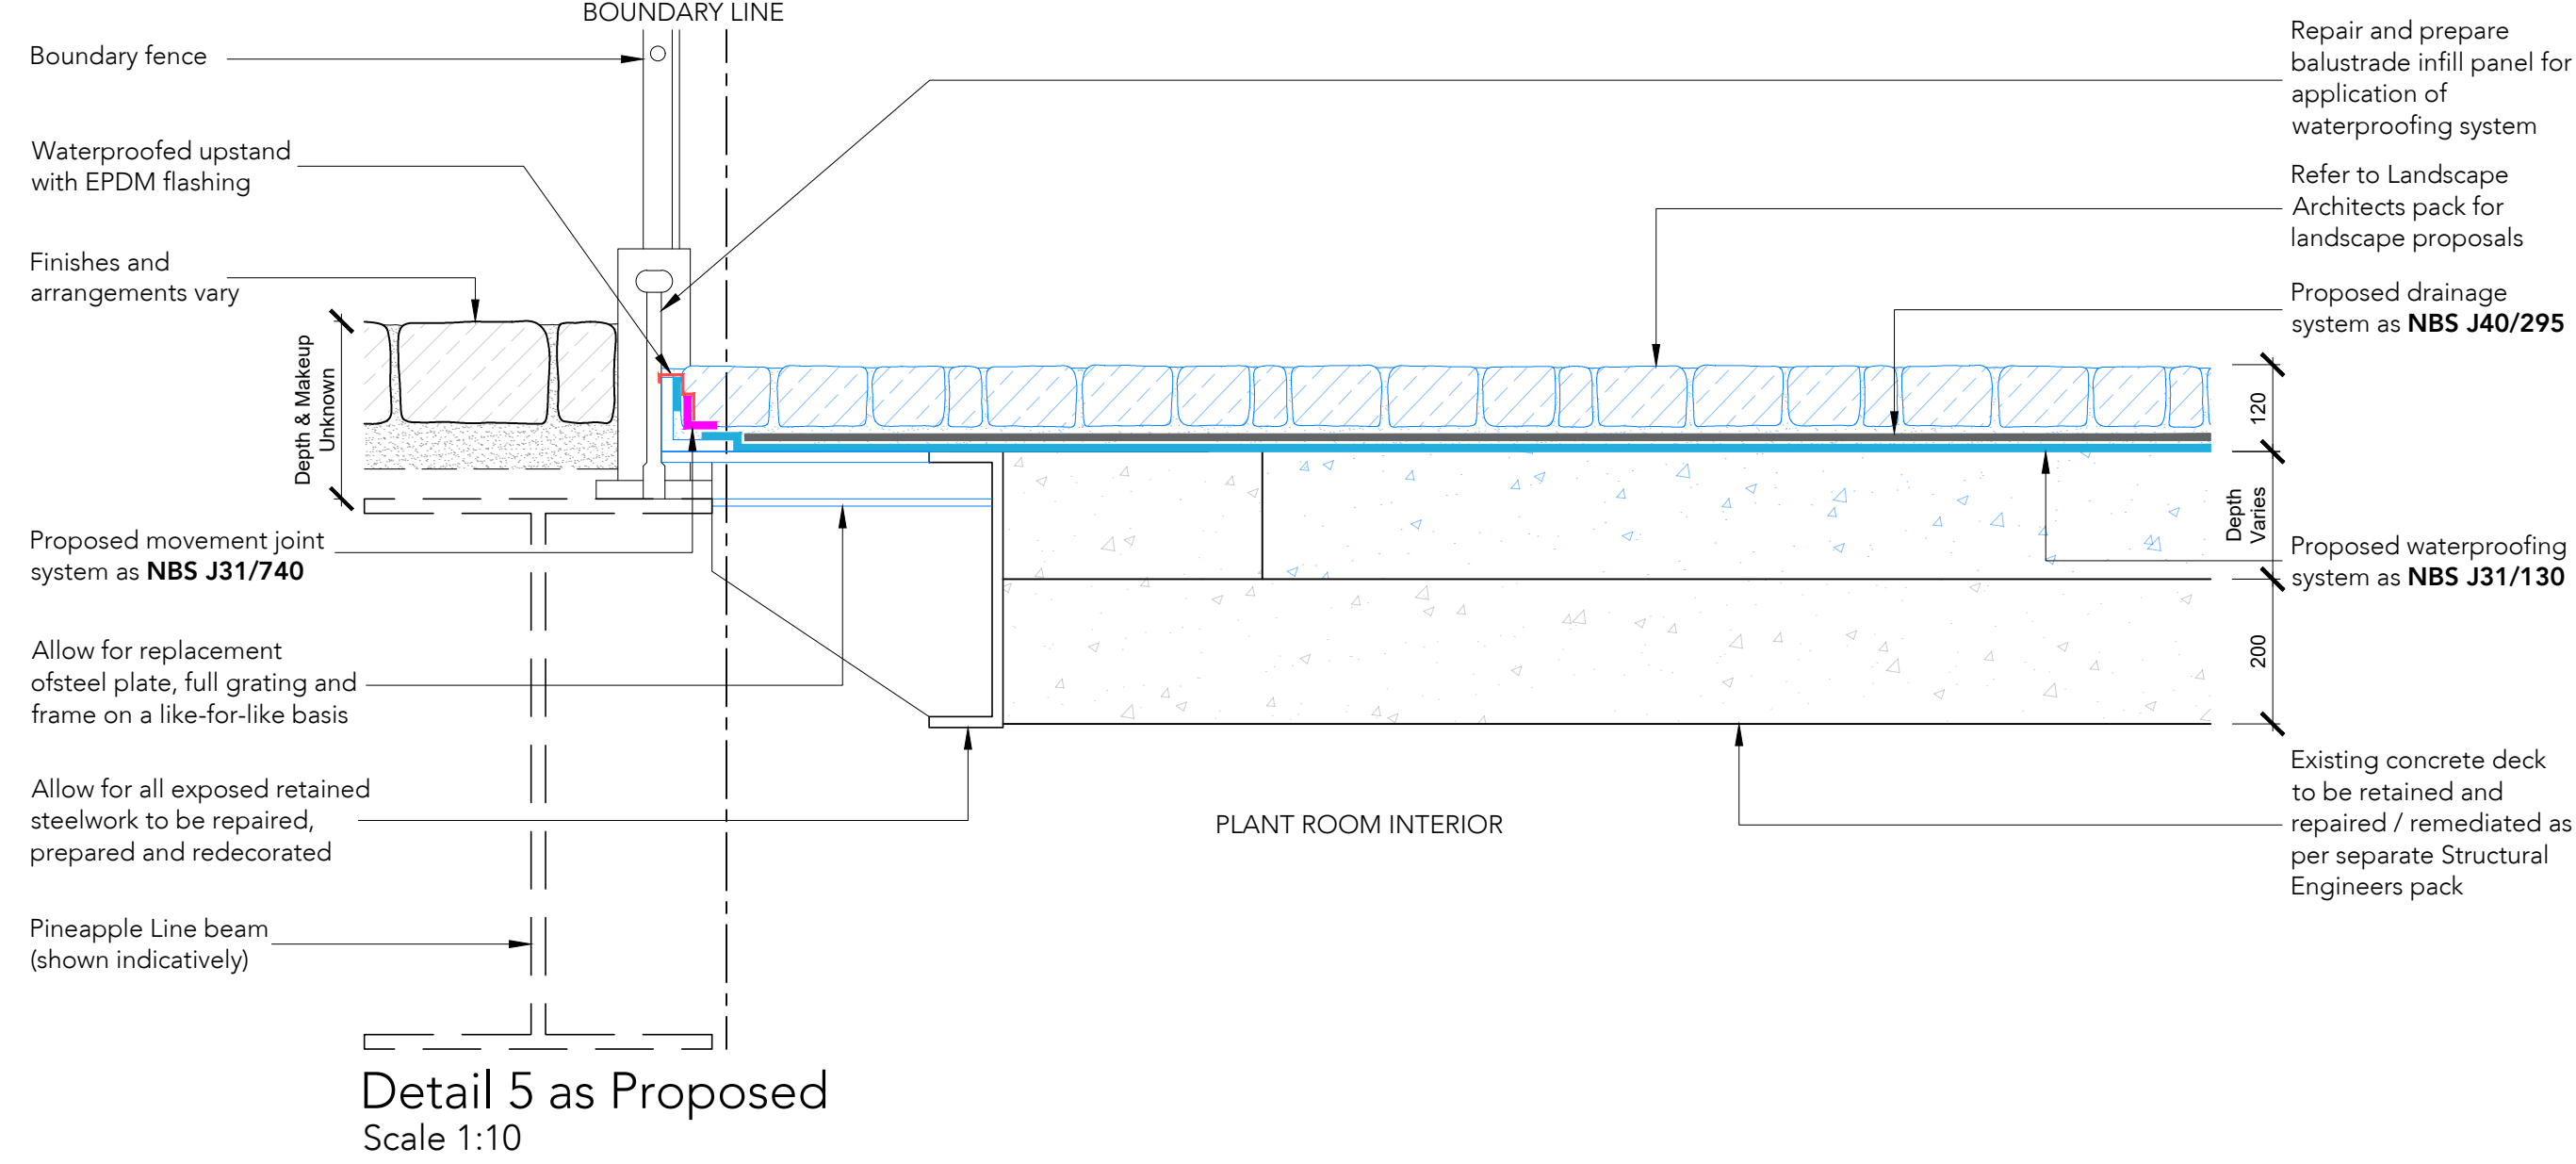
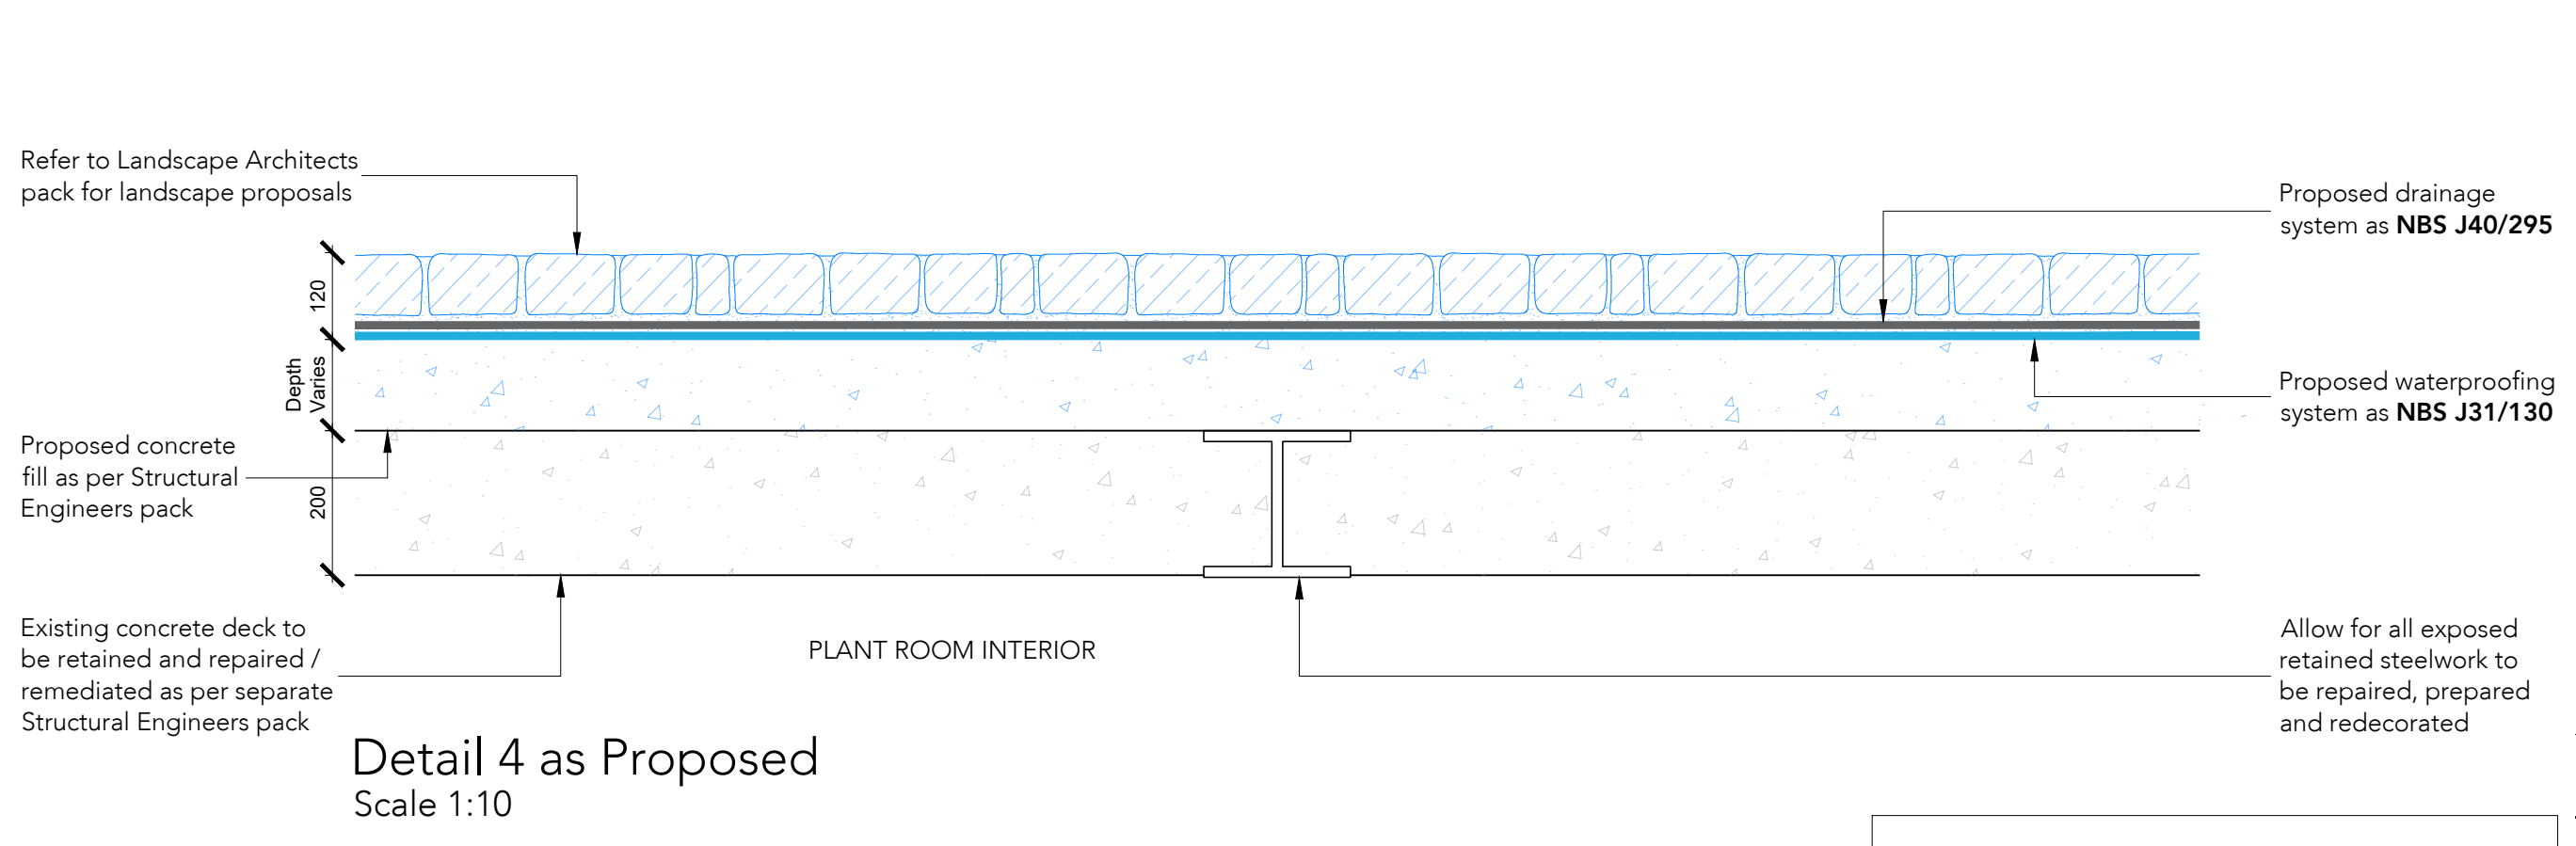
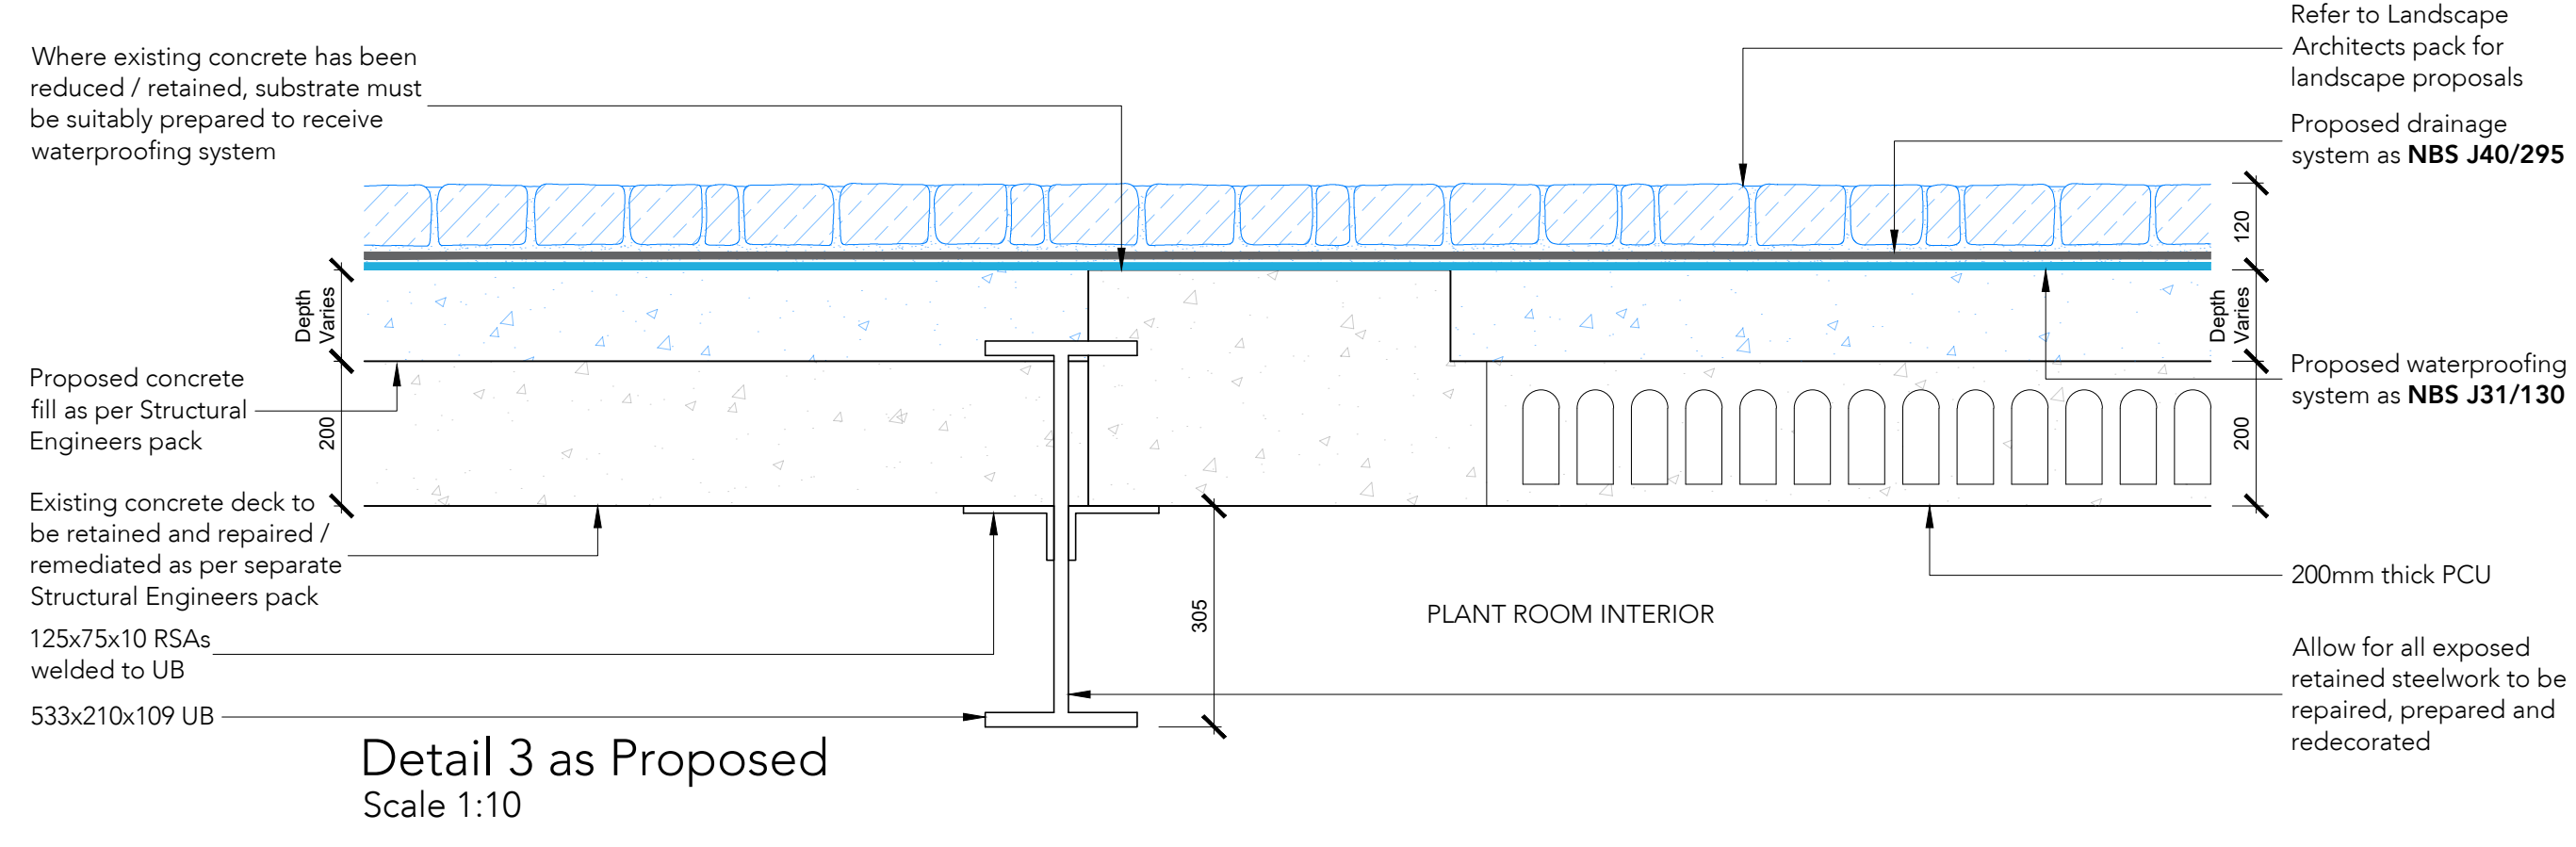
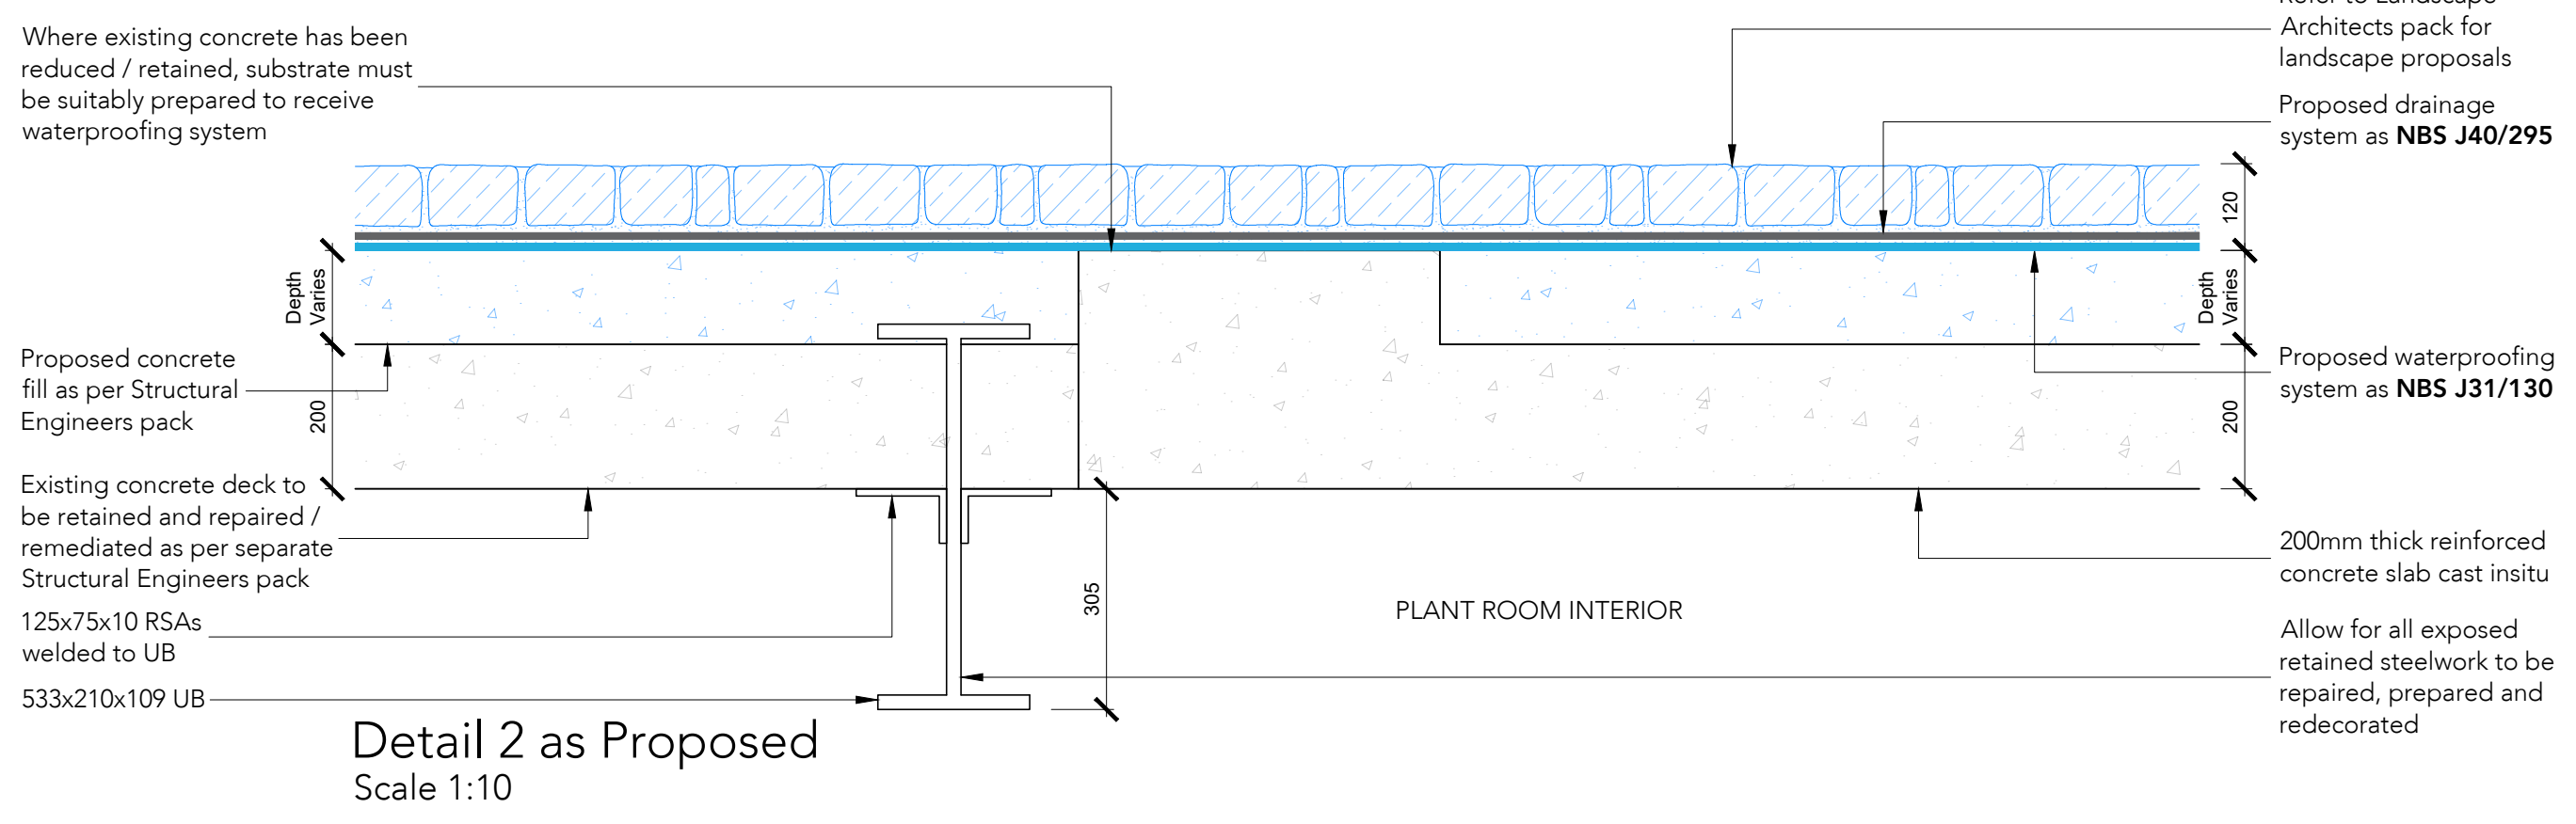


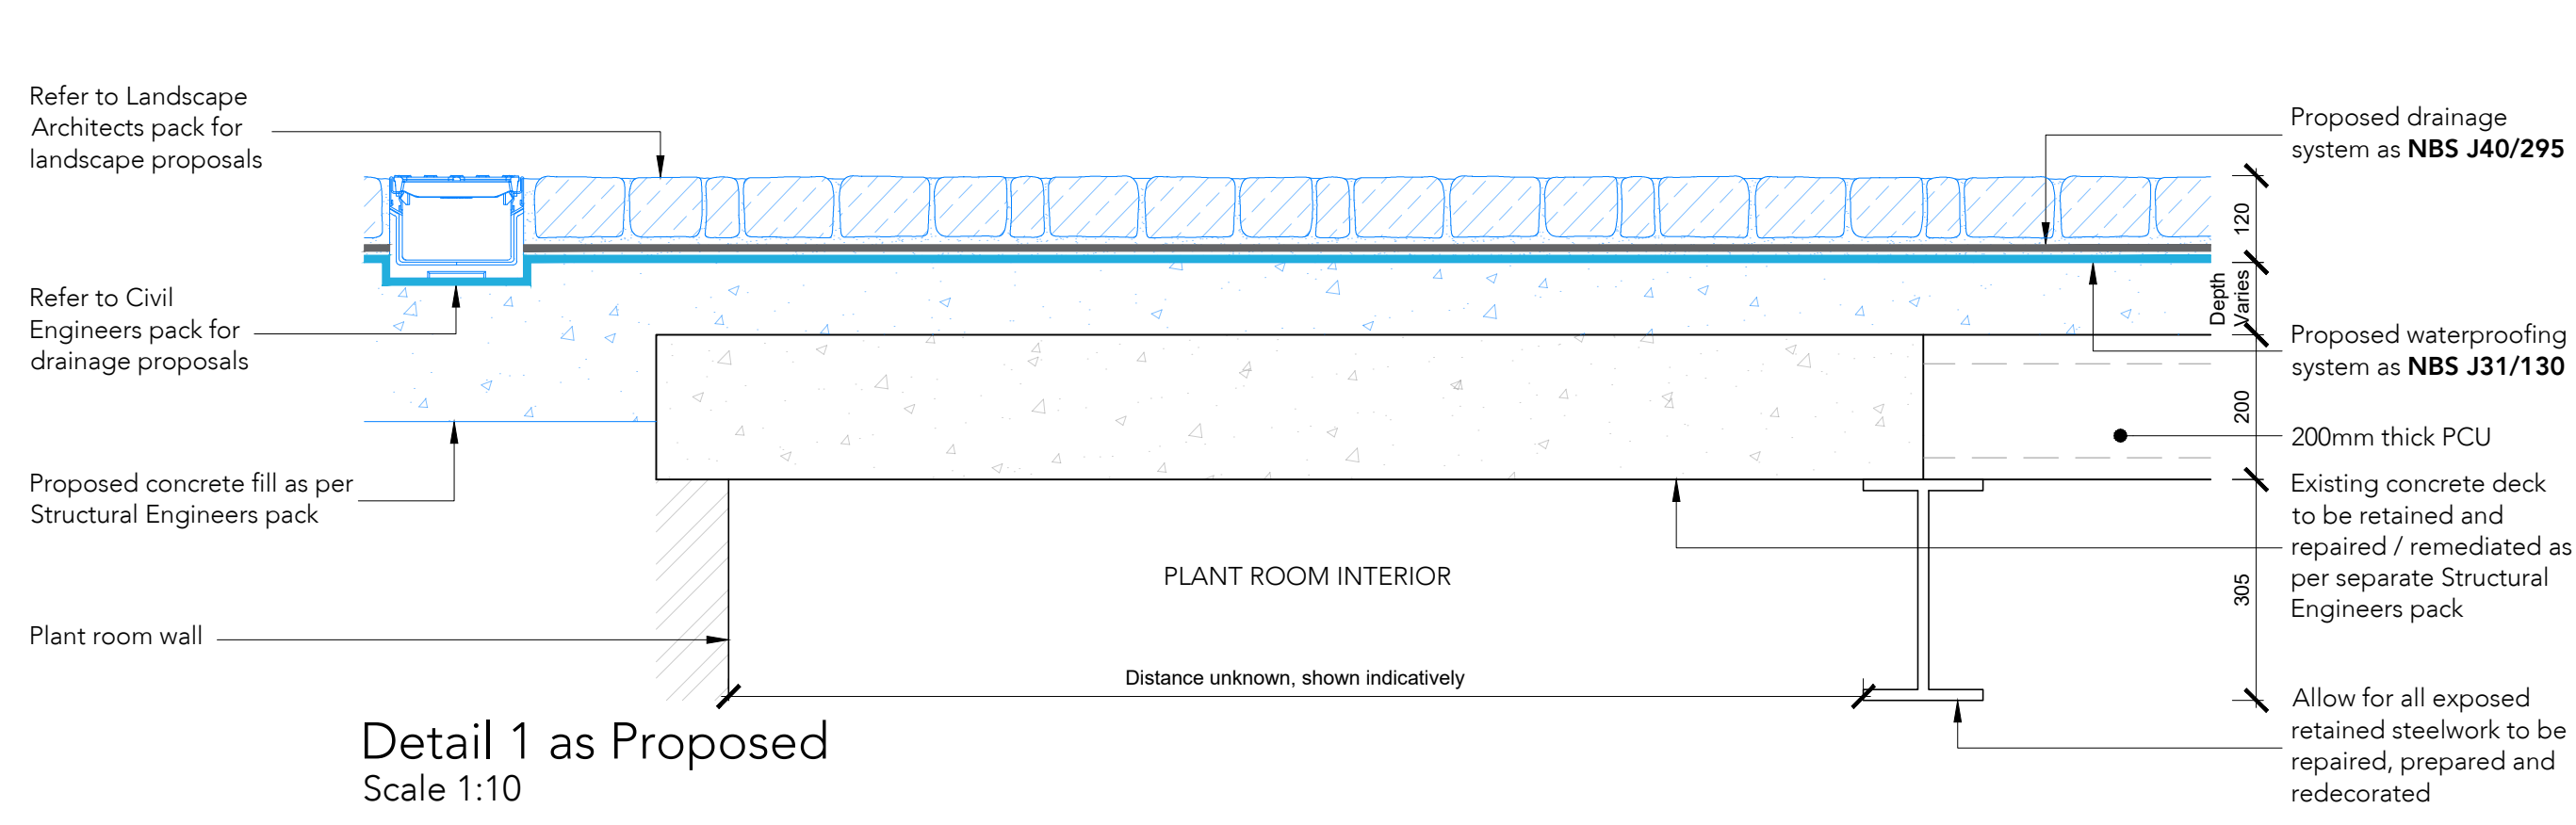

Note:
Do not scale from this drawing.
Dimensions are to be checked on site.
If in doubt please ask.

General Notes

The existing general arrangement base drawings (plans, sections and elevations) are based upon 2024 data provided by others. Drawings have been further enhanced with information extracted from 1992 archival information, provided by the client. The accuracy & general arrangement of this information is unknown and subject to further review onsite and may therefore be subject to change. Dimensions and arrangements must be checked for accuracy onsite by the contractor, prior to any works commencing, ordering or manufacture / fabrication of any elements or components.

Any discrepancies / irregularities must be reported to the CA immediately.

No work shall commence until any such discrepancies have been resolved.

Limitations

The drawings are based upon existing data and no concealed and / or hidden spaces have been exposed and / or opened up for inspection, unless specifically highlighted. Therefore, the arrangement and interfacing illustrated across details are purely indicative / approximate only. The accuracy of the survey data graphically presented cannot be confirmed. These drawings are for tender purposes only.


Note: This drawing must be read in conjunction with all relevant Architects, Engineers and Specialists drawings, schedules, documents and specifications.

Notes included on existing drawings have been extracted from archival information. The exact detail and material content remains unknown.

All construction shall be undertaken and completed in strict accordance with all drawings, specifications, Statutory Building and Planning regulations, Health and Safety Regulations, all relevant codes of practice requirements, manufacturers recommendations and instructions. The main contractor / sub-contractor(s) must undertake and commission their own site survey(s) to ascertain accurate information. No order are to be placed or elements, components and items manufactured until site measurements have been sought and confirmed, including all site setting out. All fabrication drawings must be provided to the Architect for comment prior to order and manufacture. The main contractor / sub-contractor(s) are responsible for ensuring all junctions, abutments, flashings and sealants are installed correctly and in accordance with all manufacturers details and recommendations to achieve standards and air tightness.

Design Intent

This drawing is indicative of design intent for Tender purposes only. Completion of detailed design is to be undertaken by sub-contractor as required by CDP and detailed in Employers requirements.

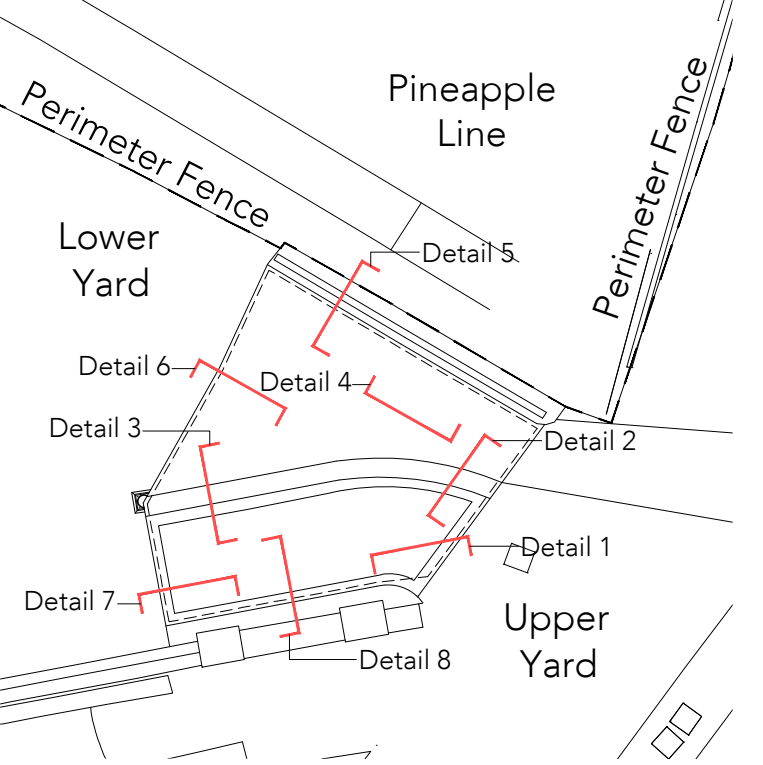

Section Details Key Plan
Scale 1:200

P1	15/04/25	PL	Issued for planning
Rev	Date/Ints	Details	

© The moral rights of the author are hereby asserted.
This drawing and design is the sole property of Buttress Ltd and must not be reproduced without permission.
Buttress Ltd is Registered in England and Wales: 13863273

**SCIENCE+
INDUSTRY
MUSEUM**

Buttress

41 Bengal St
Manchester
M4 6AA
T 0161 236 3303
E contact@buttress.net
W www.buttress.net

Clockwise, Yorkshire House
Green Street, Leeds
LS1 5SH

Project Title	PLANT ROOM						
Client	SCIENCE & INDUSTRY MUSEUM						
Location	MANCHESTER						
Drawing Title	Plant Room Section Details As Proposed						
Date	03/01/25	Scale	1:10 & 1:200				
Checked	AS	Orig Paper Size	A1				
		Status	PLANNING				
Project:	Origin:	Zone:	Level:	Type:	Disc:	Number:	Rev:
9488 - BUT - PR - XX - DR - A - (06)002 - P1							

