


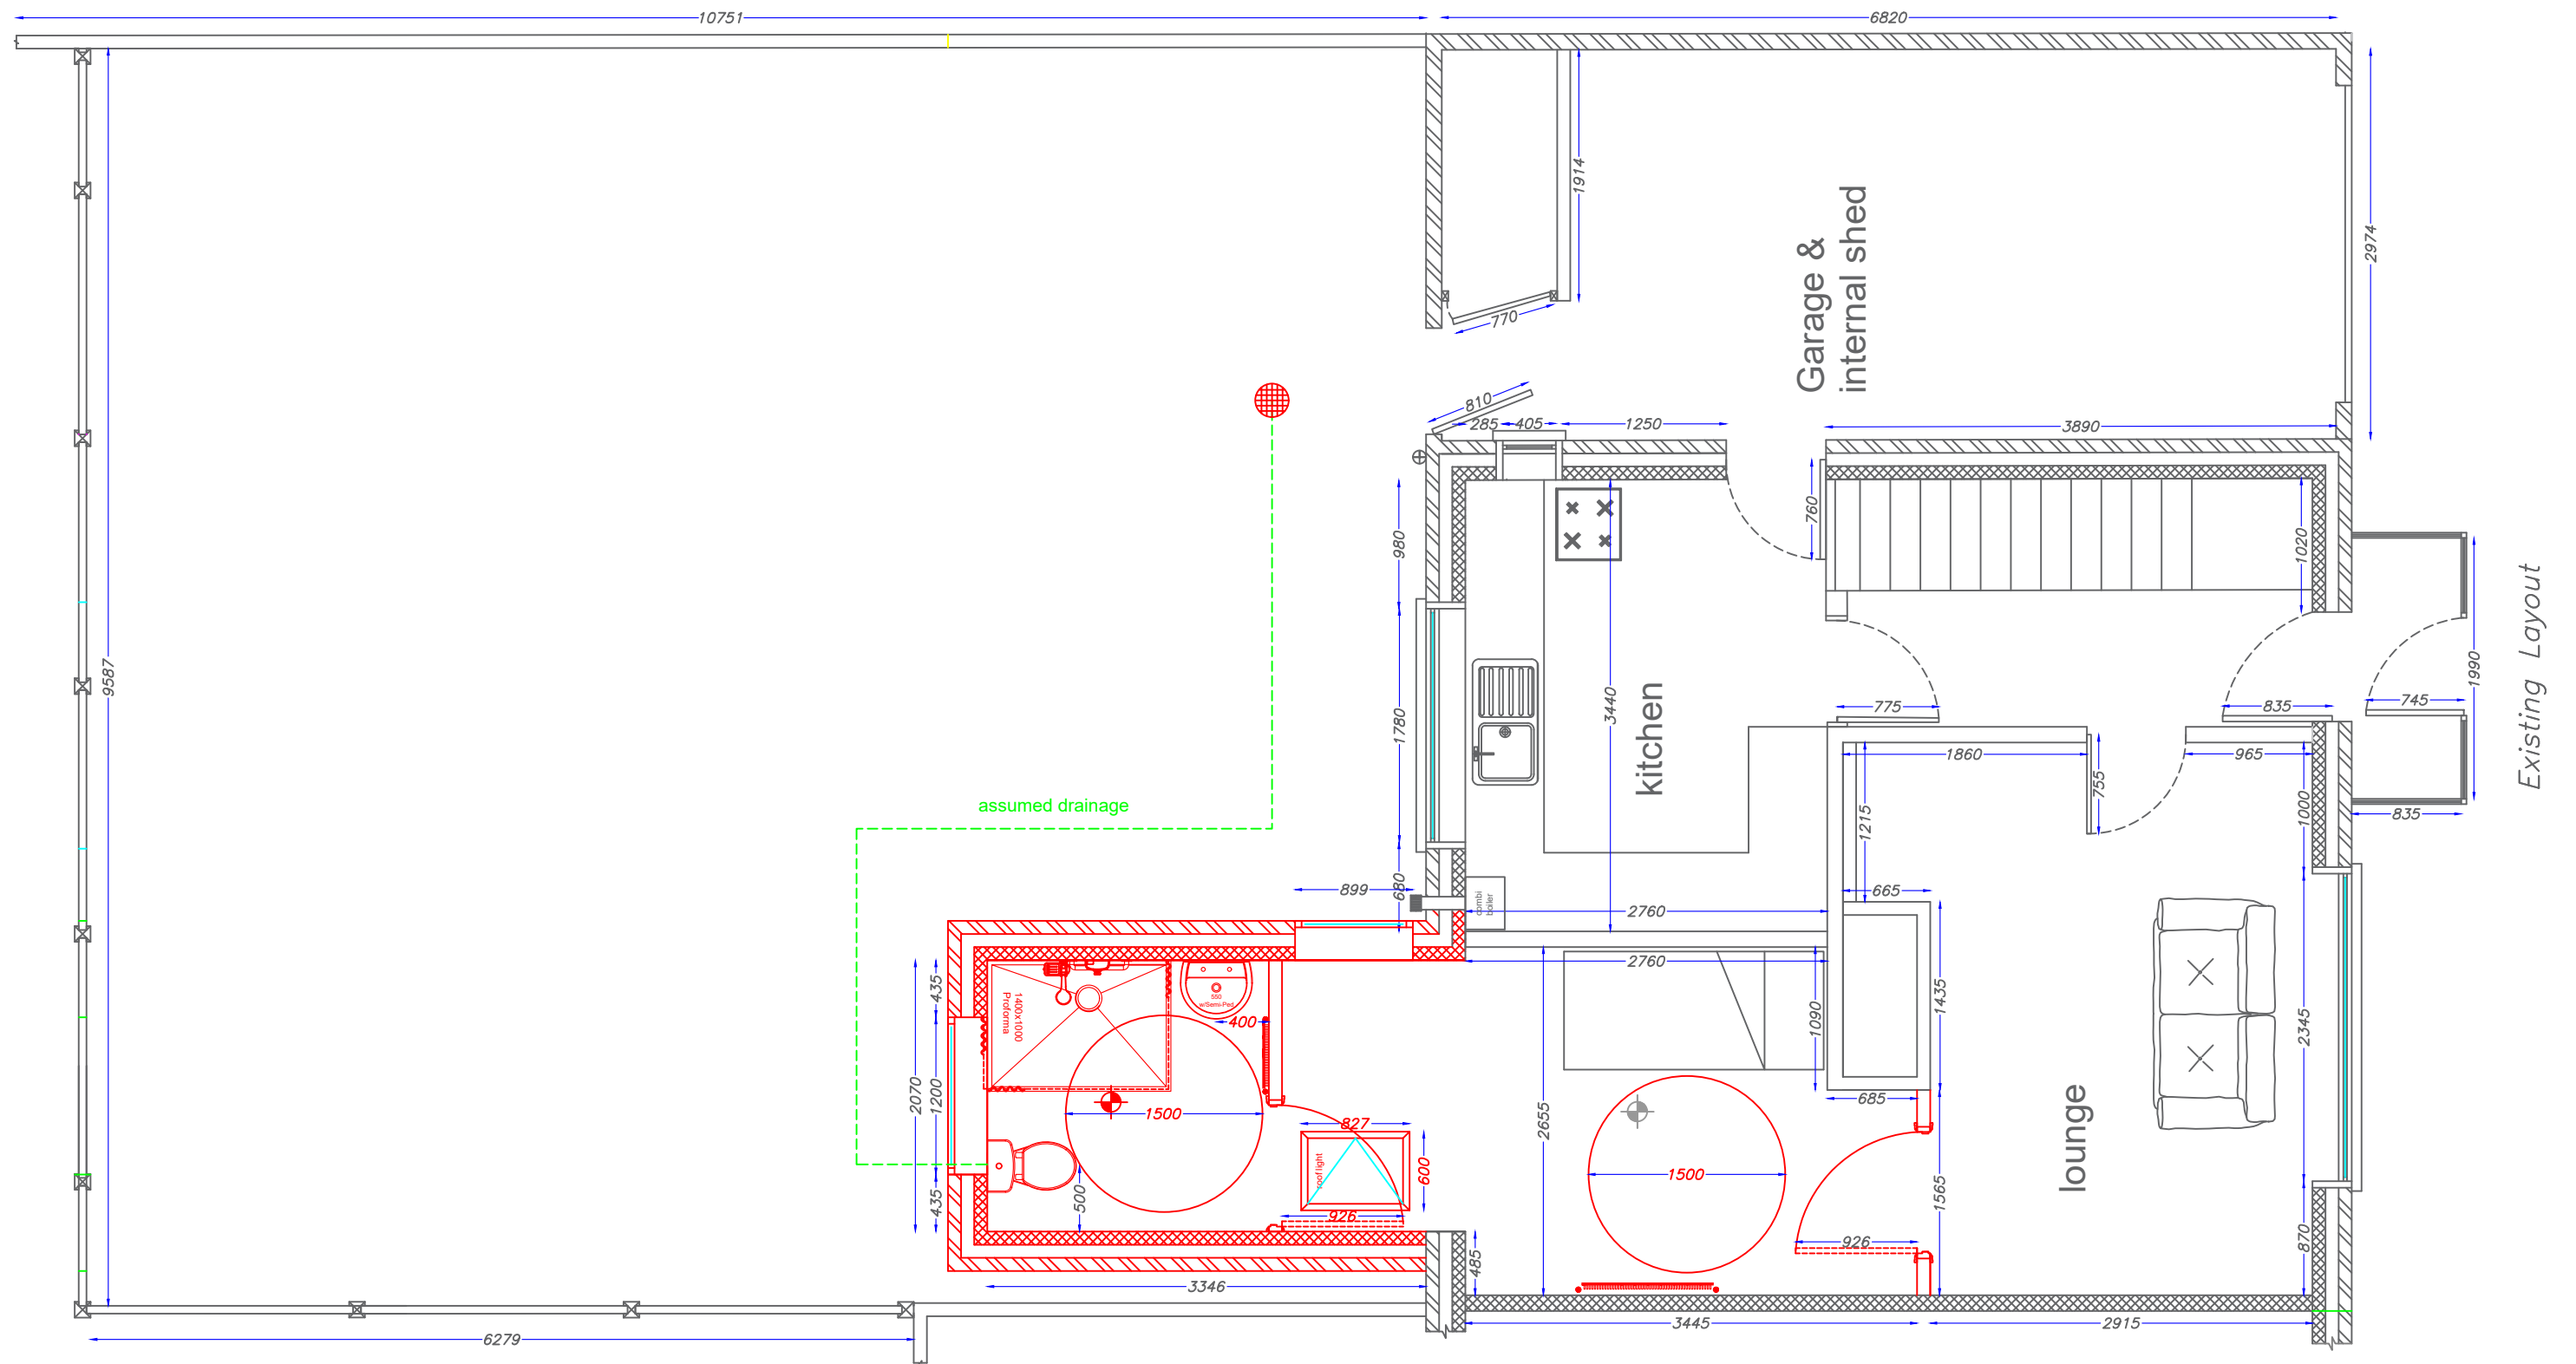

Manchester Equipment and Adaptations Partnership

Technical Officer Service

Philips Park Road
Beswick,
Manchester,
M11 3FU

Applicants Name:
Mr William Murphy

Property Address:
15 Lincombe rd
Wythenshawe
Manchester
M22 1GA

REVISIONS - (1) Date 12/11/2024

Date: 03/03/2023

Paper Size: A3

Scale: 1:20

Drawn By:
Stephen Crossley



Manchester
Equipment &
Adaptations
Partnership