
PIZZA PILGRIMS, MANCHESTER - DEANSGATE, PROPOSED MEZZANINE WALL FINISHES PLAN

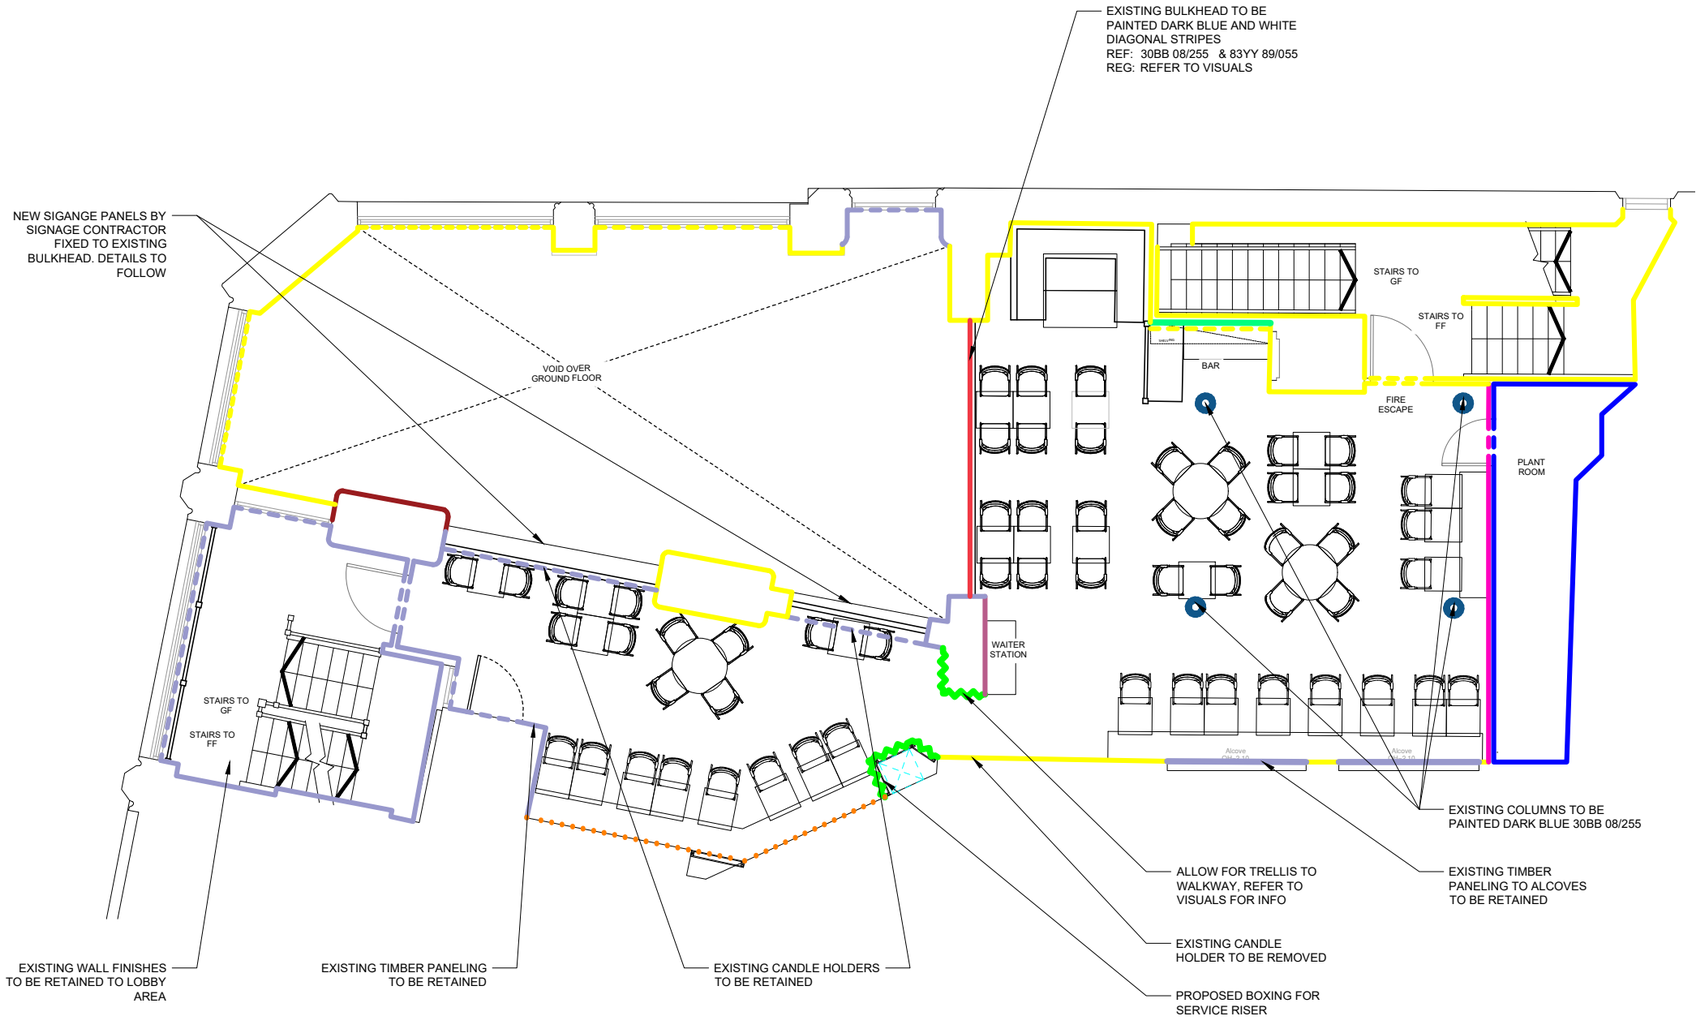

FINISHES SHOWN ARE SUBJECT TO CHANGE FOLLOWING REVIEW FROM PIZZA PILGRIMS

WALL FINISHES SCHEDULE

KEY REF.	DESCRIPTION
	DASHED LINES INDICATE FINISH AT HIGH LEVEL IE ABOVE DOOR OR AROUND BULKHEADS
WF01	PAINT REF: OFF WHITE DULUX TRADE COLOUR REF: 83YY 89/055 SUPPLIER: WWW.DULUX.CO.UK
WF02	EXISTING WALL FINISH
WF03	PAINT REF: TERRACOTTA DULUX TRADE COLOUR REF: 60YR 31/368 SUPPLIER: WWW.DULUX.CO.UK ALLOW FOR ENDURANCE MATT PAINT FINISH. TO BE RUBBED BACK TO CREATE DISTRESSED/WEATHERED LOOK.
WF04	PAINT REF: YELLOW DULUX TRADE COLOUR REF: 40YY 58/565 SUPPLIER: WWW.DULUX.CO.UK ALLOW FOR ENDURANCE MATT PAINT FINISH. TO BE RUBBED BACK TO CREATE DISTRESSED/WEATHERED LOOK.
WF05	PAINT REF: DARK RED DULUX TRADE COLOUR REF: 05YR 13/387 SUPPLIER: WWW.DULUX.CO.UK ALLOW FOR ENDURANCE MATT PAINT FINISH. TO BE RUBBED BACK TO CREATE DISTRESSED/WEATHERED LOOK.
WF06	PAINT REF: DARK BLUE TRADE COLOUR REF:30BB 08/255 SUPPLIER: WWW.DULUX.CO.UK ALLOW FOR ENDURANCE MATT PAINT FINISH. TO BE RUBBED BACK TO CREATE DISTRESSED/WEATHERED LOOK.
WF07	PAINT REF: DARK BLUE & WHITE PAINT TO EXISTING APPLIED TO BULKHEAD 30BB 08/255 & 83YY 89/055 SUPPLIER: WWW.DULUX.CO.UK ALLOW FOR ENDURANCE MATT PAINT FINISH. TO BE RUBBED BACK TO CREATE DISTRESSED/WEATHERED LOOK.
WF08	PAINT REF: PIZZA PILGRIMS GREEN & WHITE STRIPE PAINT TO MASTERCLASS, WALL & COLUMNS AS SHOWN ON PLAN 30BB 08/255 & 83YY 89/055 SUPPLIER: WWW.DULUX.CO.UK ALLOW FOR ENDURANCE MATT PAINT FINISH. TO BE RUBBED BACK TO CREATE DISTRESSED/WEATHERED LOOK.
WF09	HAND PAINTED WALL MURAL BY PP APPOINTED ARTIST. MAIN CONTRACTOR TO ASSIST WITH SOME 3D ELEMENTS. JAMES ELLIOTT TO ADVISE.
WF10	WALLPAPER REF: YOOTHA WALLPAPER TANGERINE STANDARD SUPPLIER: WWW.70SHOUSEMANCHESTER.COM
WF11	WHITE TILES REF: PRISMATICS WHITE GLOSS - 150MM X150MM AA043YPRG1 044 SUPPLIER: WWW.JOHNSON-TILES.COM
WF12	EXISTING PANELING TO BE RETAINED AND MADE GOOD PAINTED REF:
WF13	WALL TILE REF: MALLORCA DIAMOND TILE TO BE APPLIED UP TO 1M TO MEET PAINT ABOVE SUPPLIER: WWW.PORCELIANSUPERSTORE.CO.UK ALLOW FOR TIMBER TOP TRIM PAINTED BLUE REF: DULUX TRADE COLOUR REF: 43BB 09/340
WF14	STONE CLADDING REF: STONE PANEL SYSTEM - RUSTIC GNEISS REAL STONE CLADDING PANELS SUPPLIER: WWW.REALBRICKCLADDING.CO.UK
WF15	ALTRO WHITE ROCK/ HYGIENE WALL PANELS SUPPLIER: SUPPLIED BY MAIN CONTRACTOR
WF16	RECLAIMED DARK TIMBER WALL PLANKS SUPPLIED BY MAIN CONTRACTOR
WF17	RECLAIMED TIMBER WALL PLANKS TO MATCH EXISTING SUPPLIED BY MAIN CONTRACTOR
WF18	ALTRO HYGIENE WALL PANELS WITH NAPLES GRAPHIC DETAIL TBC

PLEASE REFER TO FF&E DOCUMENT SUPPLIED BY PWD FOR MORE INFORMATION ON WALL FINISHES AND SUPPLIERS. IF IN DOUBT CONTACT PHILIP WATTS DESIGN.

GENERAL NOTES:

1. DRAWING BASED ON PLANS PROVIDED BY MOBILE CAD SURVEYING SOLUTIONS. ALL MEASUREMENTS MUST BE CHECKED ON SITE BY THE MAIN CONTRACTOR
2. ALL FINISHES TO BE FIRE RATED AS APPLICABLE TO THE PROJECT. IN MOST CASES THIS WILL MEAN CLASS O. REFER TO FINISHES SCHEDULE AND FF&E DOCUMENT FOR MORE INFORMATION. WHERE A FINISH IS BESPOKE THE CONTRACTOR MUST PROVIDE FR CERTIFICATION.
3. SOME FINISHES MAY REQUIRE SAMPLING BY THE CONTRACTOR. REFER TO WALL FINISHES SCHEDULE AND FF&E DOCUMENT FOR MORE INFORMATION.

DO NOT SCALE THIS DRAWING

philip watts design

Unit 11: Byron Industrial Estate Brookfield Road Arnold Nottingham NG5 7ER
T: 0115 926 9756

GENERAL NOTES:

THE CONTRACTOR SHALL CHECK AND VERIFY ALL DIMENSIONS ON SITE AND REPORT ANY DISCREPANCIES IN WRITING TO PHILIP WATTS DESIGN BEFORE COMMENCING WITH THE WORK.

ALL DRAWINGS ARE THE PROPERTY OF PHILIP WATTS DESIGN AND SHALL NOT BE REPRODUCED WITHOUT THE CONSENT OF THE DESIGNERS.

DRAWINGS SHALL NOT BE SCALED.

THIS DRAWING IS TO BE READ IN CONJUNCTION WITH THE RELEVANT SPECIFICATION OF BUILDING WORKS.

ALL DIMENSIONS ARE IN mm UNLESS OTHERWISE NOTED

THIS DRAWING MAY INCORPORATE INFORMATION FROM OTHER CONSULTANTS. PHILIP WATTS DESIGN CANNOT ACCEPT RESPONSIBILITY FOR THE INTEGRITY AND ACCURACY OF SUCH INFORMATION.

IF IN DOUBT ASK !

REV	DESCRIPTION	DATE	NAME
C	LAYOUT UPDATED TO SUIT COMMENTS FROM SITE MEETING 12.05.25	15.05.25	JB
B	SCHEDULE AMENDED, ADDITIONAL NOTES ADDED	17.04.25	JB
A	UPDATED TO SUIT LATEST VISUALS 03.26.25	04.04.25	JB

PIZZA PILGRIMS

CLIENT ADDRESS
PIZZA PILGRIMS PIZZA BASE,
3 KINGLY STREET,
LONDON,
W1B 5PD

Shop Name
DEANSGATE - MANCHESTER

Title
PROPOSED MEZZANINE WALL FINISHES

Site Address
105- 107 DEANSGATE,
GREATER,
MANCHESTER
M3 2BQ

Gross FOH Area	Gross BOH Area	
177 m^2	23 m^2	
Drawing No. 055_25_12		Rev. C
Date 19.12.2024	Status FOR APPROVAL	Drawn by JB

Scale 0 500 1000 1500 2000 2500mm
SCALE 1:50 @ A1