



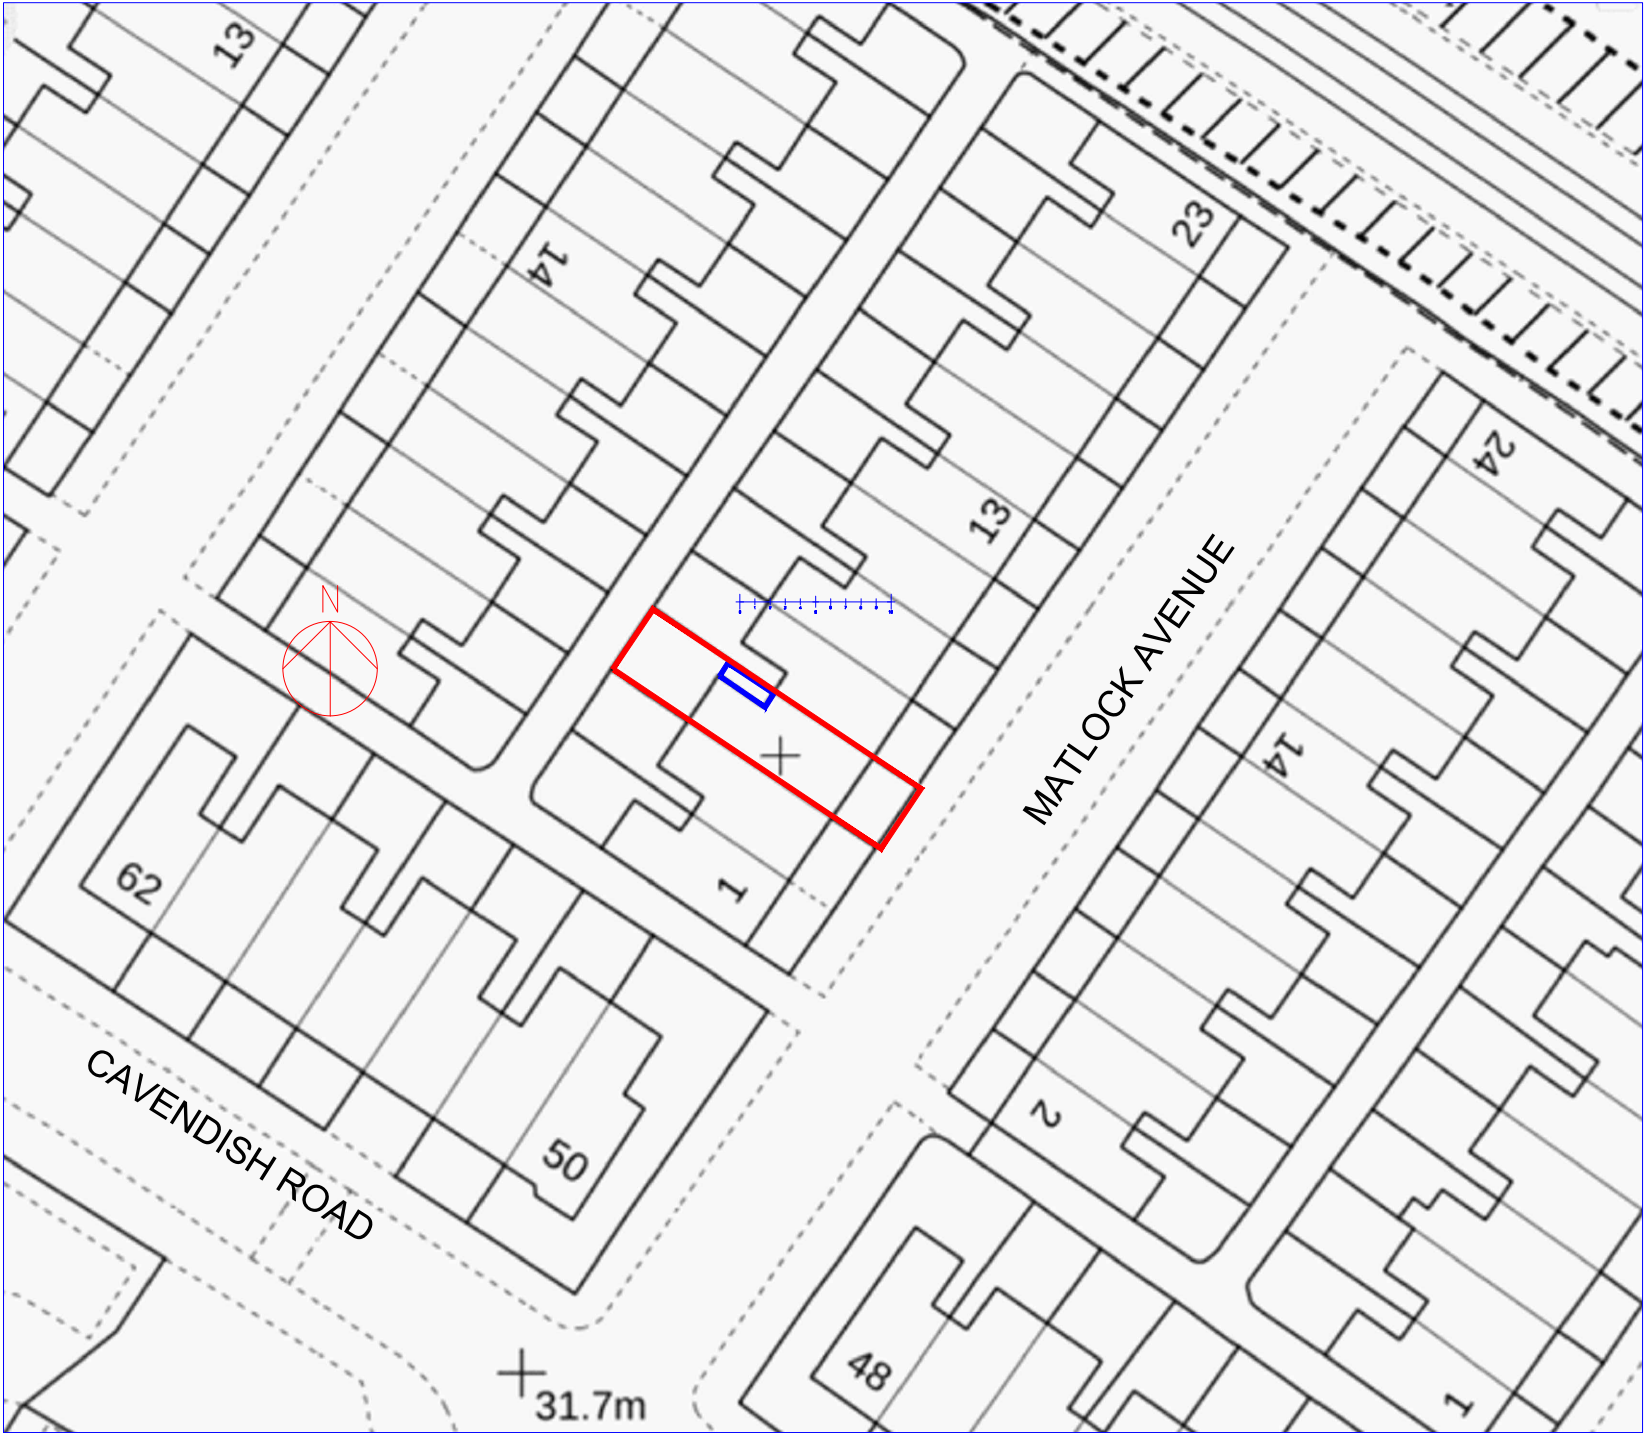

OS Map
Scale 1:500

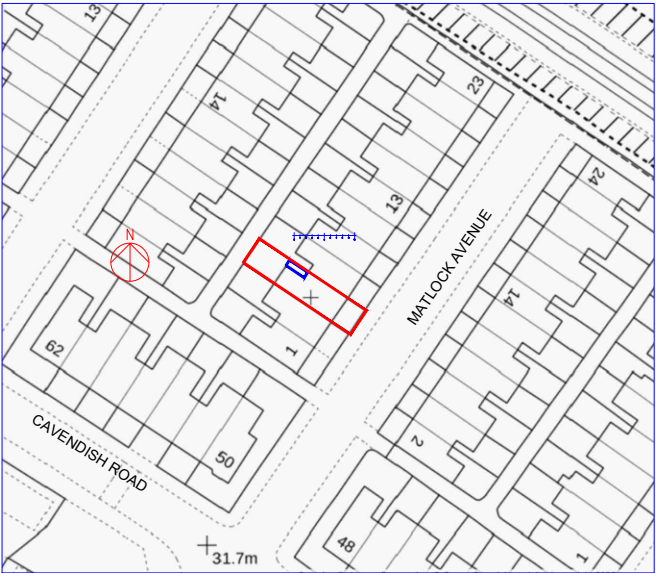

OS Map
Scale 1:1250

Rev	Date	Description
-----	------	-------------

Issued For : INFORMATION PURPOSES ONLY

Client
Miss. Holly McAlpine

Project
5 Matlock Ave, Manchester. M20 1JSL
Proposed single storey rear extension.

Scheme - Drawing Title
OS Map

03	Date	14.04.25
Drawing No.	Revision	Scale Various @A3

