


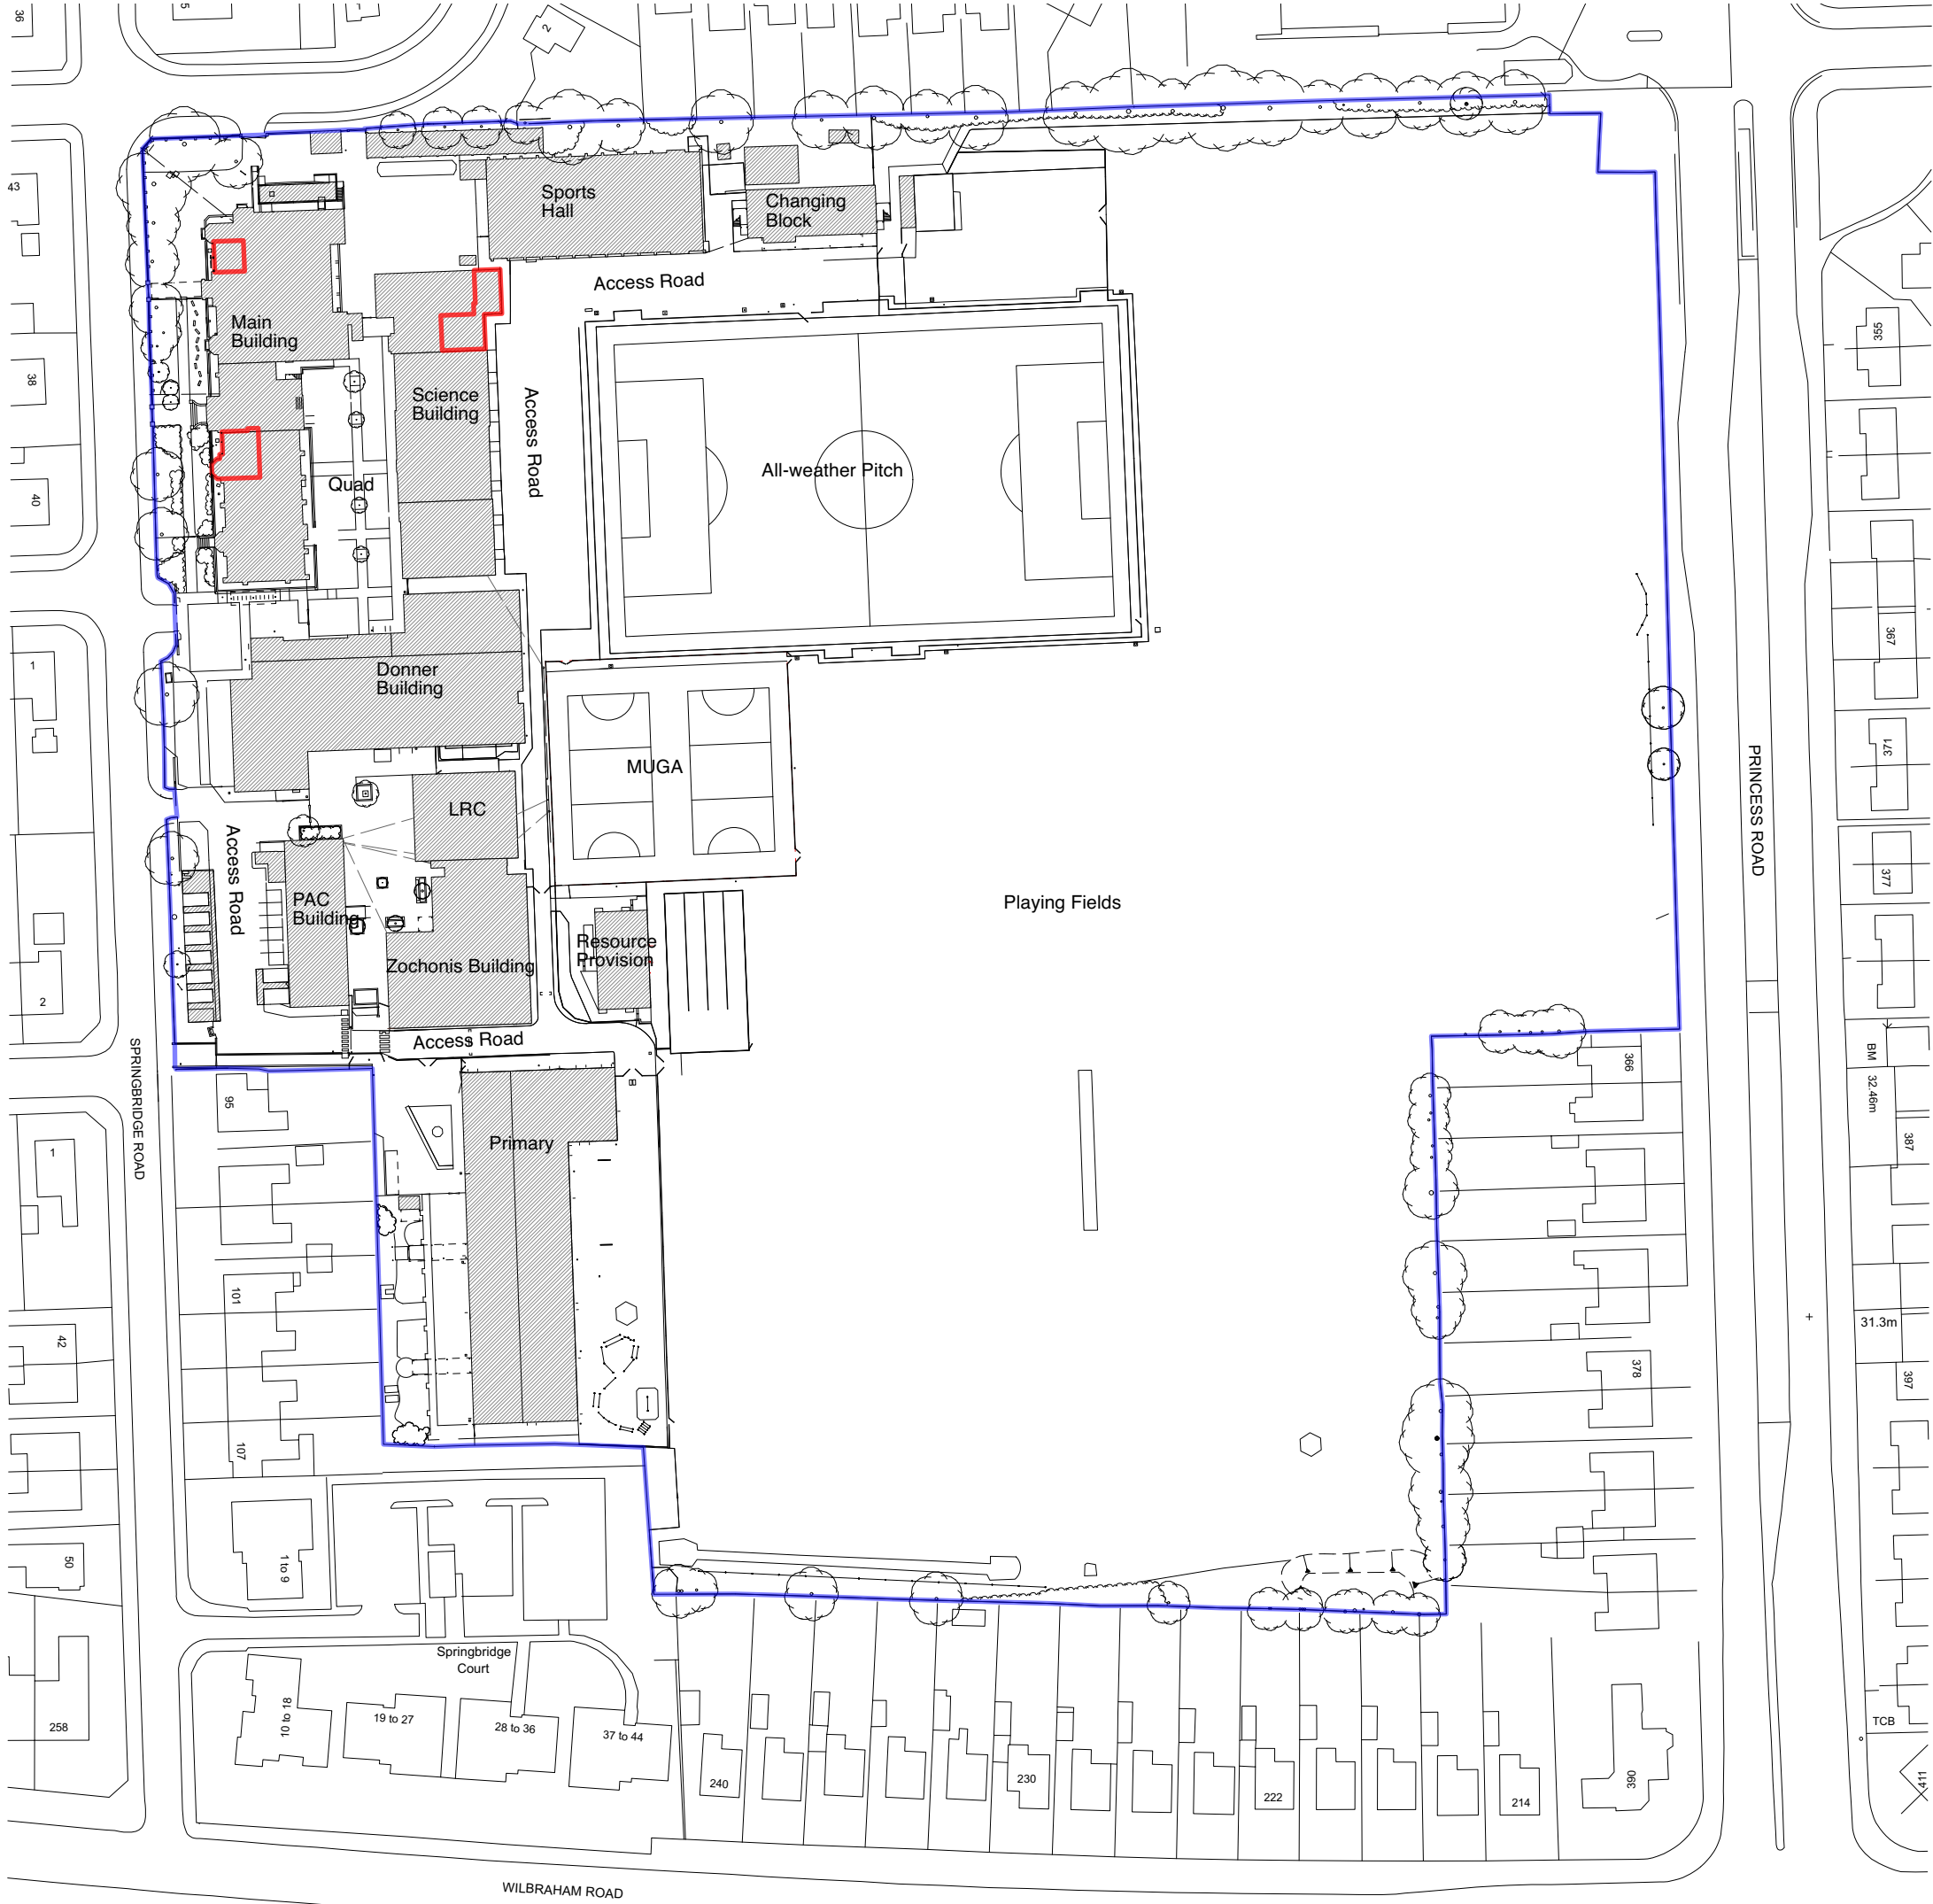

NOTES

P01 14/04/2025 First issue.
revisions

CoARC

COLLABORATIVE ARCHITECTURE


coarc.co.uk 0121 769 2414 studio@coarc.co.uk

project title
WC Provision

client
United Learning

project address
William Hulme's Grammar School WC Provision

drawing title
Location Plan

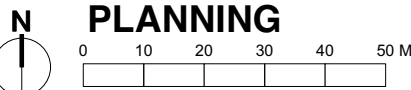

scale 1:1250 @A3 date 31/03/2025

drawing no. WHGS1 - COA-XX-00-D-A-0001 revision P01

All dimensions to be checked & verified on site. Dimensions structural unless noted otherwise. Drawings to be read in conjunction with specification. Any bracketed dimensions are for checking and not for setting out purposes. Any discrepancies with other project information, existing building or site features are to be reported to the Architect before commencement. Do not scale from printed drawings without checking with the architect. © CoARC Ltd. The contents of this drawing may not be reproduced in whole or in part without express permission of CoARC Ltd