




1 Driver' Area
1 : 50

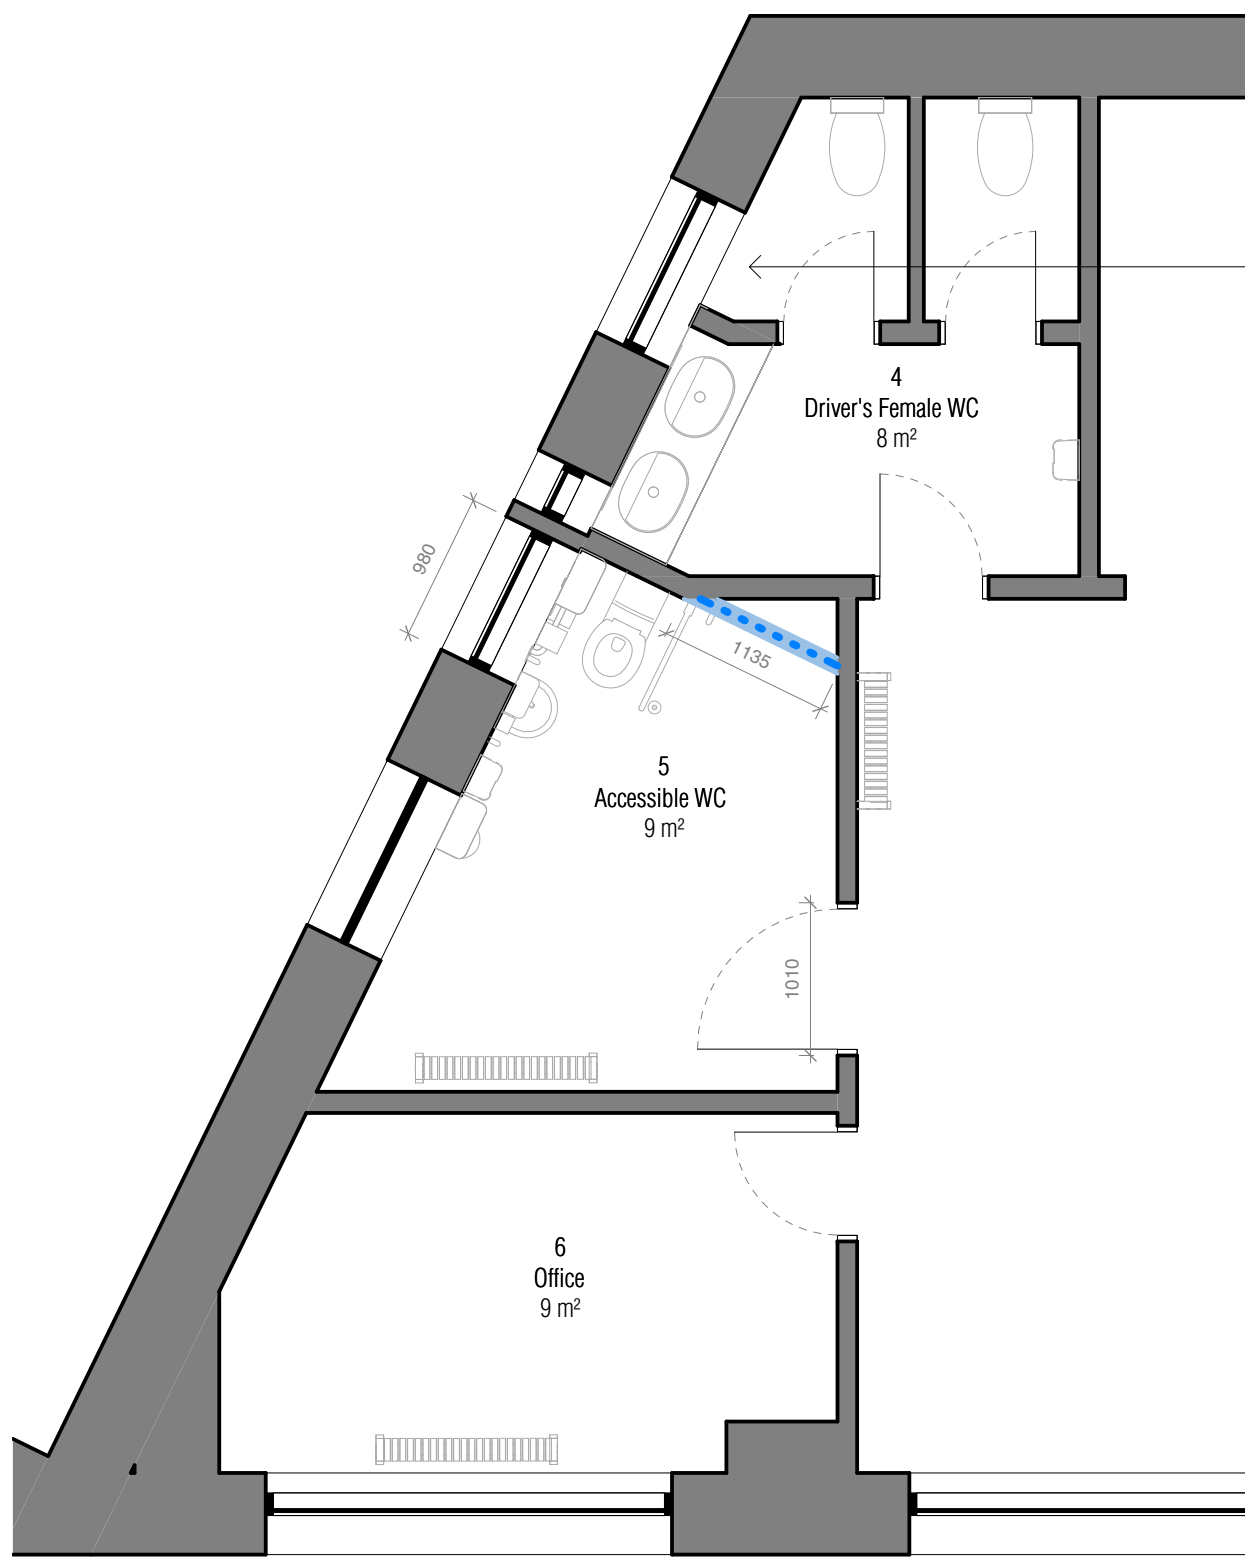

Set out to co-ordinate with cubicle sub-contractor design

Allow for access hatch to new wall lining to access existing valves behind

New wall linings set out from wall to allow for all existing pipes to be contained rather than exposed where mirrors are required, and to allow for direct tiling rather than tiling original wall


2 Engineer's Area
1 : 50

PATRESSING:

- PAT_01 18mm Plywood Pattress Location: Upper level of the wall
- PAT_02 18mm Plywood Pattress Location: Lower level of the wall
- PAT_03 18mm Plywood Pattress Location: Full wall
- PAT_04 18mm Plywood Pattress Location: Central level of the wall
- PAT_05 18mm Plywood Pattress Location: Lower level of the wall
- PAT_06 18mm Plywood Pattress Location: Lower level of the wall

NOTES:

- All Pattressing as per K11/415A
- For electrical socket pattress locations refer to M&E drawings.

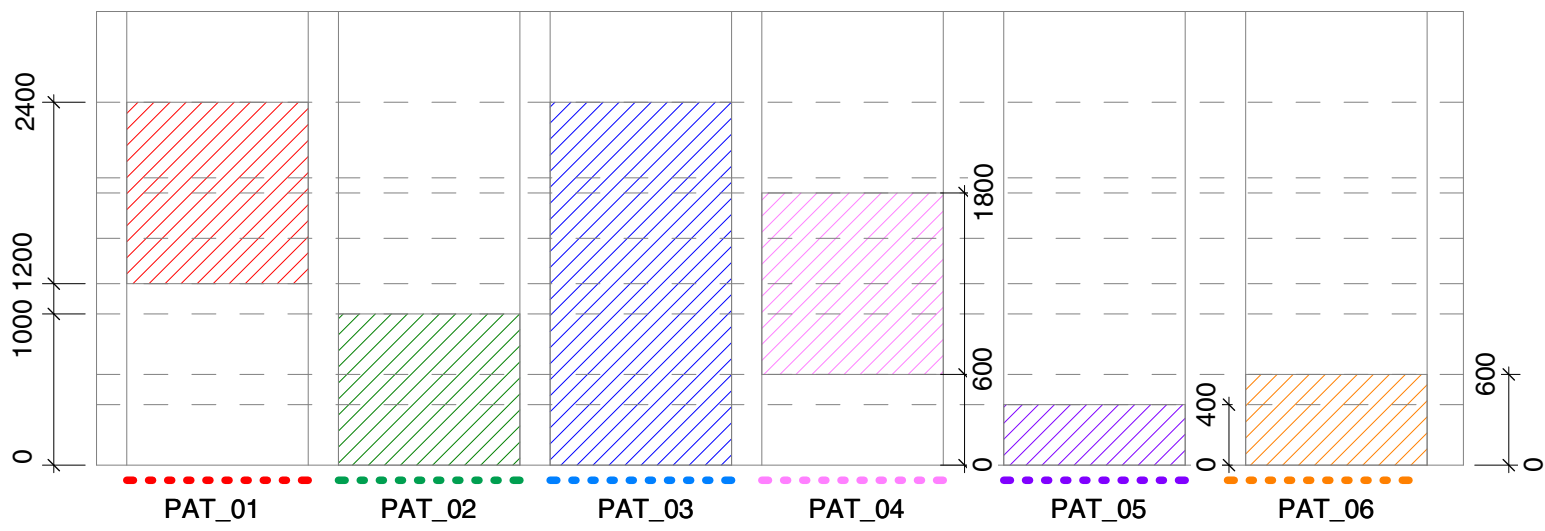

Pattress Setting Out
1 : 50

Internal Walls Legend

Partitions

IWT_01 NBS: K10/1254 Metal stud partition system - studs fixed to slab and restrained at the head to ceiling system

Internal Wall Linings

IWT_02 NBS: K10/1454 Independent wall lining system - metal studs fixed to slab and head of wall

IWT_03 NBS: K10/1654 Independent wall lining system - metal studs fixed to slab and head of wall

Refer to drawing 24032-MOJO-01-00-DR-A-PL2202 for wall and ceiling connection details