


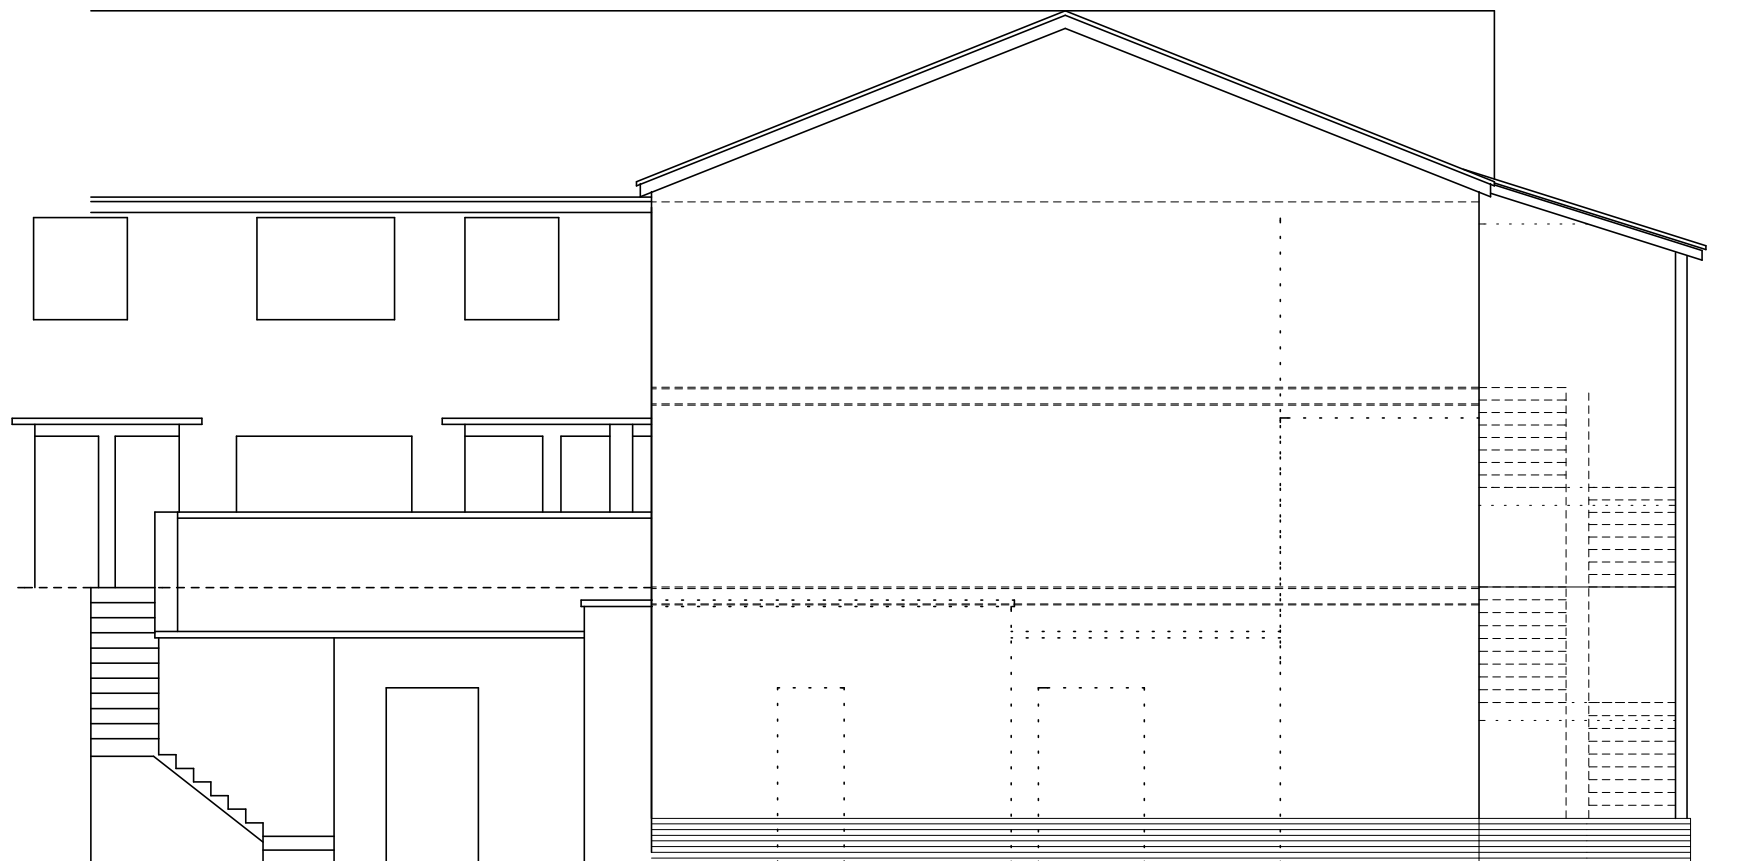

ELEVATION TO PARKING AREA (NE)



REAR ELEVATION (SE)

83-95 WENDOVER ROAD BROOKLANDS
CONSTRUCTION OF 8 NEW FLATS

0824/01/03 D

design24

design24 design & build
20 granville road, timperley,
simon@design24uk.com
07970 765968