


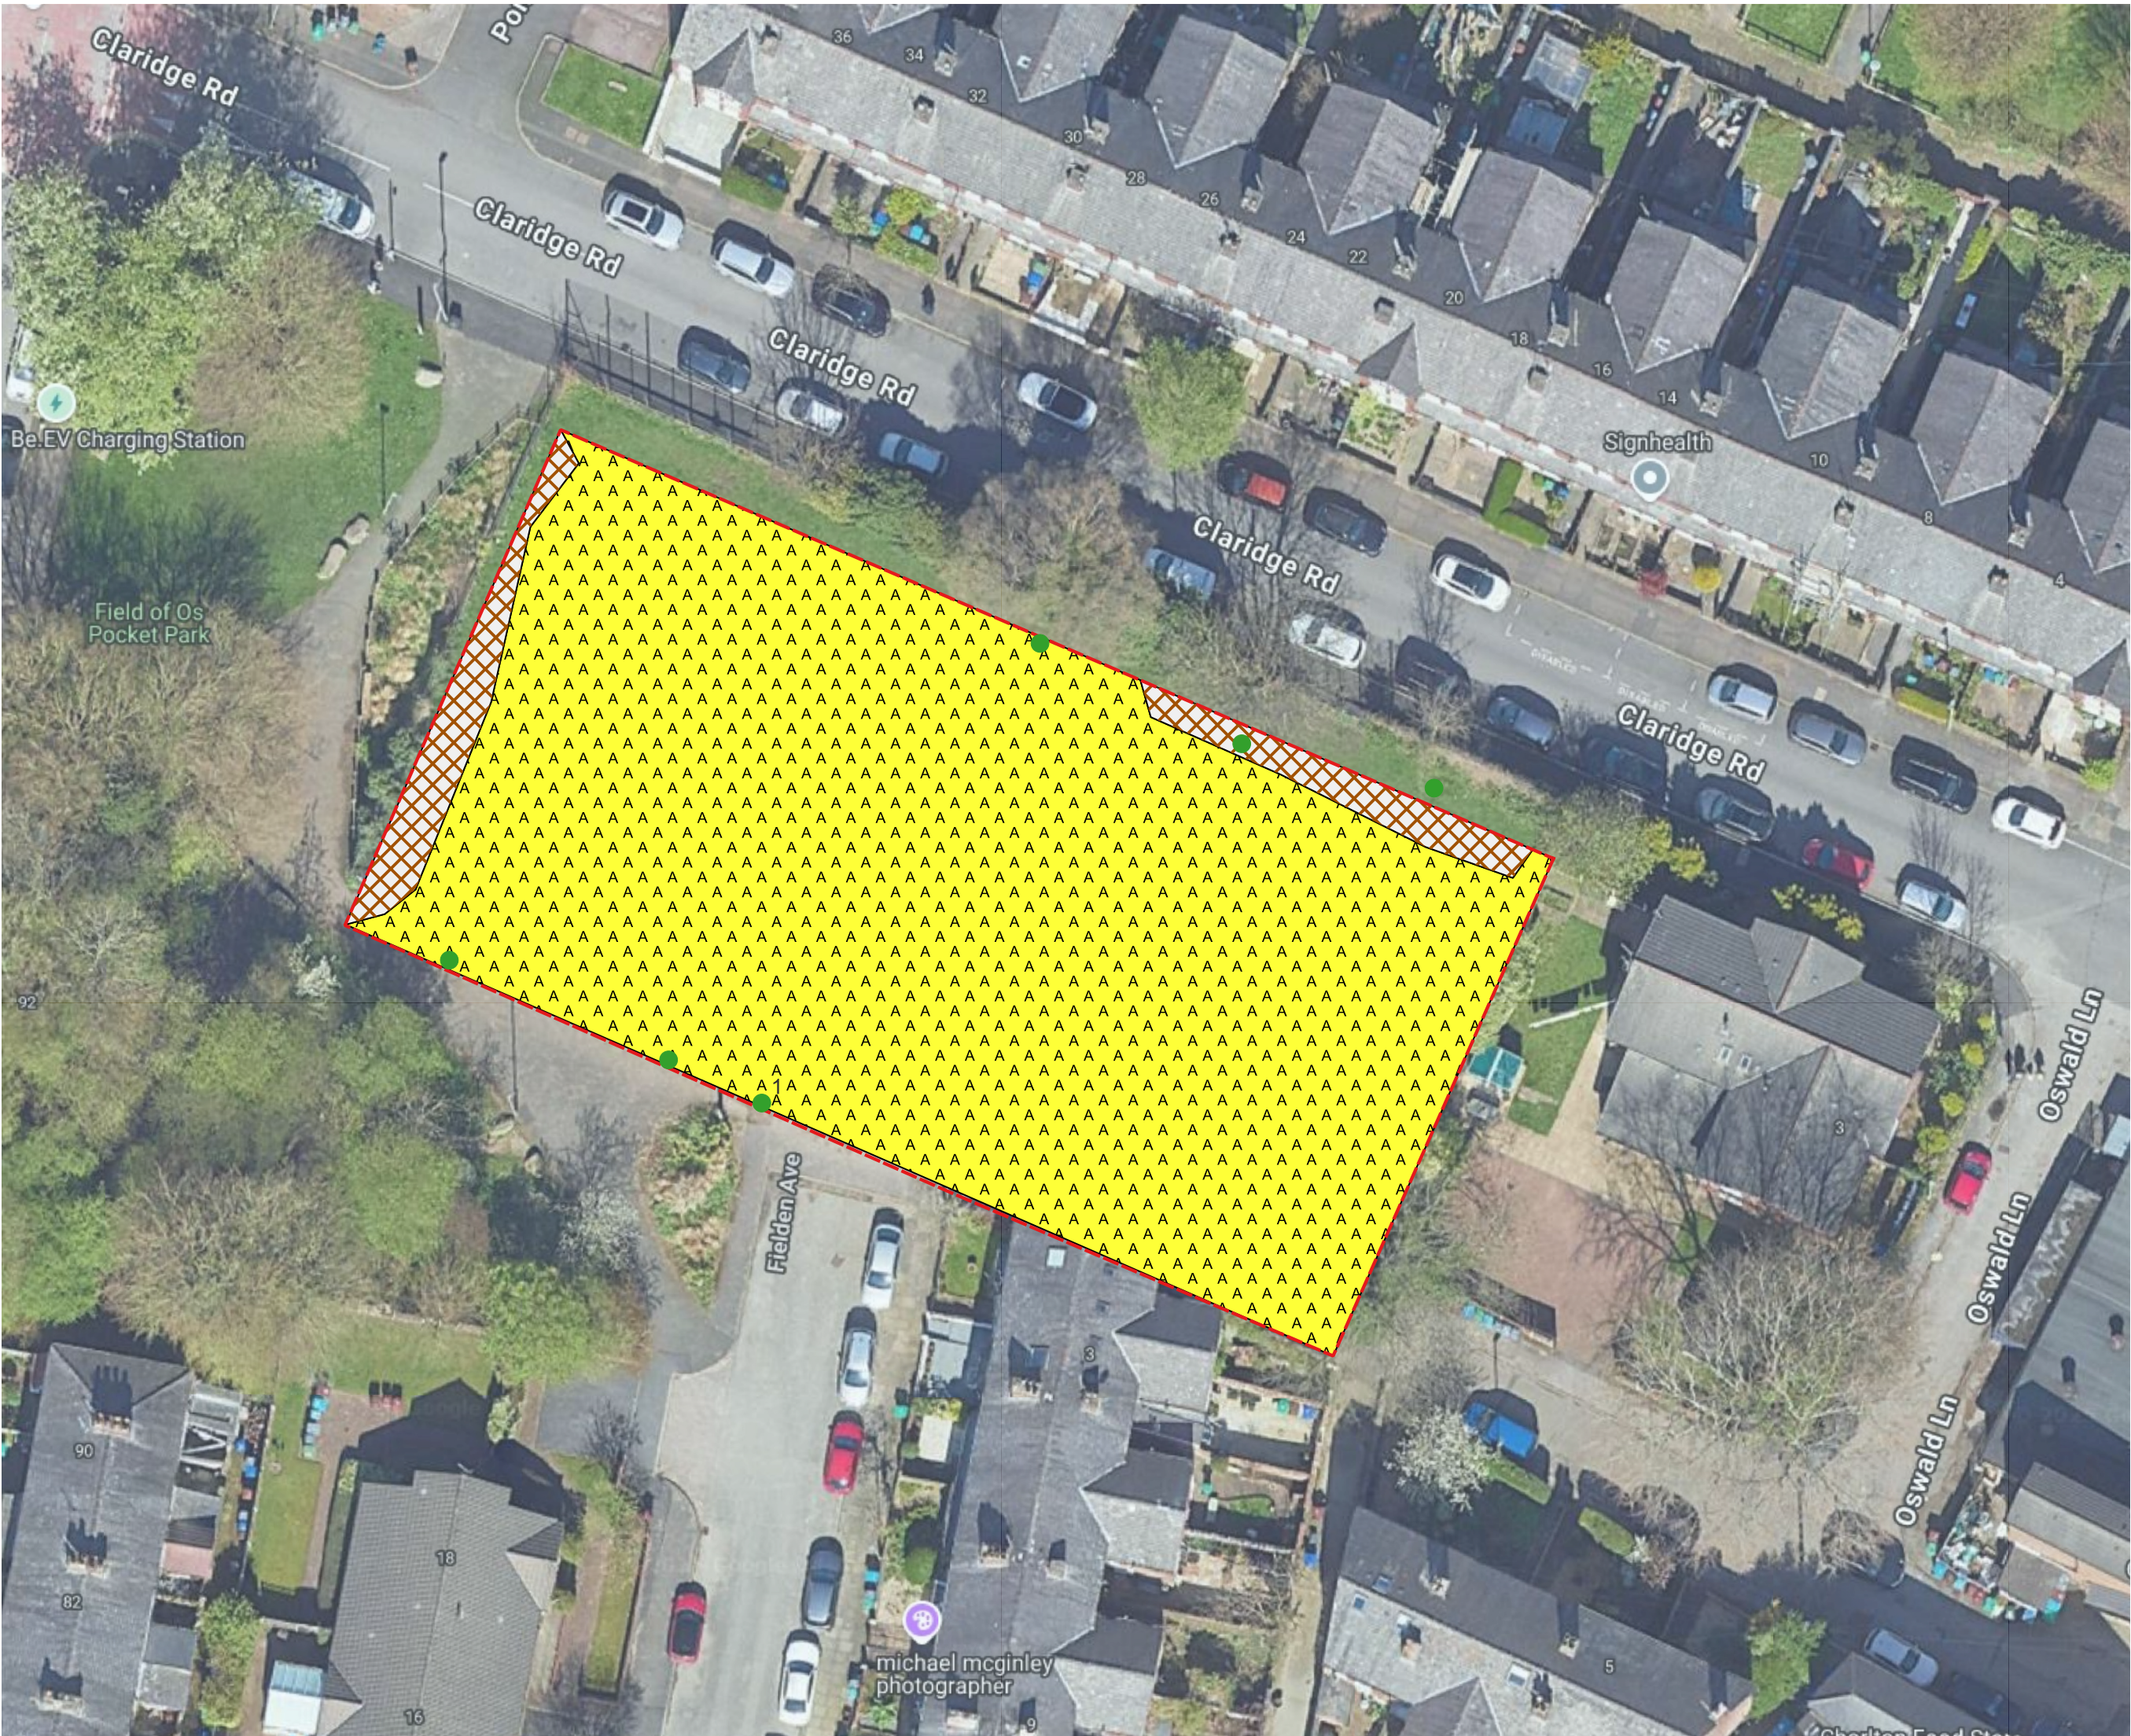

Key

- Individual trees
- ▨ Survey area
- ▨ Introduced shrub
- ▨ Introduced shrub
- ▨ Modified grassland

DO NOT SCALE.
ALL COORDINATES RELATED TO LOCAL GRID.
LOCATED TO NG BY BEST FIT TO DETAIL.
EXTRACTED FROM OS DIGITAL DATA.

© This drawing, including the design and technical information contained on it, is the property of Ascerta. The drawing may only be used for the specific purpose for which it has been intended and may not be reproduced or copied without prior permission.

**ASCERTA**
LANDSCAPE | TREES | ECOLOGY

t: 0845 463 4404
e: Info@landscapetreeseecology.com
www.landscapetreeseecology.com

CLIENT:
Corstorphine and Wright

PROJECT:
Site 22, Unity Arts, Field of Os,
Claridge Road, Chorlton, M21 9QD

DRAWING TITLE:
Baseline Habitats

SCALE: NTS@A3	DRAWN BY: LK	DRAWING No: P.2064.24.E02
DATE: 09/04/2025	CHKD BY: CP	REV: -