
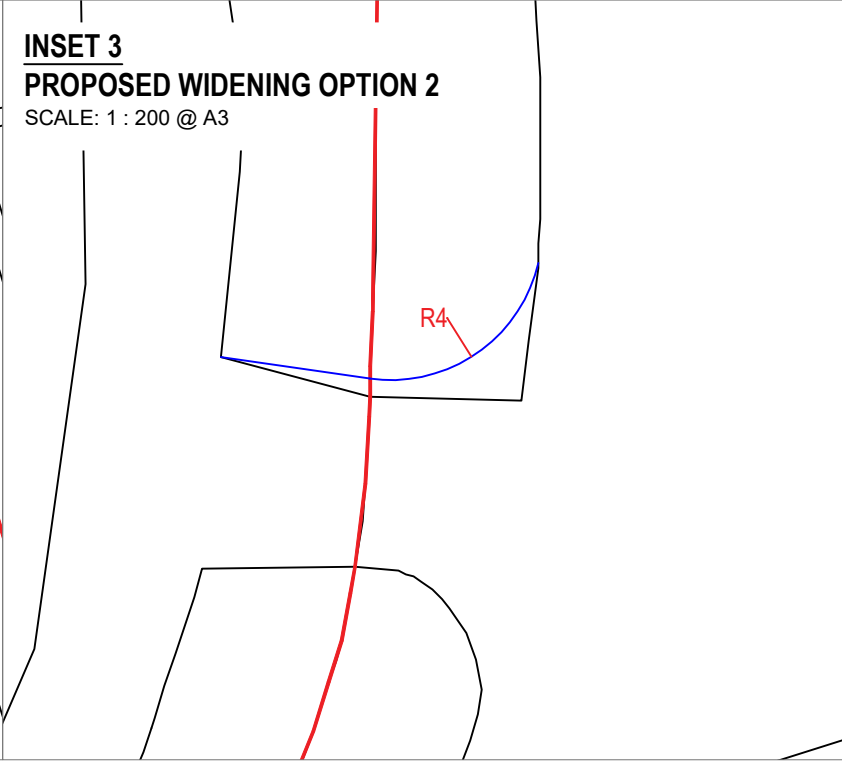
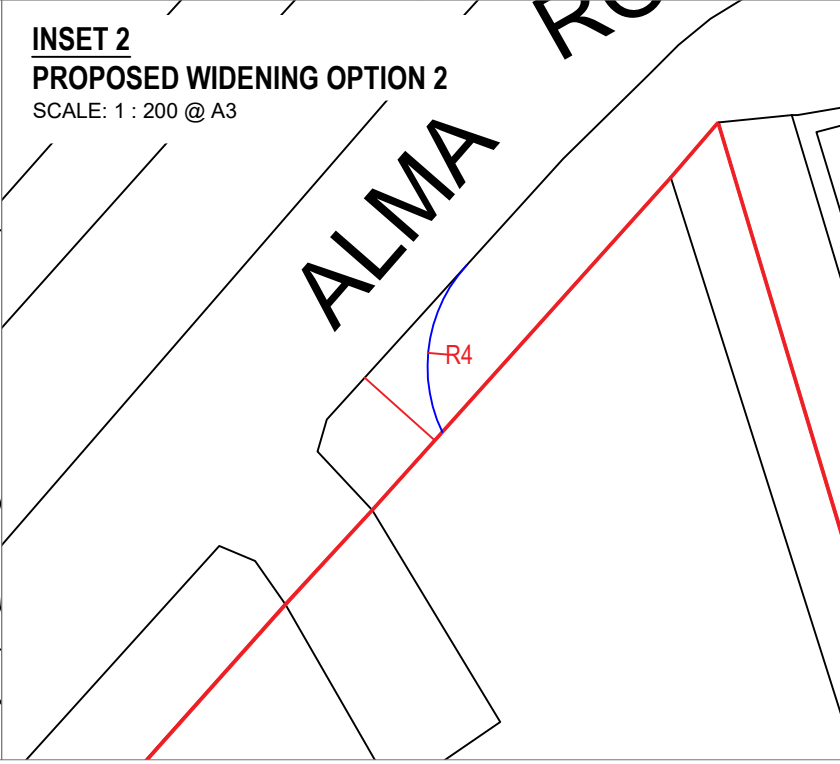
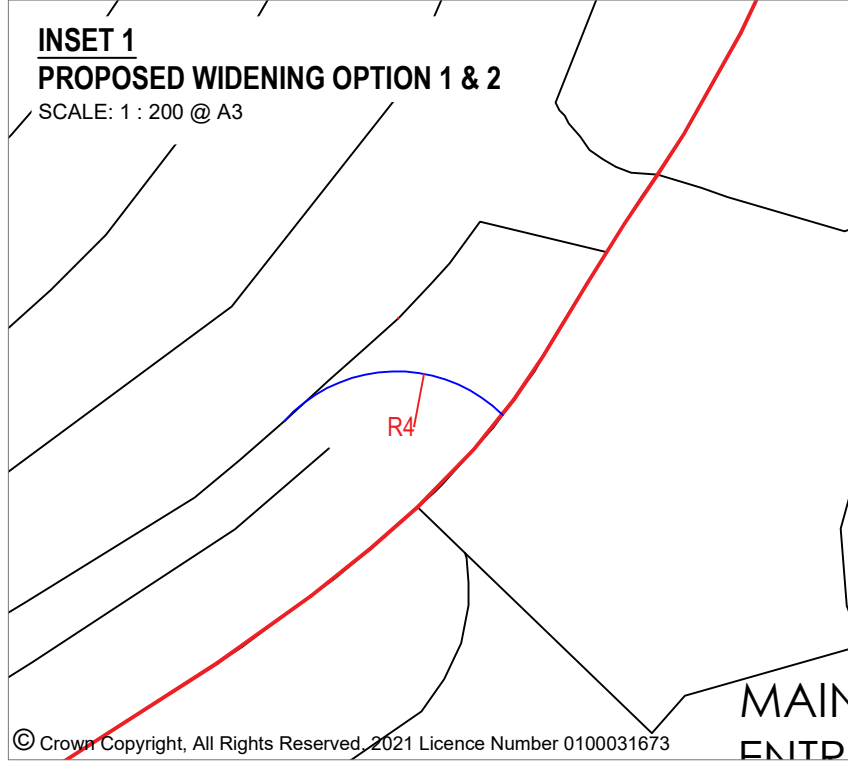


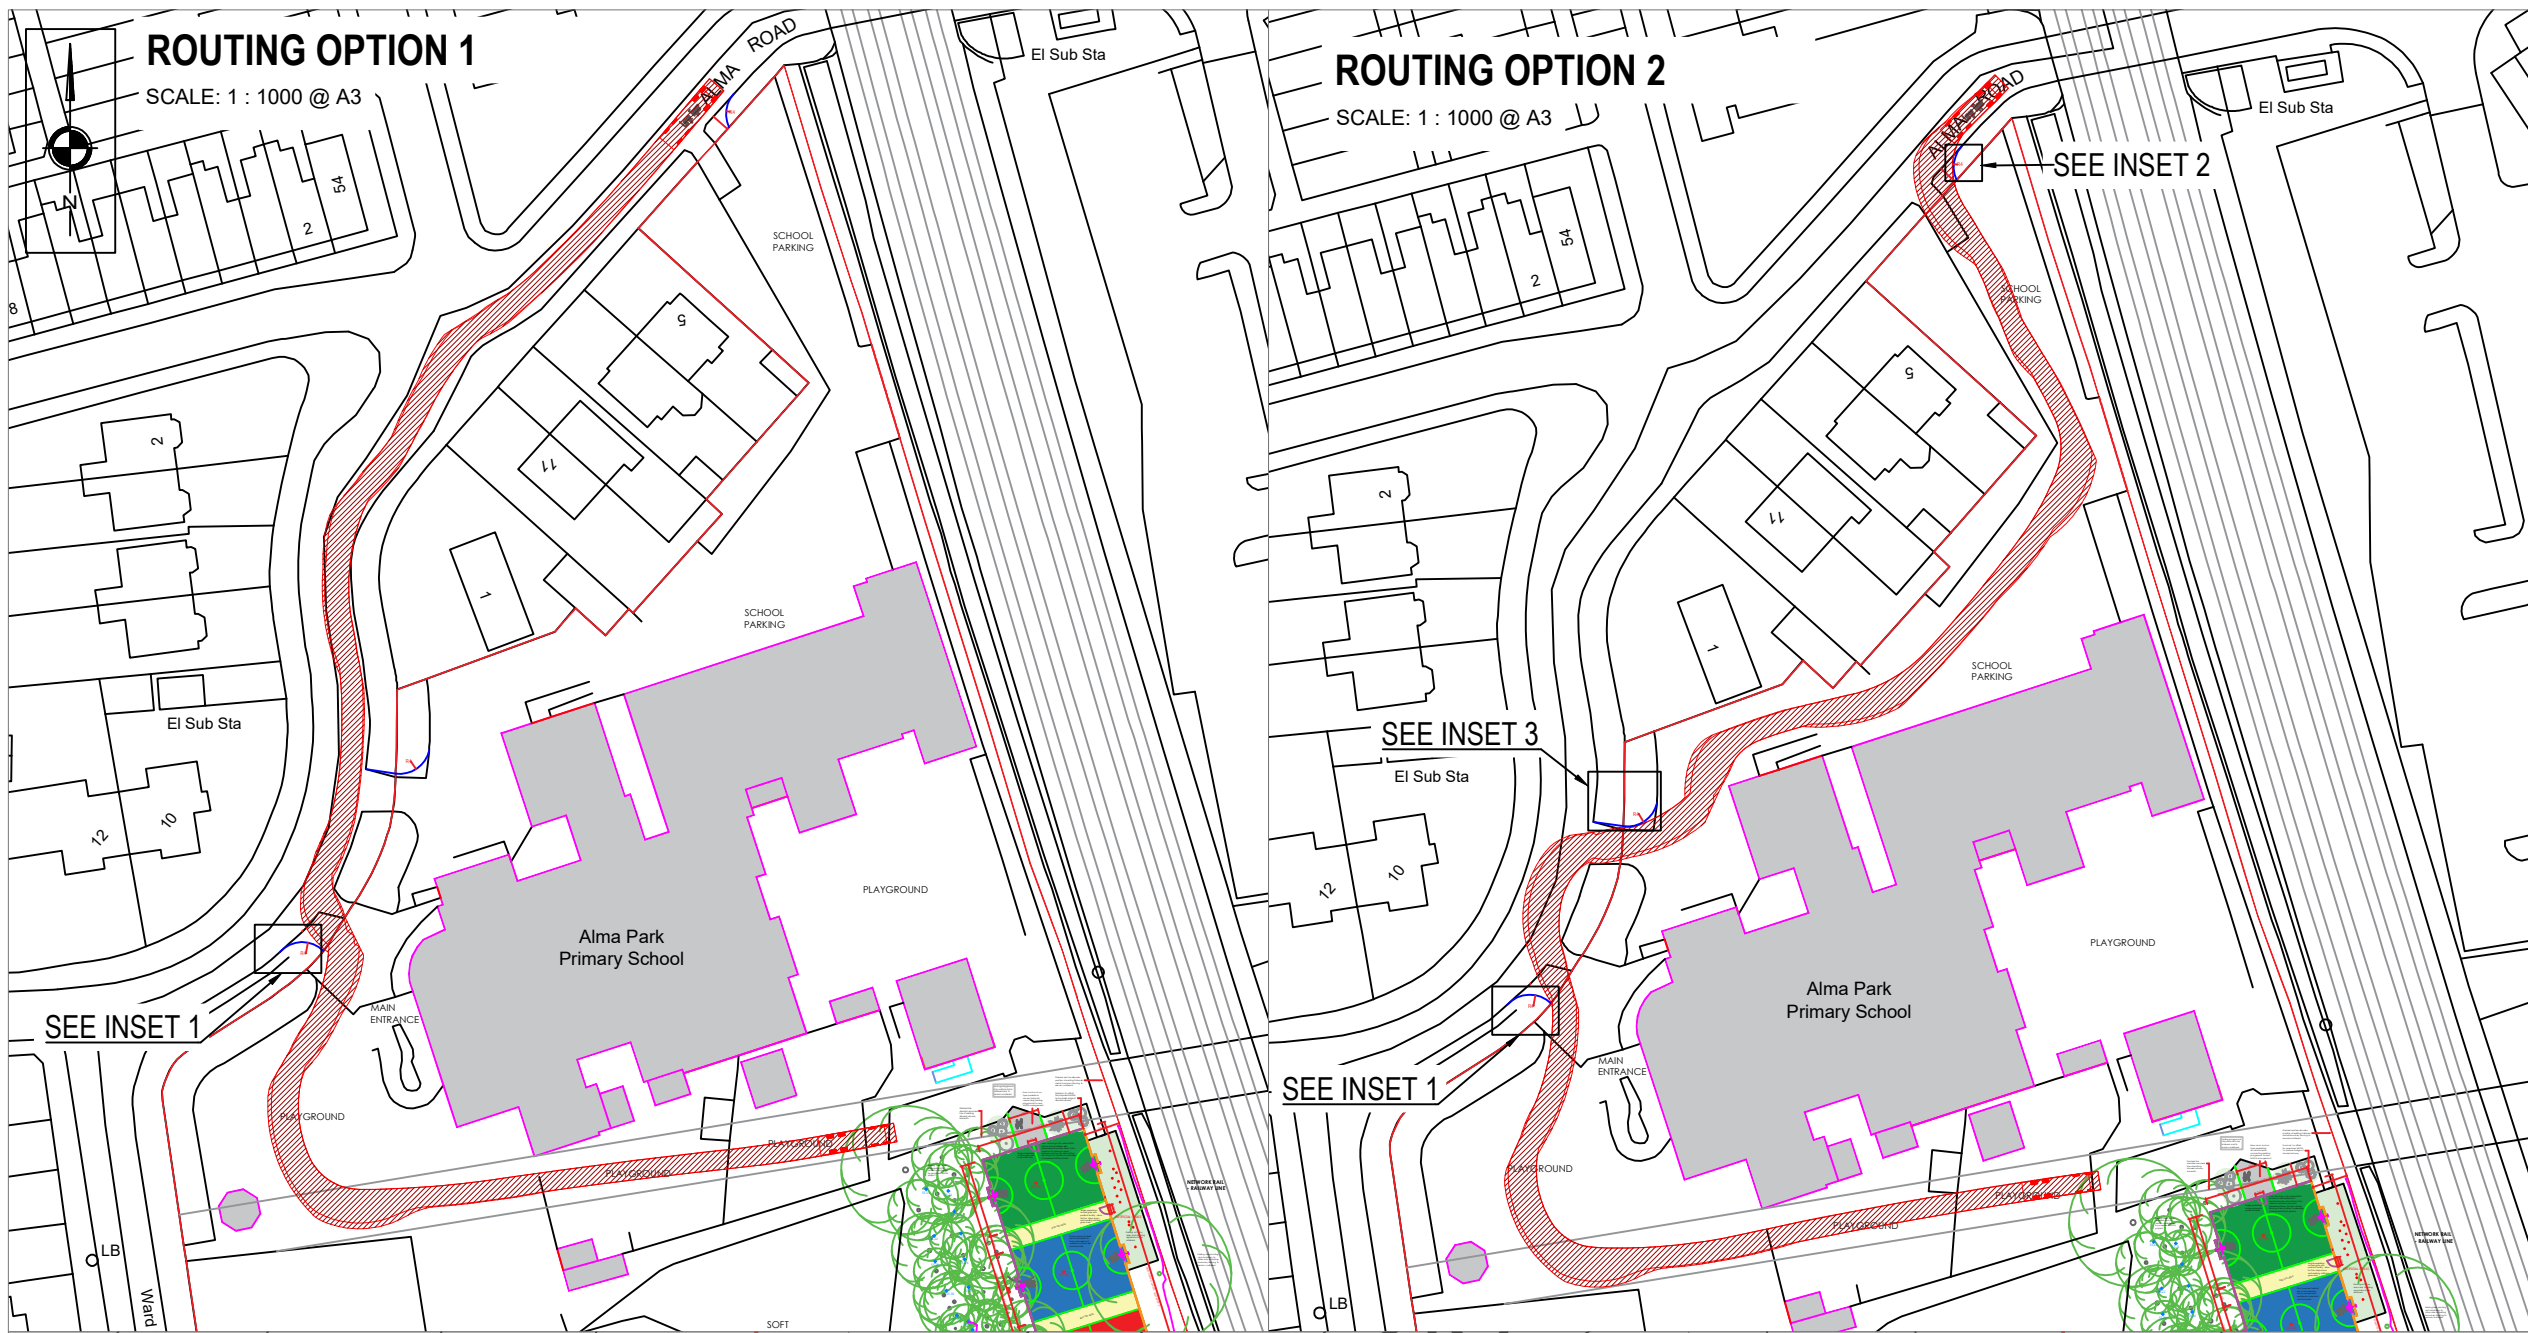

NOTES

|                             |         |
|-----------------------------|---------|
| Large Tipper                | 10.201m |
| Overall Length              | 2.500m  |
| Overall Width               | 2.893m  |
| Overall Body Height         | 0.343m  |
| Min Body Ground Clearance   | 2.500m  |
| Max Track Width             | 6.00s   |
| Lock to lock time           | 11.550m |
| Kerb to Kerb Turning Radius |         |

| REV | DESCRIPTION | DATE | BY |
|-----|-------------|------|----|
| -   | -           | -    | -  |

# S|C|P

**Transportation Planning : Infrastructure Design**

Colwyn Chambers, 19 York Street, Manchester, M2 3BA, Tel 0161 832 4400, www.scptransport.co.uk, Email info@scptransport.co.uk

Client Name:

ROWAN ASHWORTH LTD

Project Title:

ALMA PARK PRIMARY SCHOOL, LEVENSHULME

Drawing Title:

ROUTING OPTIONS 1 AND 2

|           |          |                      |                    |
|-----------|----------|----------------------|--------------------|
| Drawn By: | OP       | Date:                | 11.12.2024         |
| Checked:  | MD       | Scale:               | AS STATED IN INSET |
| Status:   | PLANNING | Approved/Unapproved: | -                  |

|                  |      |
|------------------|------|
| Drawing No.      | Rev. |
| SCP/241092/ATR01 |      |