






2 Bay Study Tower Central NE Cambridge St - Callout Level 04
1 : 20

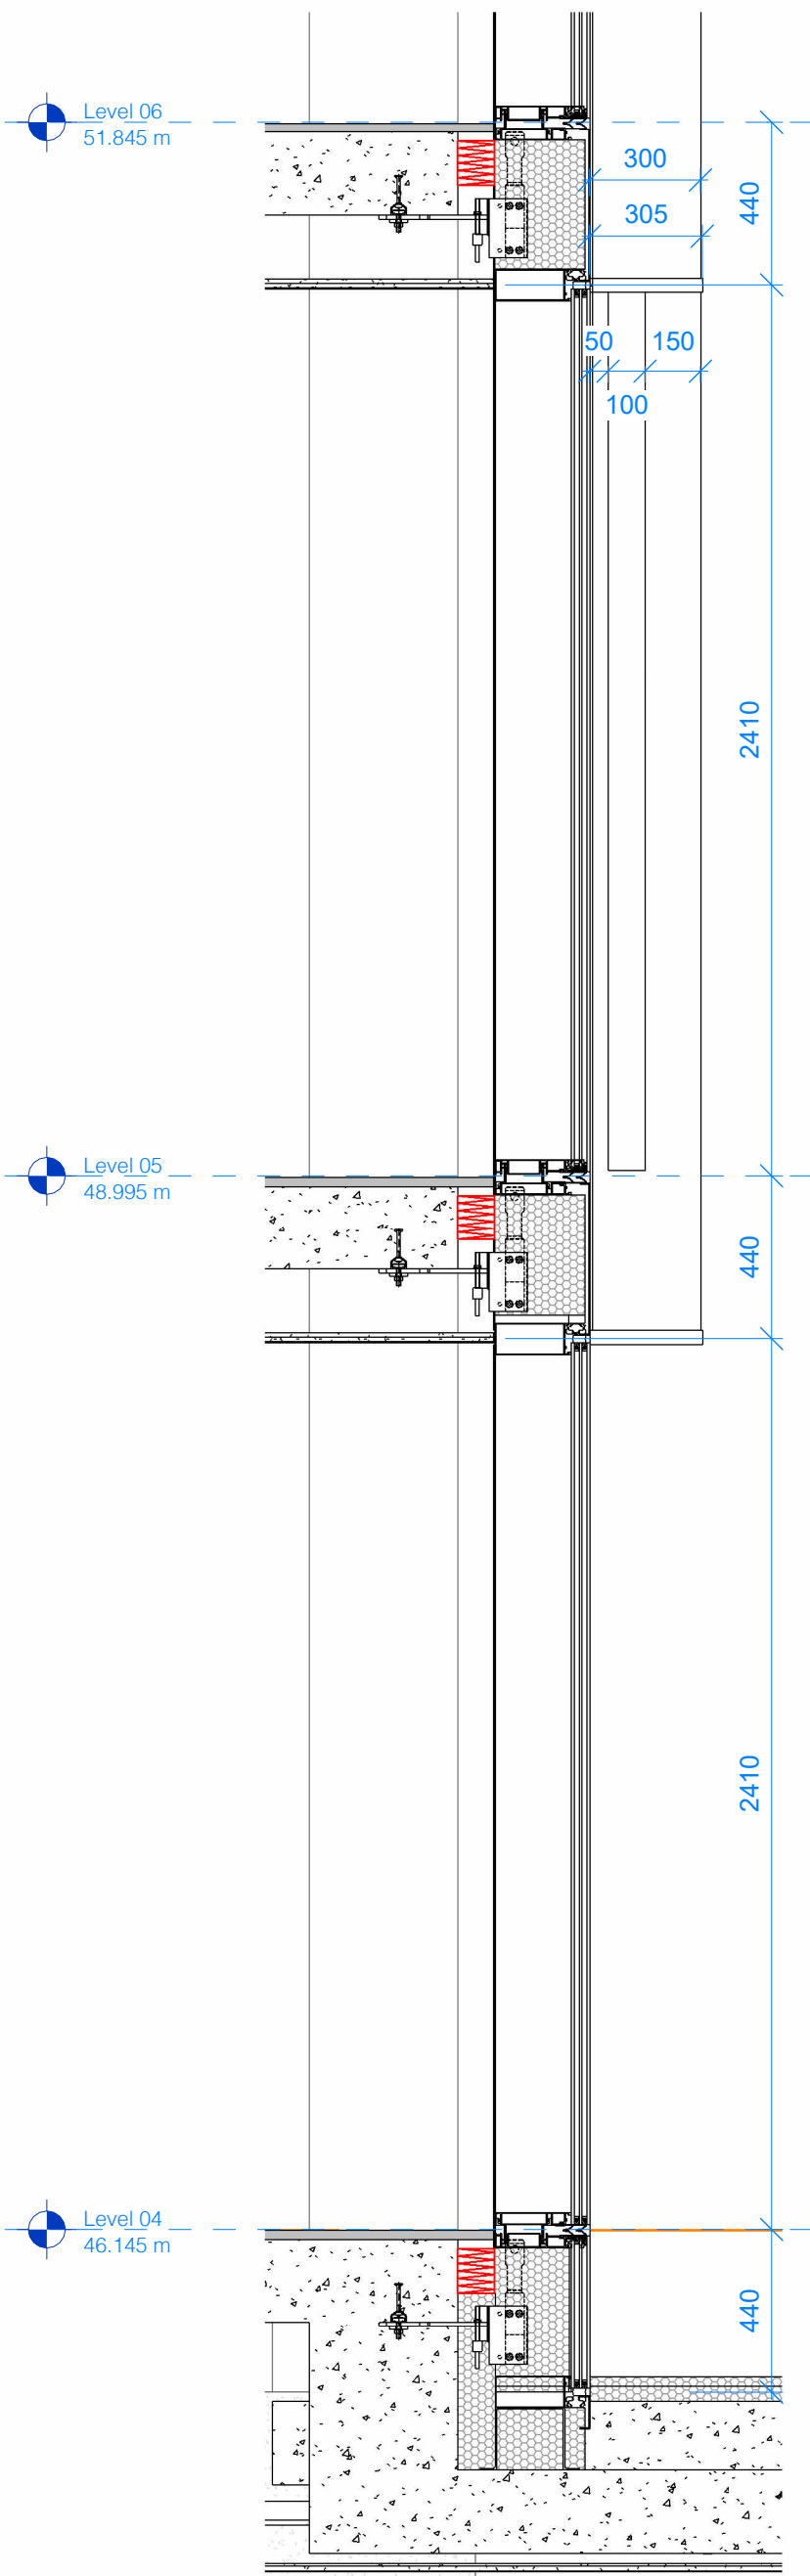

3 Tower Centre Level 04
1 : 20

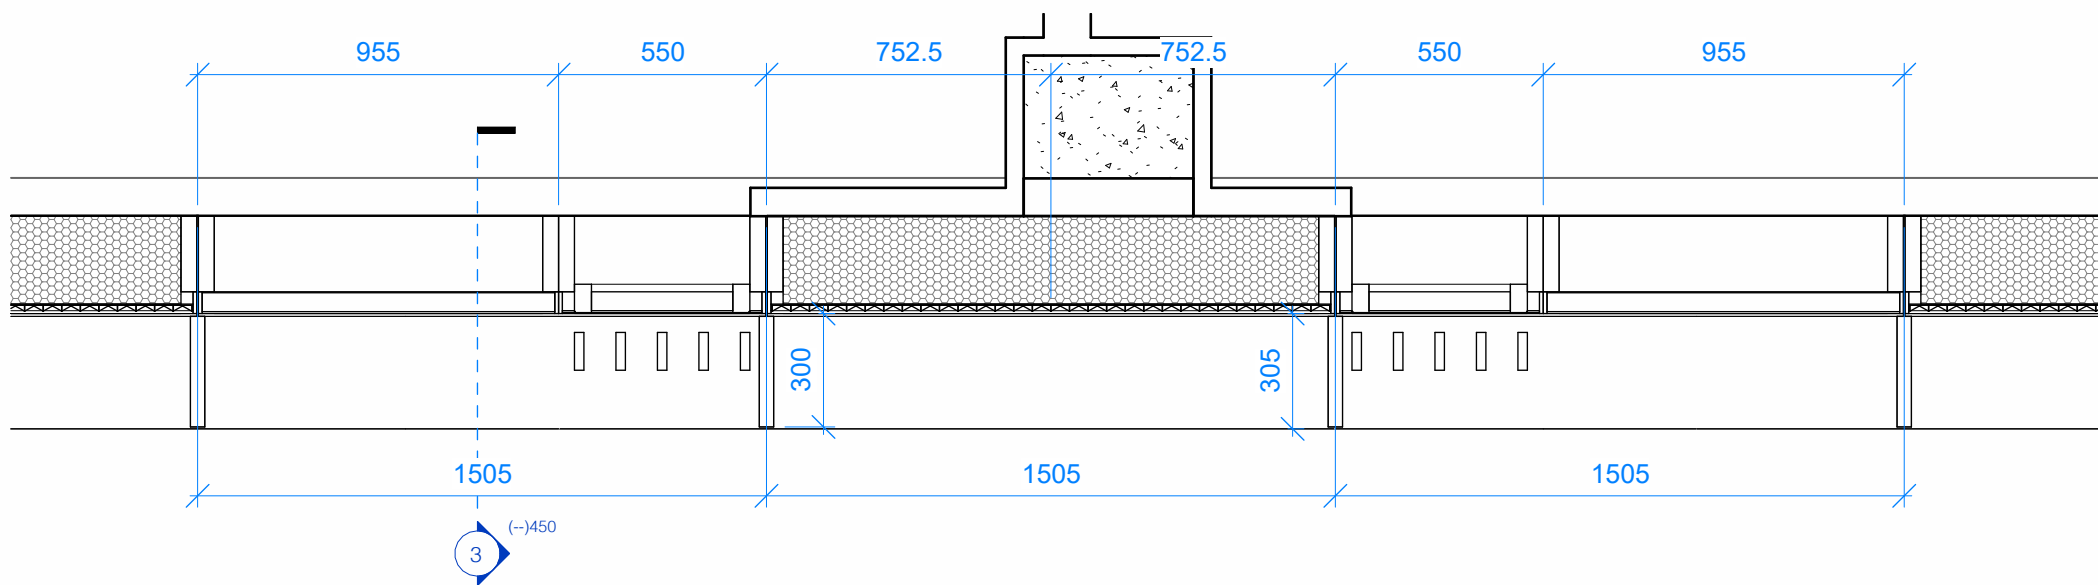

1 Tower Level 04
1 : 20

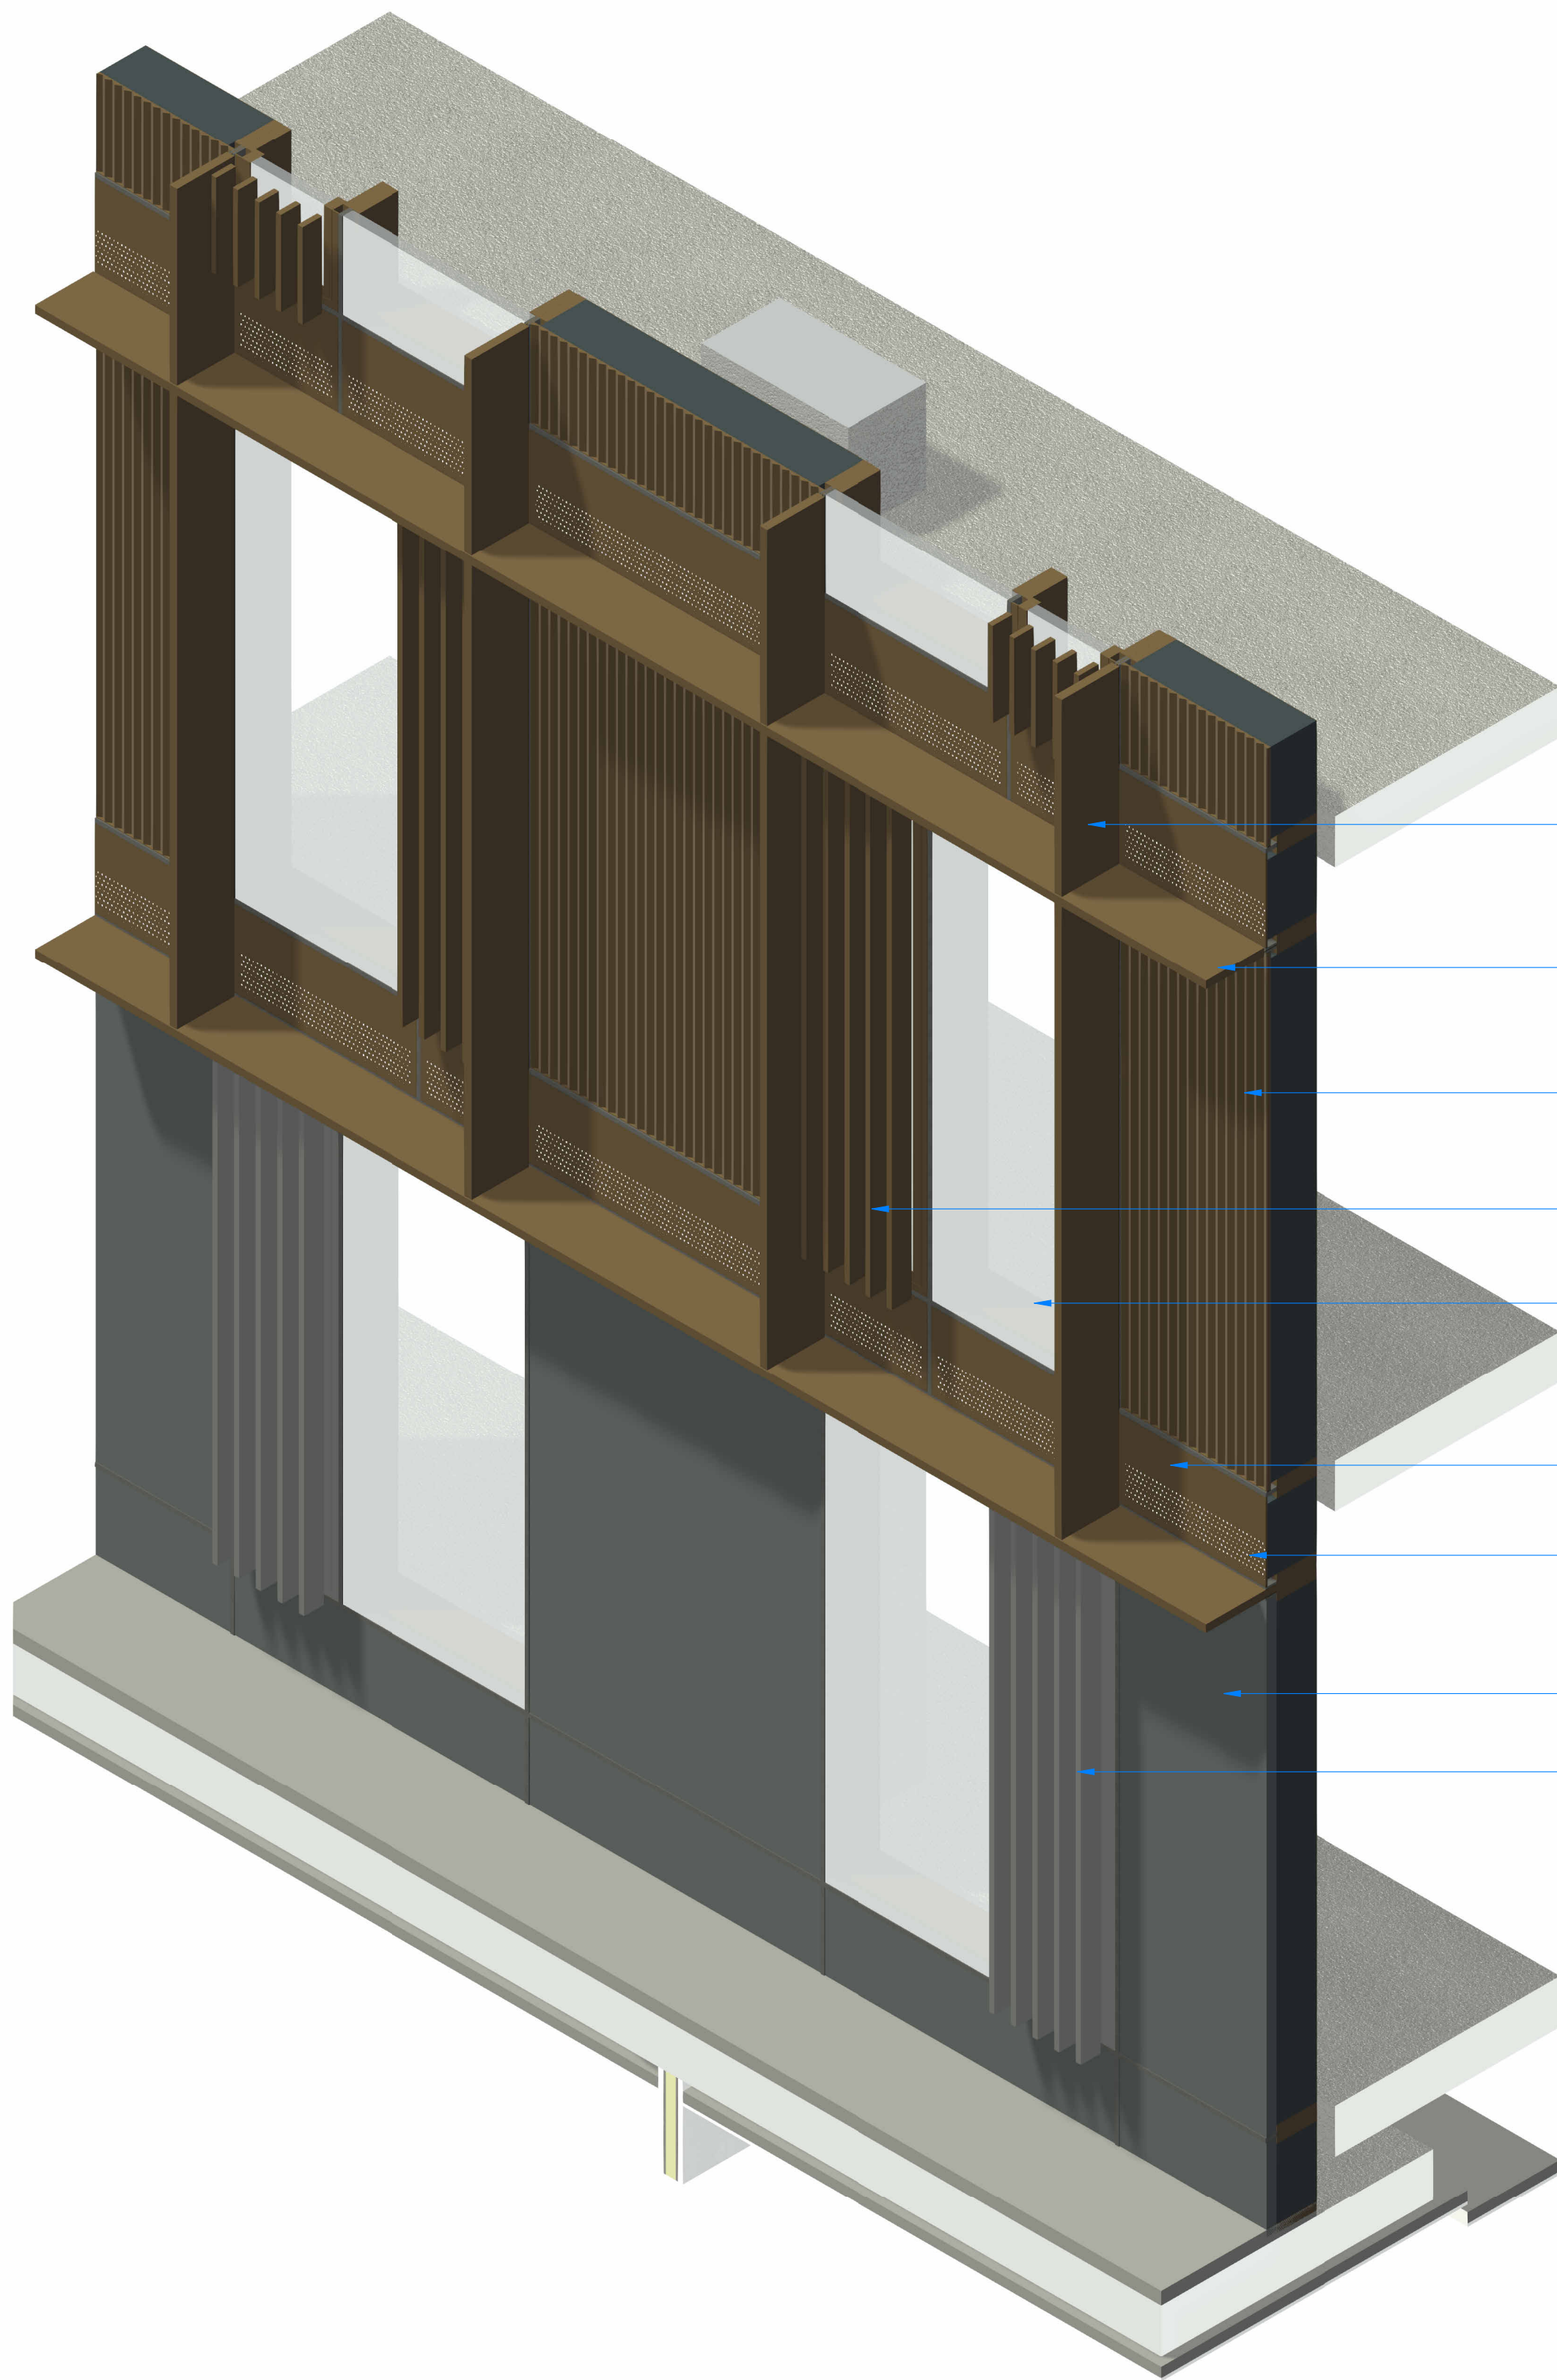


P5	Material Update	29.04.2025
P4	Planning Issue	26.02.2025
P3	Issued for information	12.02.2025
P2	Ventilation grill added.	16.12.2024
P1	First Issue - Bay Study	09.12.2024
Rev:	Details:	Date:

client:
Manner
project:
The Hotspur Press
job number:
0655
status:
Stage 03

title:
Bay Studies - Tower Level 04

scale:
1 : 20
@ A1
drawing number:
0655-HOD-THP-DR-XX-A-(-)451

current revision date:
29.04.2025
revision:
P5

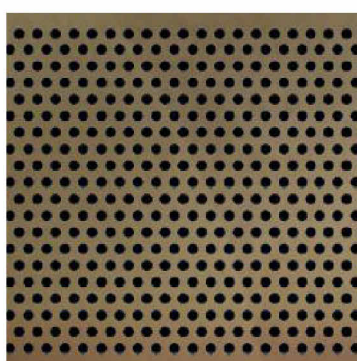

Anodised Aluminium- Anolok 543, or similar approved, ventilation grill (perforations to be determined)




RAL 7011, or similar approved



United Anodisers - Unicol Anolok II B713, or similar approved



Anodised Aluminium- Anolok 543, or similar approved

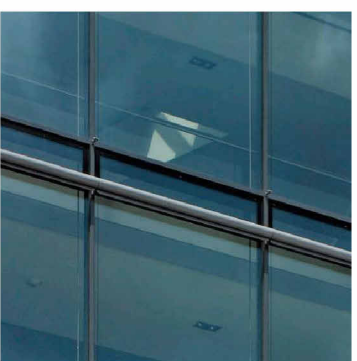

GlasTrosch- Combi Neutral 70/35 or similar approved