0m 1m 2m 3m 4m 5m

VISUAL SCALE 1:100 @ A3




Brick to match/similar to existing

UPVC windows


01-P-Elevation

1 : 100

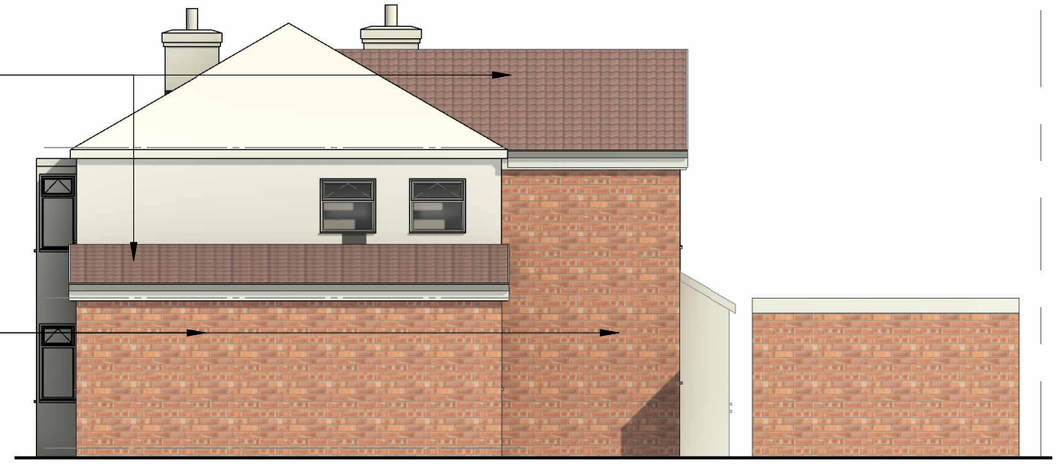


02-P-Elevation

1 : 100

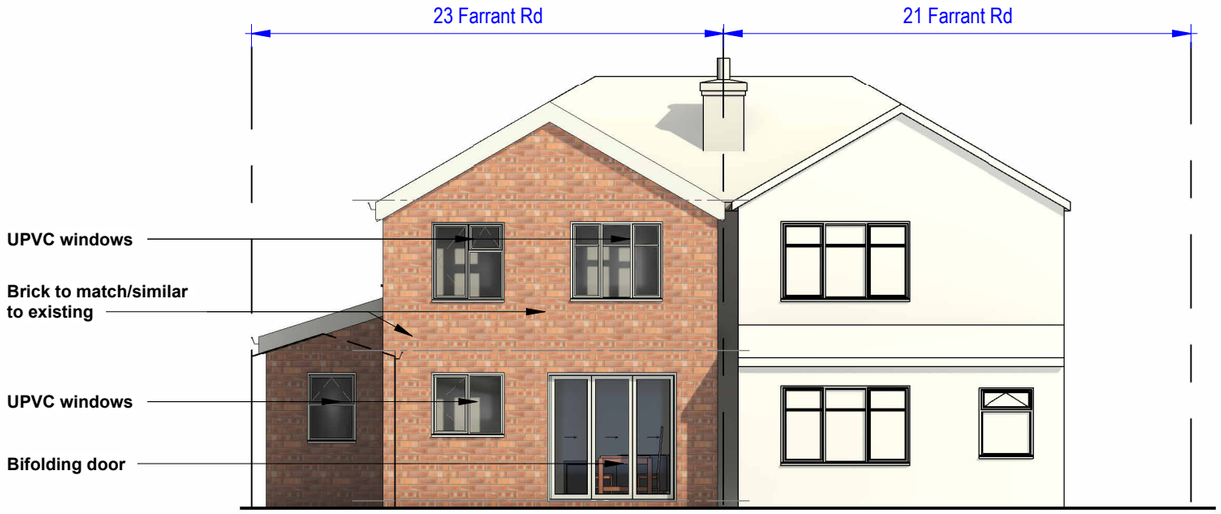

03-P-Elevation

1 : 100

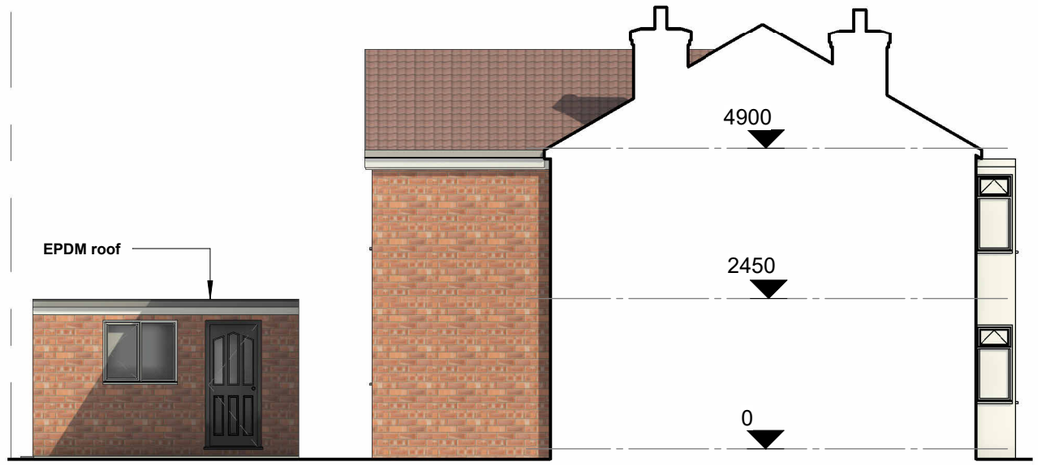

04-P-Elevation

1 : 100

COPYRIGHT © ALL RIGHTS RESERVED BY VIKAS ALYAS LTD. DO NOT SCALE FROM DRAWING. DRAWING INDICATES DESIGN INTENT ONLY. REPORT ANY DISCREPANCIES TO CLIENT / VA LTD. NOT TO BE USED FOR CONSTRUCTION UNLESS STATED SO. TO BE READ IN CONJUCTION WITH OTHER DRAWINGS OR SPECIFICATION WHERE PROVIDED.

ARCHITEK
BUILDING DESIGN CONSULTANCY
0161 511 8479
vikas@architek.uk
916 Stockport Road, Levenshulme, Manchester, M19 3AB

No.	Description	Date
P1	Issue to Planning	15.05.2025

PROJECT
Two storey rear extension and single storey side extension and outbuilding

Manchester City Council

PURPOSE OF ISSUE
PLANNING

ADDRESS
23 Farrant Rd, Levenshulme, Manchester M12 4PD

SHEET
Proposed Elevations

CLIENT
Anshad Khan

Date	Project number	Scale (@ A3)
06.03.2025	1326	1 : 100

Drawn by	DRAWING NUMBER	REV
NA	A105	P1

Checked by
VA