




1 Planting Plan - Passenger Experience PL01
Scale: 1:50

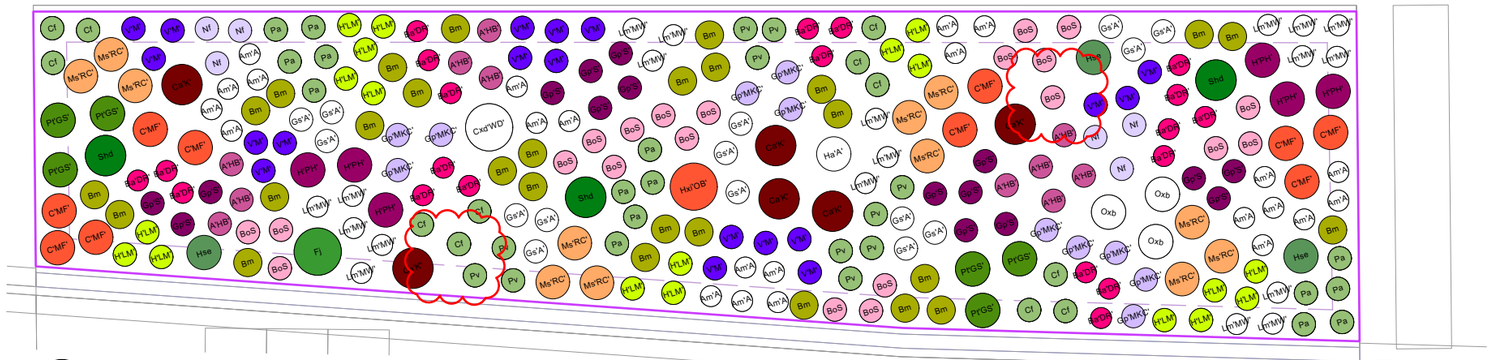

2 Planting Plan - Passenger Experience PL02
Scale: 1:50

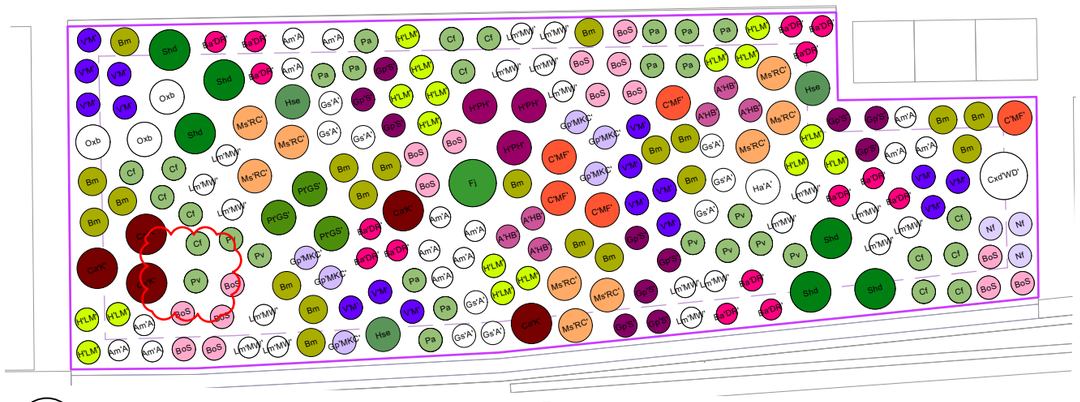

3 Planting Plan - Passenger Experience PL03
Scale: 1:50

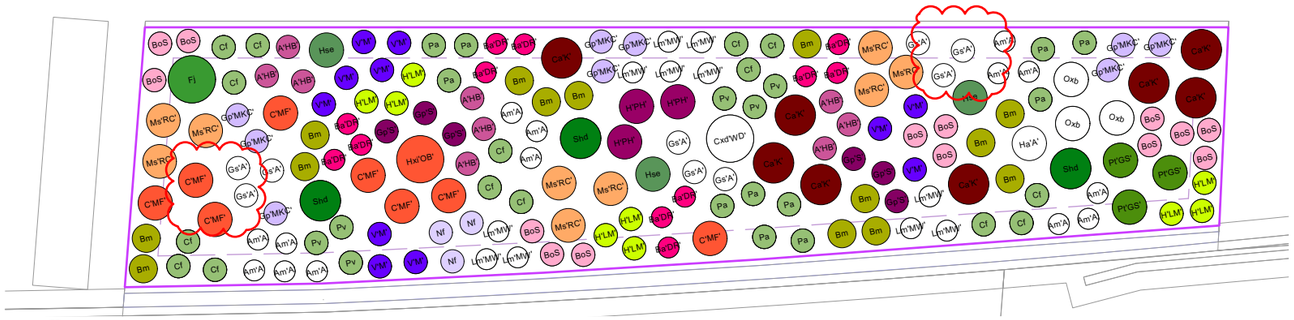

4 Planting Plan - Passenger Experience PL04
Scale: 1:50

Passenger Experience Planting Schedule:

Shrubs passenger exp				
Plan Code	Species - Latin	Common Name	Size: Pot (Ltr)	Quantity
Ca'K'	*Cornus alba* 'Kesselringii'	White dogwood	15	24
C'MF'	*Cornus* 'midwinter fire'	Bloodtwig Dogwood	10	27
Cxd'WD'	*Choisya × dewitteana White Dazzlerchoi*	Mexican Orange White Dazzler	25	4
Fj	*Fatsia japonica*	Japanese aralia	25	4
Hx'OB'	*Hamamelis × intermedia* 'Orange Beauty'	Witch Hazel	25	3
Oxb	*Osmanthus × burkwoodii*	Osmanthus	10	12
Pt'GS'	*Pittosporum tenuifolium* 'Gold Star'	Kohehu	10	15
Shd	*Sarcococca hookeriana var.digyna*	Sweet Box	15	18


Ferns Partial Shade				
Plan Code	Species - Latin	Common Name	Size: Pot (Ltr)	Quantity
Pa	*Polystichum aculeatum*	Hard Shield Fern	5	48
Pv	*Polypodium vulgare*	Common polypody	5	36

Base (Part Shade)				
Code	Species - Latin	Common Name	Size: Pot (Ltr)	Quantity
A'HB'	*Astrantia* 'Hadspen Blood'	Masterwort 'Haspen Blood'	3	35
BoS	*Bistorta officinalis* 'Superba' (Persicaria)	Bistort	3	65
Ba'DR'	*Bistorta affinis* 'Darjeeling Red' (Persicaria)	East Indian Knotweed	2	62
Cf	*Cyrtomium falcatum*	House Holly Fern	3	52
Gs'A'	*Geranium sanguineum* 'Album'	Bloody Cranesbill 'Alba'	3	42
Gp'MKC'	*Geranium pratense* 'Mrs Kendall Clark'	Meadow Cranesbill 'Mrs Kendall Clark'	3	32
Gp'S'	*Geranium phaeum* 'Samobor'	Dusky Cranesbill	3	39
H'LM'	*Heuchera* 'Lime Marmalade'	Alum root 'Lime Marmalade'	3	62
Nf	*Nepeta faassenii*	Catmint	3	15
H'PH'	*Hosta* 'Purple Heart'	Plantain Lily	5	18
Lm'MW'	*Liriope muscari* 'Monroe White'	Lily-Turf	2	66
V'M'	*Veronica 'Mohawk'*	Hebe Purple Pixie	3	62

Herbaceous Partial shade pass Exp				
Code	Species - Latin	Common Name	Size: Pot (Ltr)	Quantity
Am'A'	*Armeria maritima* 'alba'	Lady's Cushion	2	67
Bm	*Briza media*	Common quaking grass	5	80
Hse	*Hosta sieboldiana var.* elegans	Giant blue hosta	10	12
Ha'A'	*Hydrangea arborescens* 'Annabelle'	Sevenbark	10	4

Grasses				
Code	Species - Latin	Common Name	Size: Pot (Ltr)	Quantity
Ms'RC'	*Miscanthus sinensis* 'Red Cloud'	Chinese Silver grass	7.5	39

Bulbous					
Species - Latin	Common Name	Grade	Quantity per m2	Mix (%)	Total Quantity (Total Area 27.3sqm)
Allium ursinum	Wild Garlic	Grade 5/6	30	15	123
Chionodoxa 'Pink Giant'	Glory of the Snow	Grade 5/6	100	10	273
Crocus 'Flower Record'	Crocus 'Flower Record'	Grade 7/8	50	15	205
Galanthus nivalis	Snowdrops	Grade 5/6	50	15	205
Muscari comosum	Tassel hyacinth	Grade 6/7	15	15	61
Scilla siberica	Siberian squill	Grade 6/7	15	15	61
Nectaroscordum siculum	Sicilian Honey Garlic	Grade 10/12	25	15	102

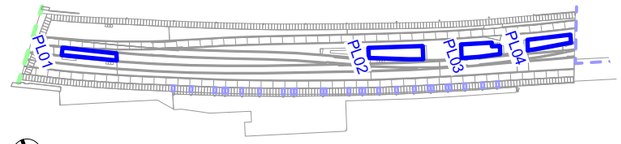

LOCATION PLAN

© This drawing is copyright protected and may not be reproduced in whole or part without written authority from the owner.

NOTES:
1. Do not scale from this drawing.
2. Always work to noted dimensions.
3. All dimensions are in millimetres unless otherwise stated.
4. All setting out, levels and dimensions to be agreed on site.
5. The dimensions of all materials must be checked on site before being laid out.
6. This drawing must be read with the relevant specification clauses and detail drawings.
7. Order of construction and setting out to be agreed on site.

Revision	Date	Description	Drawn	Apprvd.
C03	08/05/25	1. Corydalis solida subsp.. Solida 'Beth Evans' removed from planting scheme	CS	AM
C02	23/04/2025	1. Helleborus niger removed from scheme 2. Corydalis solida subsp. 'Beth Evans' moved to Base perennials section, added to planting plan and quantities provided in schedule 3. Bulb mix and final quantities provided 4. Agreed pot size amends changed in schedule	CS	AM
C01	14/03/25	1. Location plan moved,rotated and annotation amended to blue 2. Planting plan extended to fill areas where wildflower turf has been removed and plants repositioned 3. Planting bed PL02 reduced by 300mm on the left hand side 4. Planting schedule quantities updated inline with planting plan amends	CS	AM
P01	28/11/24	Initial Issue for Costing	CS	AM

PLANIT
Manchester | London | Liverpool | Leeds | Standish
Manchester
2 Back Grafton Street,
Altrincham,
Cheshire,
WA14 1DY
W: planit-ie.com
E: info@planit-ie.com
T: 0161 928 9281

Client Science Museum Group

Project Science and Industry Museum
Upper Yard and Station Approach

Drg Title Planting Plan - Station Approach
Passenger Experience

Created on	Created by	Approved by
28-11-24	CS	AM

Scale	Size	Workstage
As Noted	A3	Stage 5

Drg No. 2913-PLA-XX-XX-DR-L-6101
Suitability D4
Revision C03

© Planit I.E. Limited

Internal Source file: 2913-PLA-XX-XX-M2-L-0019-P03-Planting-Plan.vwx