

REVISIONS

- PLANNING ISSUE


26.03.25 GW



EXISTING ELEVATION - QUAY ST
1:100



EXISTING ELEVATION - ATKINSON ST
1:100

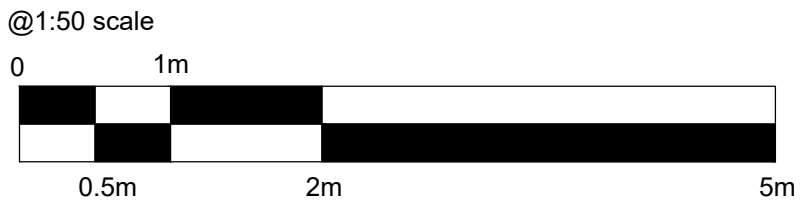

HARRISON INCE

ARCHITECTS INTERIOR DESIGNERS

PINS SOCIAL CLUB

CLIENT

SUNLIGHT HOUSE
LITTLE QUAY ST, MANCHESTER M3 3HP

PROJECT

ATKINSON STREET
EXISTING ELEVATION

TITLE

DATE MARCH 2025

SCALE 1:50 @ A1

JOB NO. 01

DWG. NO. AS007

DRAWN CAD/GW

CHECKED

SECOND FLOOR
EASTGATE
2 CASTLE STREET
MANCHESTER
M3 4LZ
TEL: 0161 236 3650
EMAIL: admin@harrison-ince.co.uk