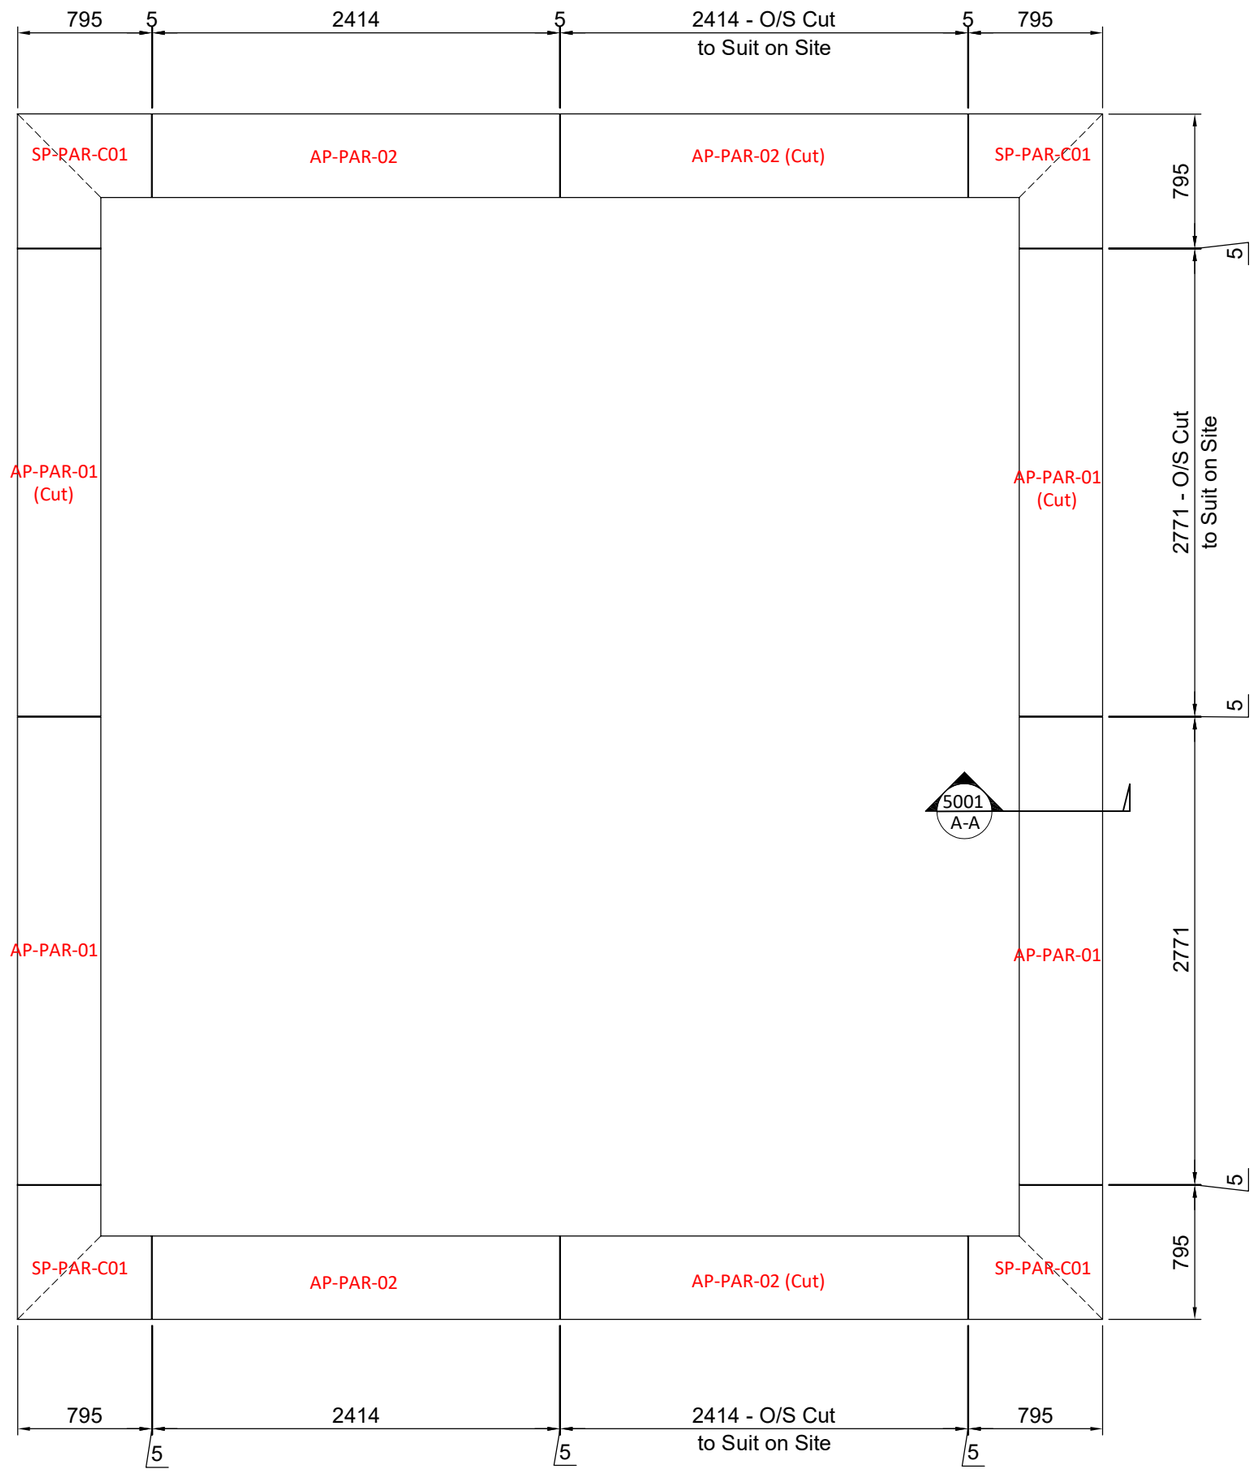

ACCOMMODATION PODS - PLAN ON CAPPING'S (X2)

PLYWOOD, WATERPROOFING AND ROOF UPSTAND ALL BY OTHERS - SHOWN INDICATIVE. REFER TO SEPARATE CONTRACTOR DETAILS

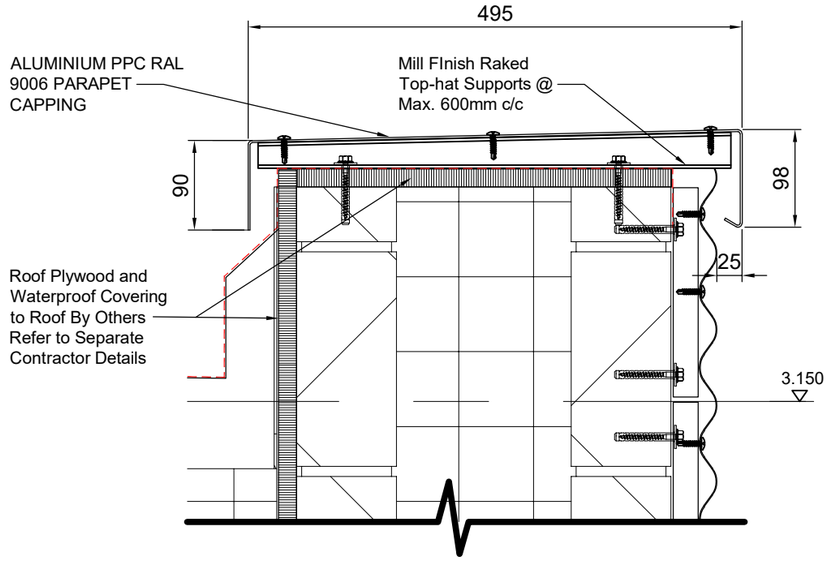

SECTION A-A THROUGH PARAPET CAPPING'S

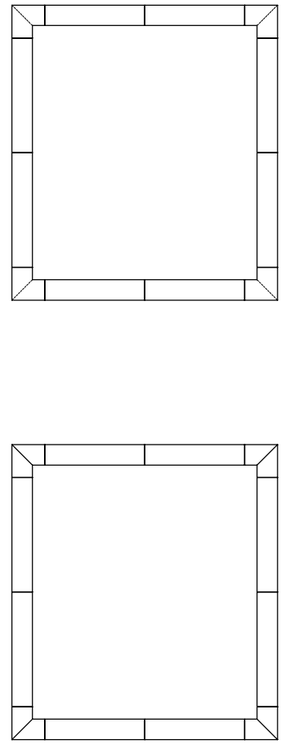

ACCOMMODATION PODS - CAPPING LOCATION PLAN

Rev	Date	By	Reason for issue
P1	04.04.25	DB	For Approval

Client
VERMONT

Project
EMBASSY VILLAGE MANCHESTER

Title
ACCOMMODATION PODS -
PLAN SETTING OUT AND
SECTION ON PARAPET CAPPING

Drawing number	Rev.
C140-EMB-5001	P01

Date	Scale
March 2025	NTS@A3

Drawn by	Checked
DB	DB

Drawing status
For Approval

File C140-Embassy_Village_TASK-UK_DRAWINGS