



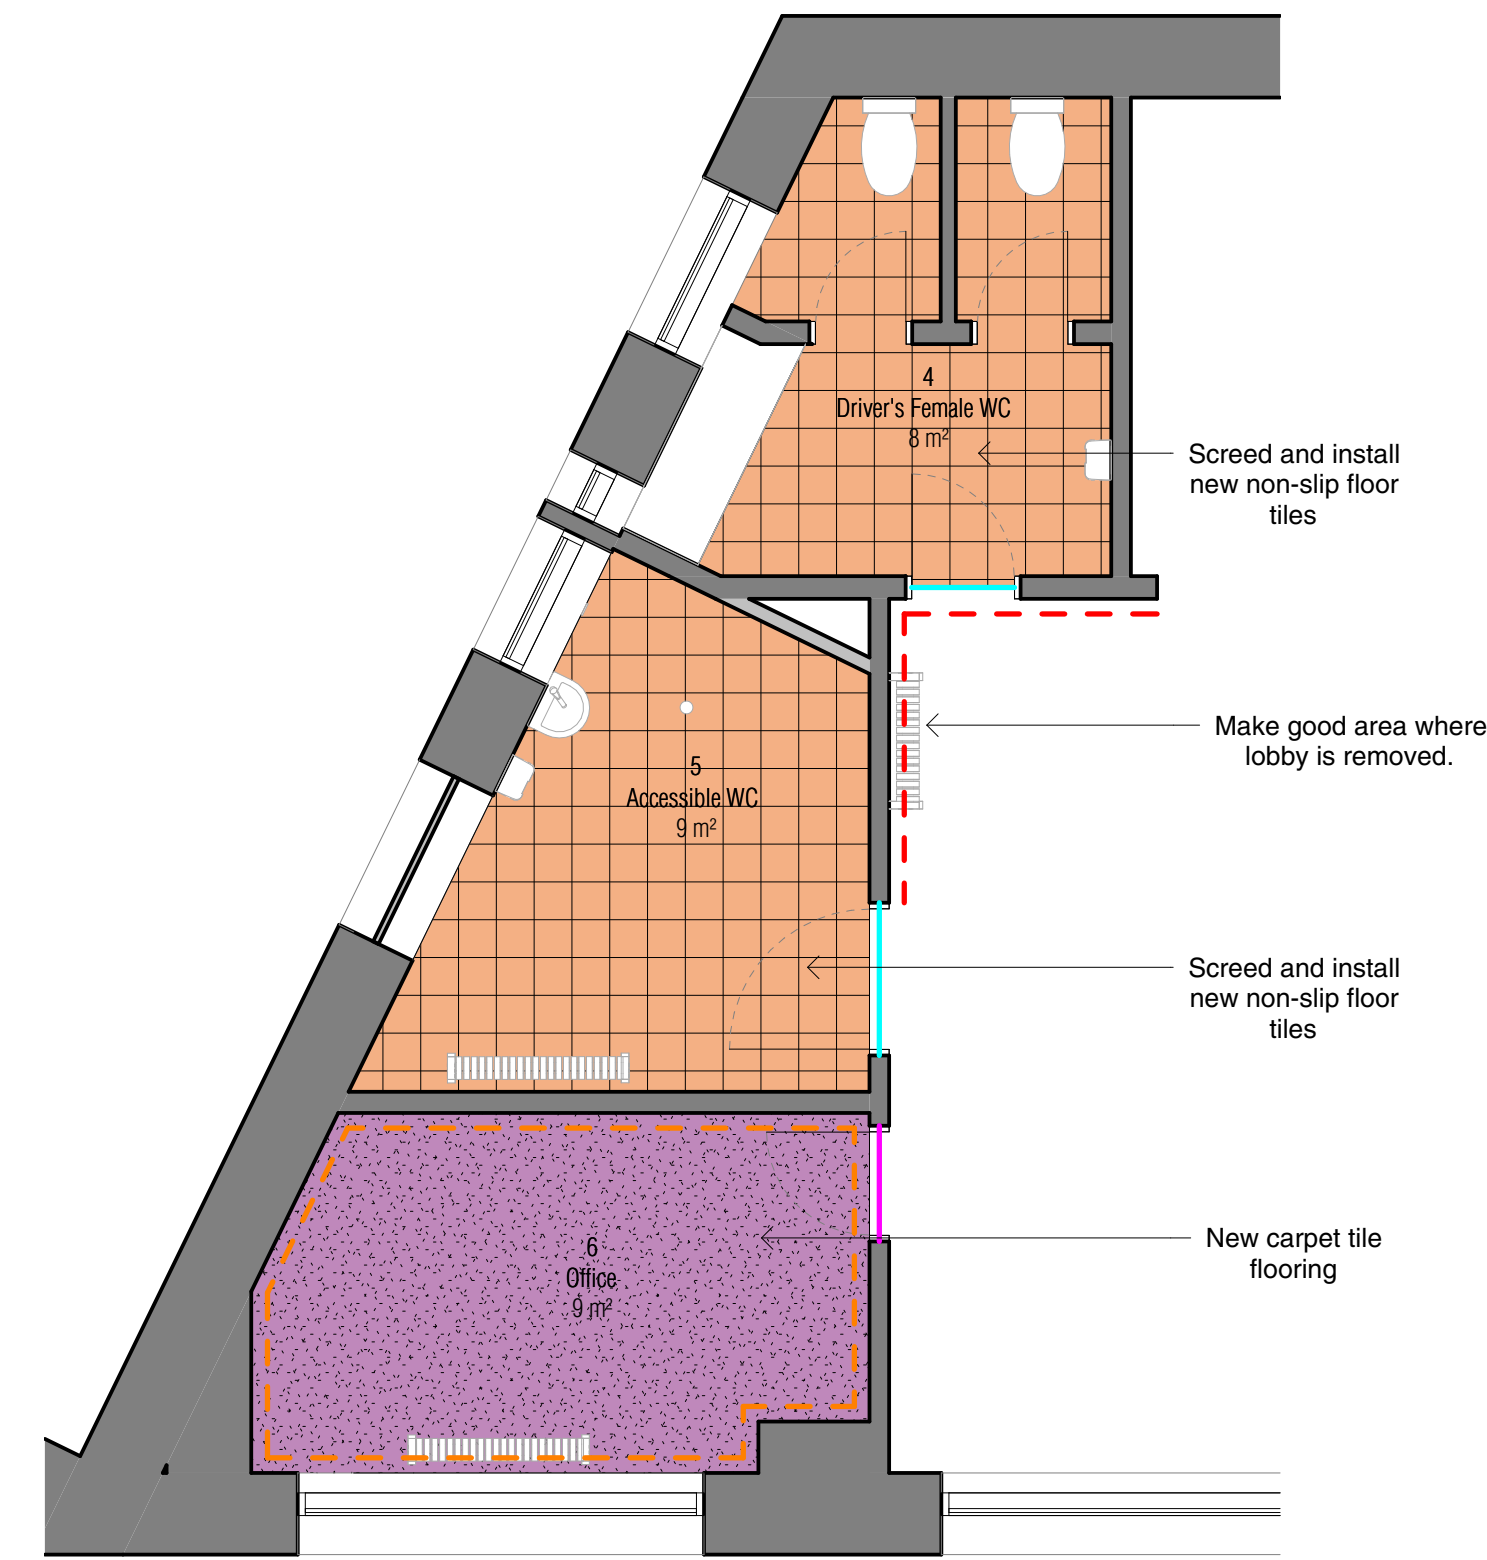

1 Driver's Area
1 : 50

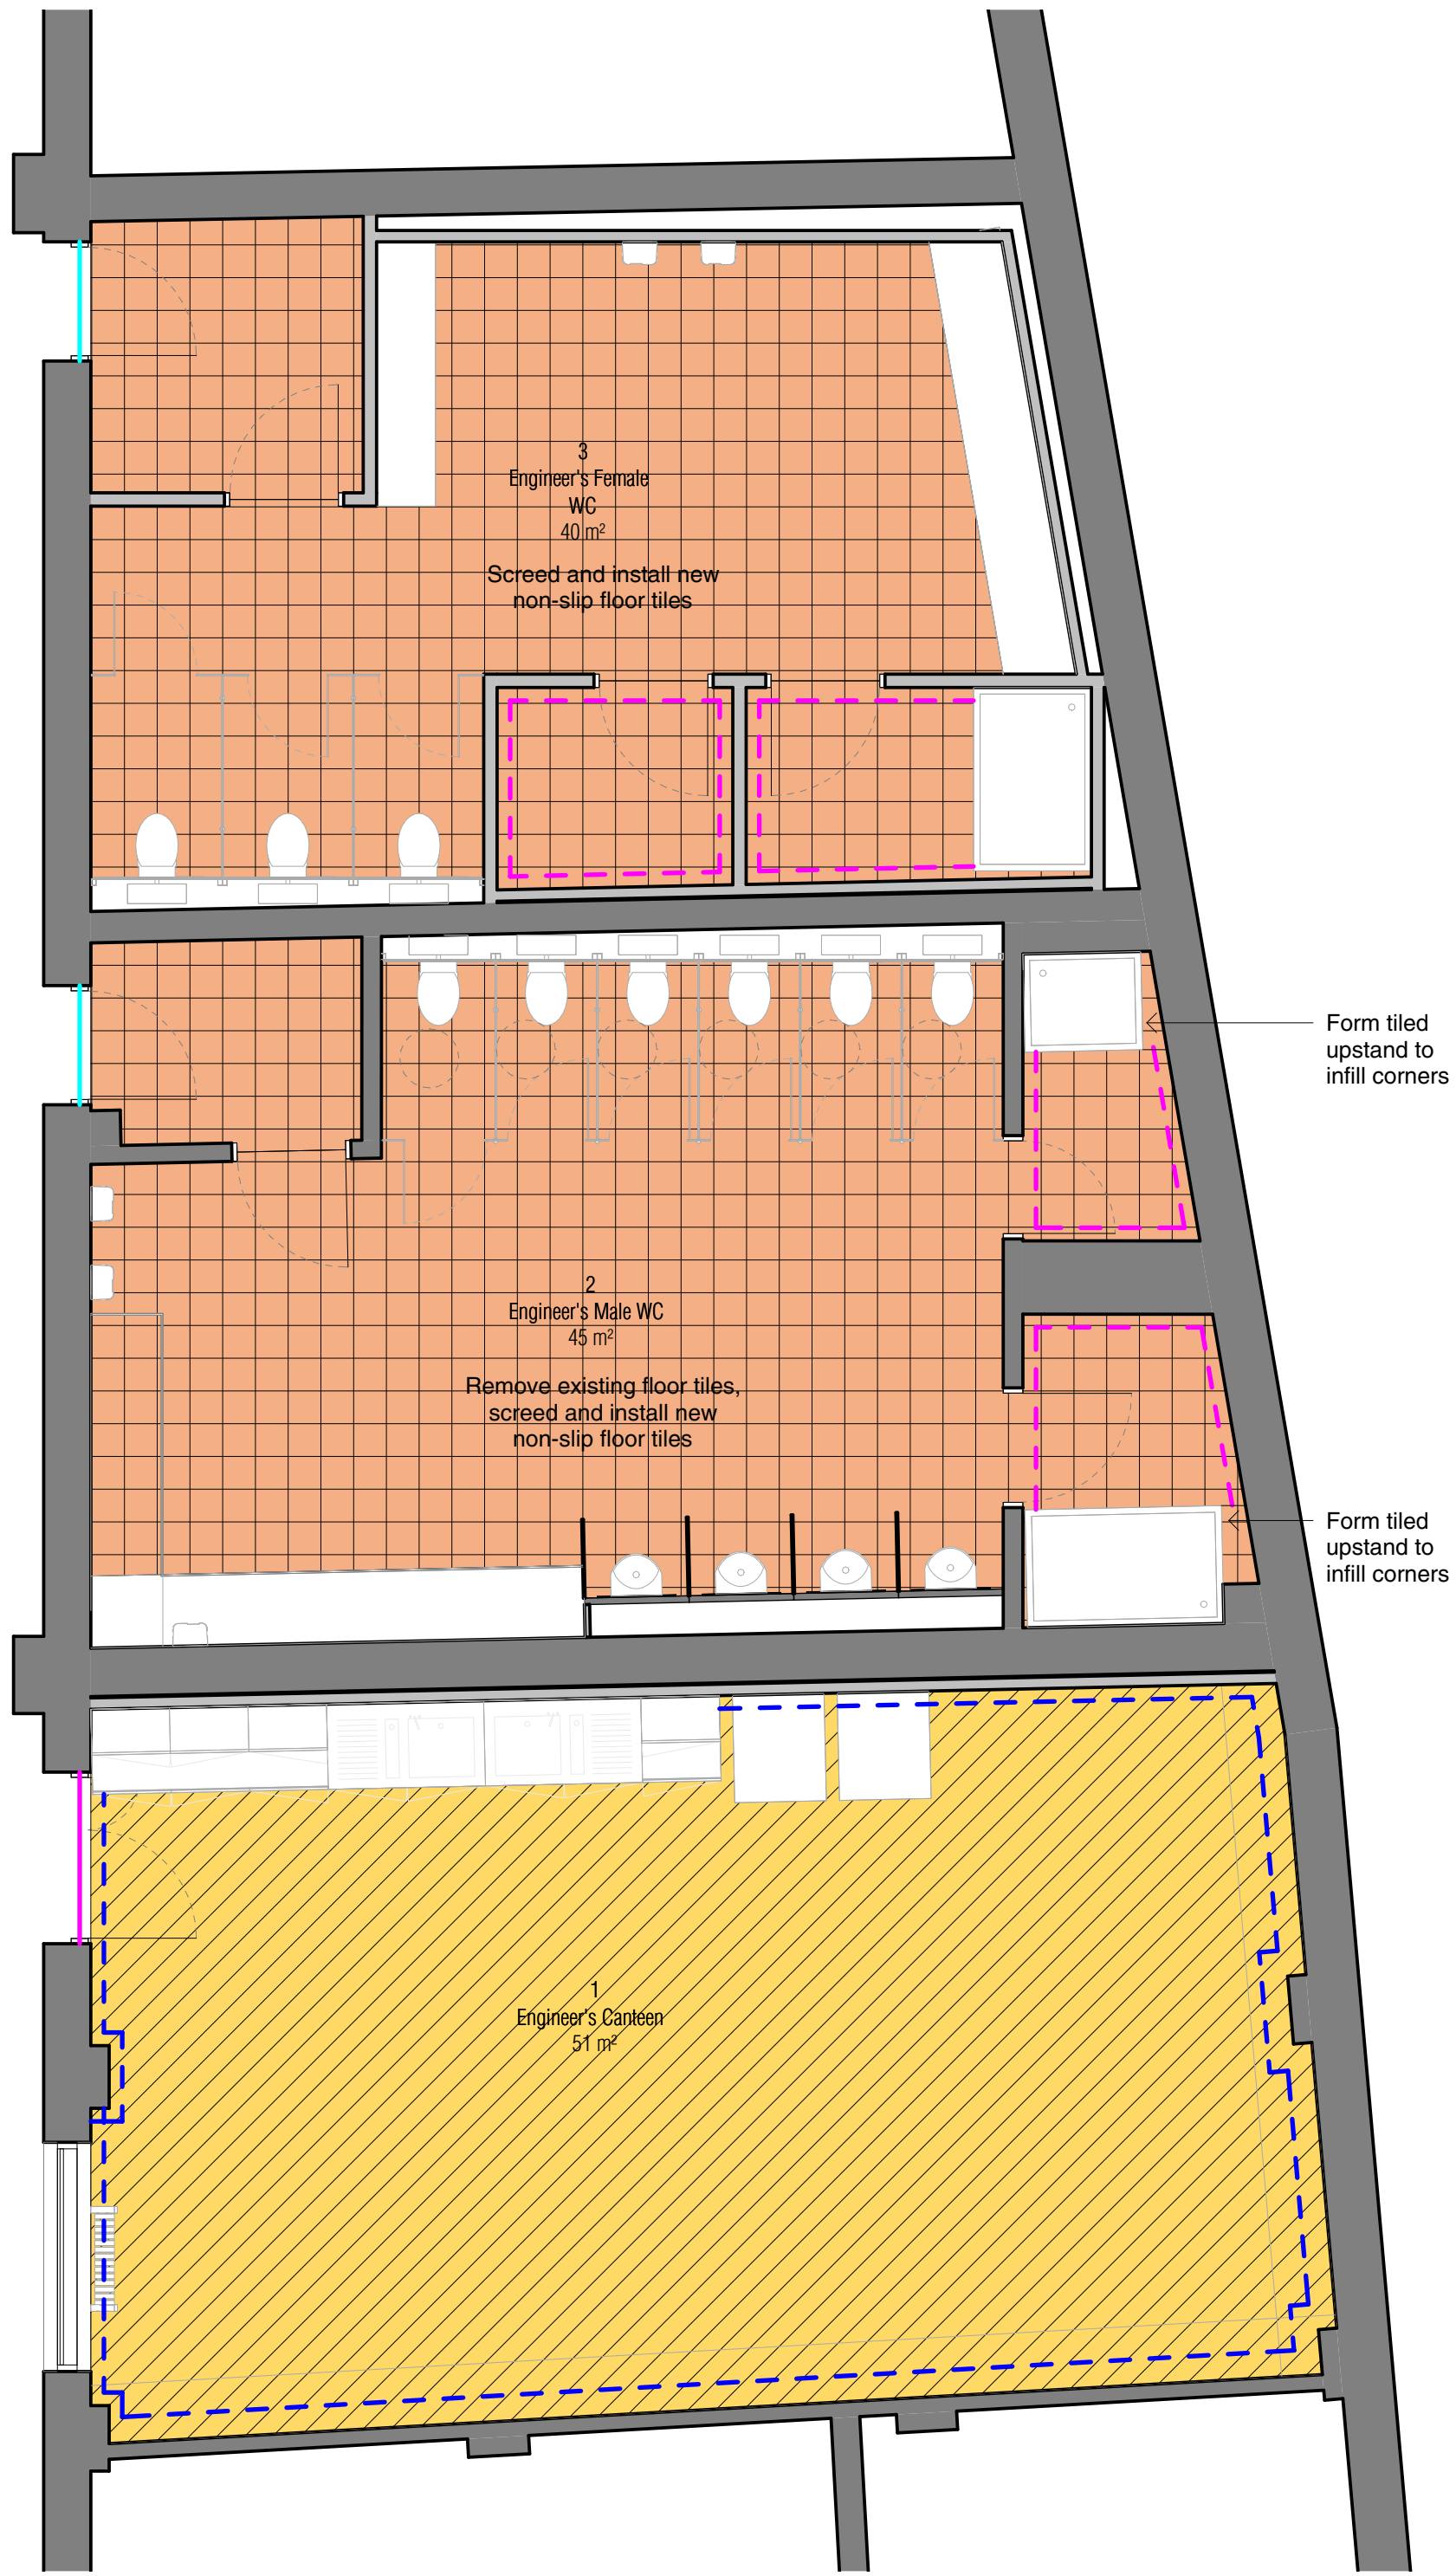

2 Engineer's Area
1 : 50

Floor Finishes Legend:

FFT_01
Vinyl Flooring - M50/150A

FFT_02
Floor Tiles - TBC

FFT_03
Carpet Tiles - M50/130A

Coved skirting - M50/770A

Skirting board - M50/770B

Tiled skirting - TBC

Threshold 01 - Vinyl joint
(Allow for maximum door undercuts where on the line of fire doors)

Threshold 02 - M50/740A