

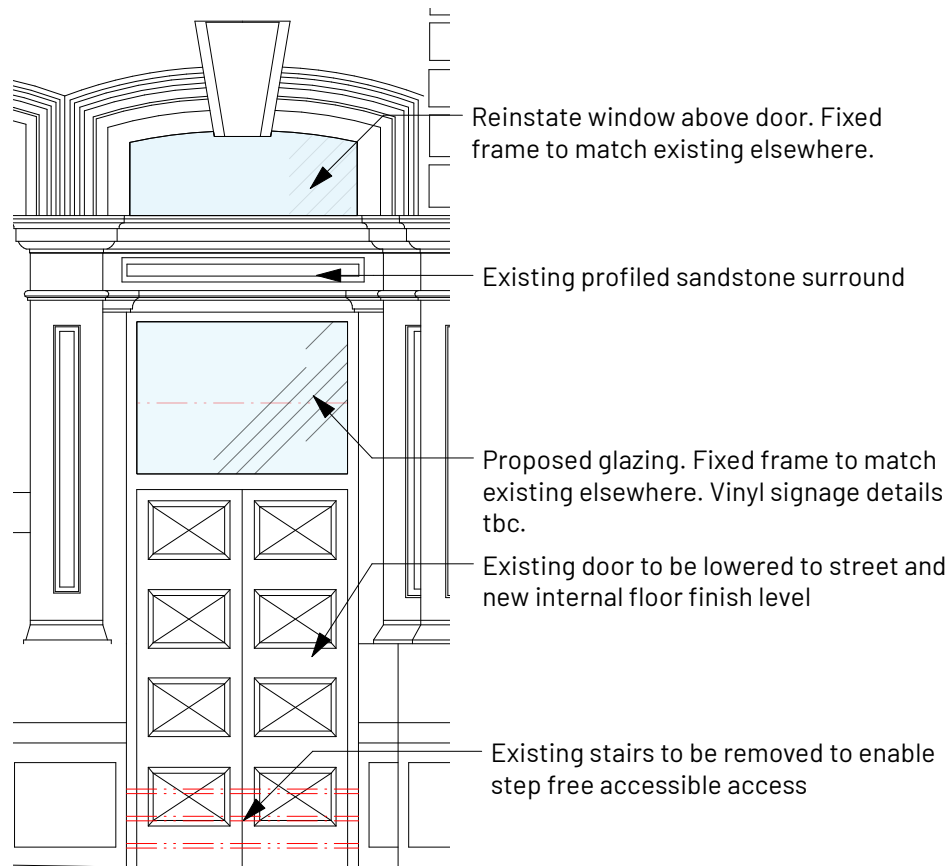


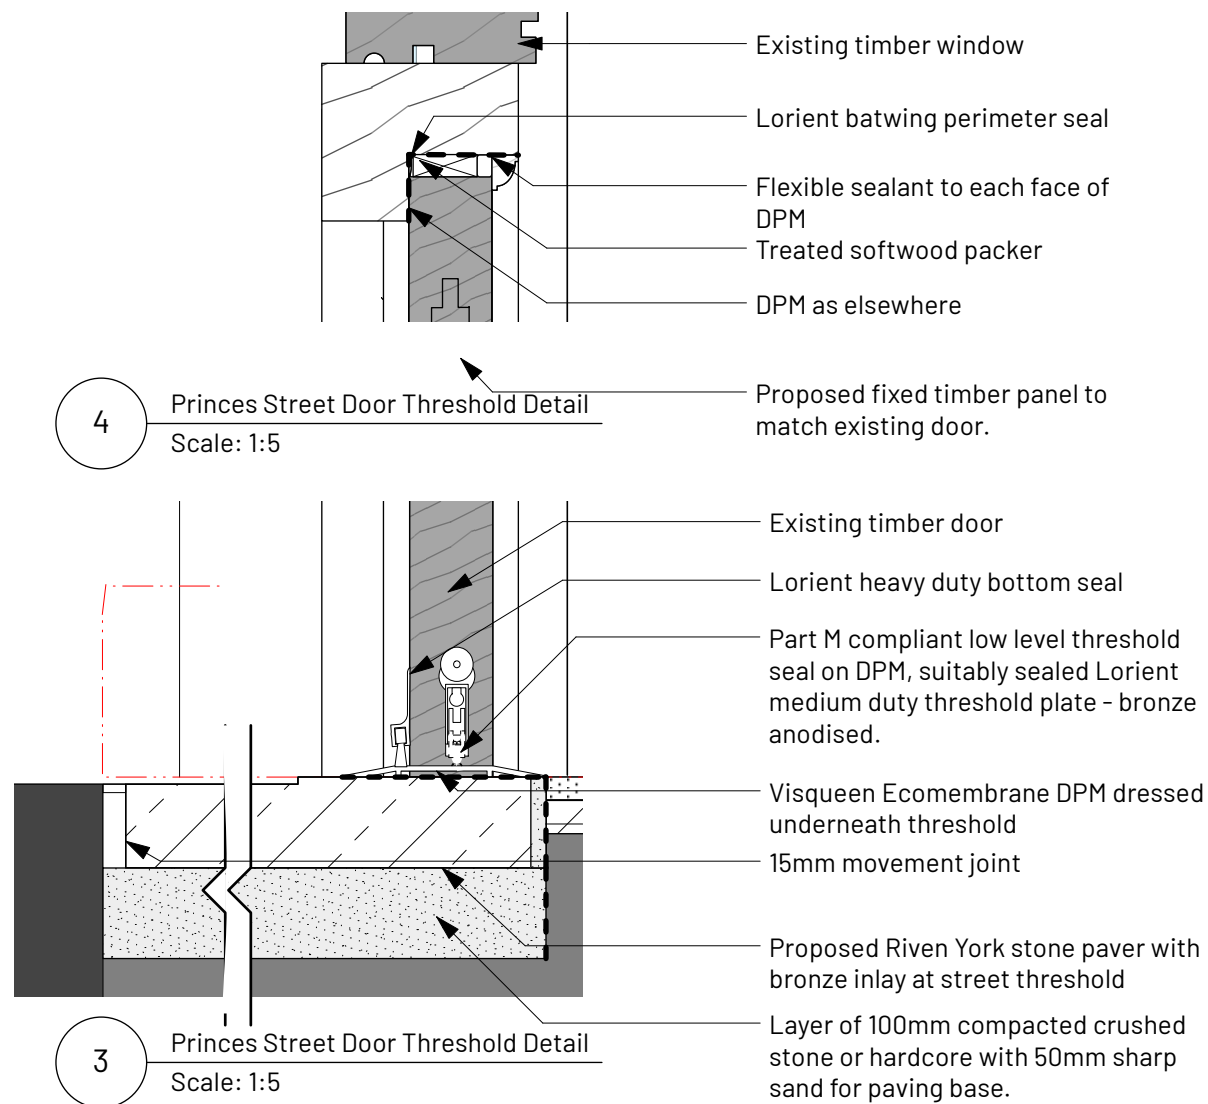

1 Princes Street Door Elevation
Scale: 1:50

4. Princes Street Door Head Detail

3. Princes Street Door Threshold Detail

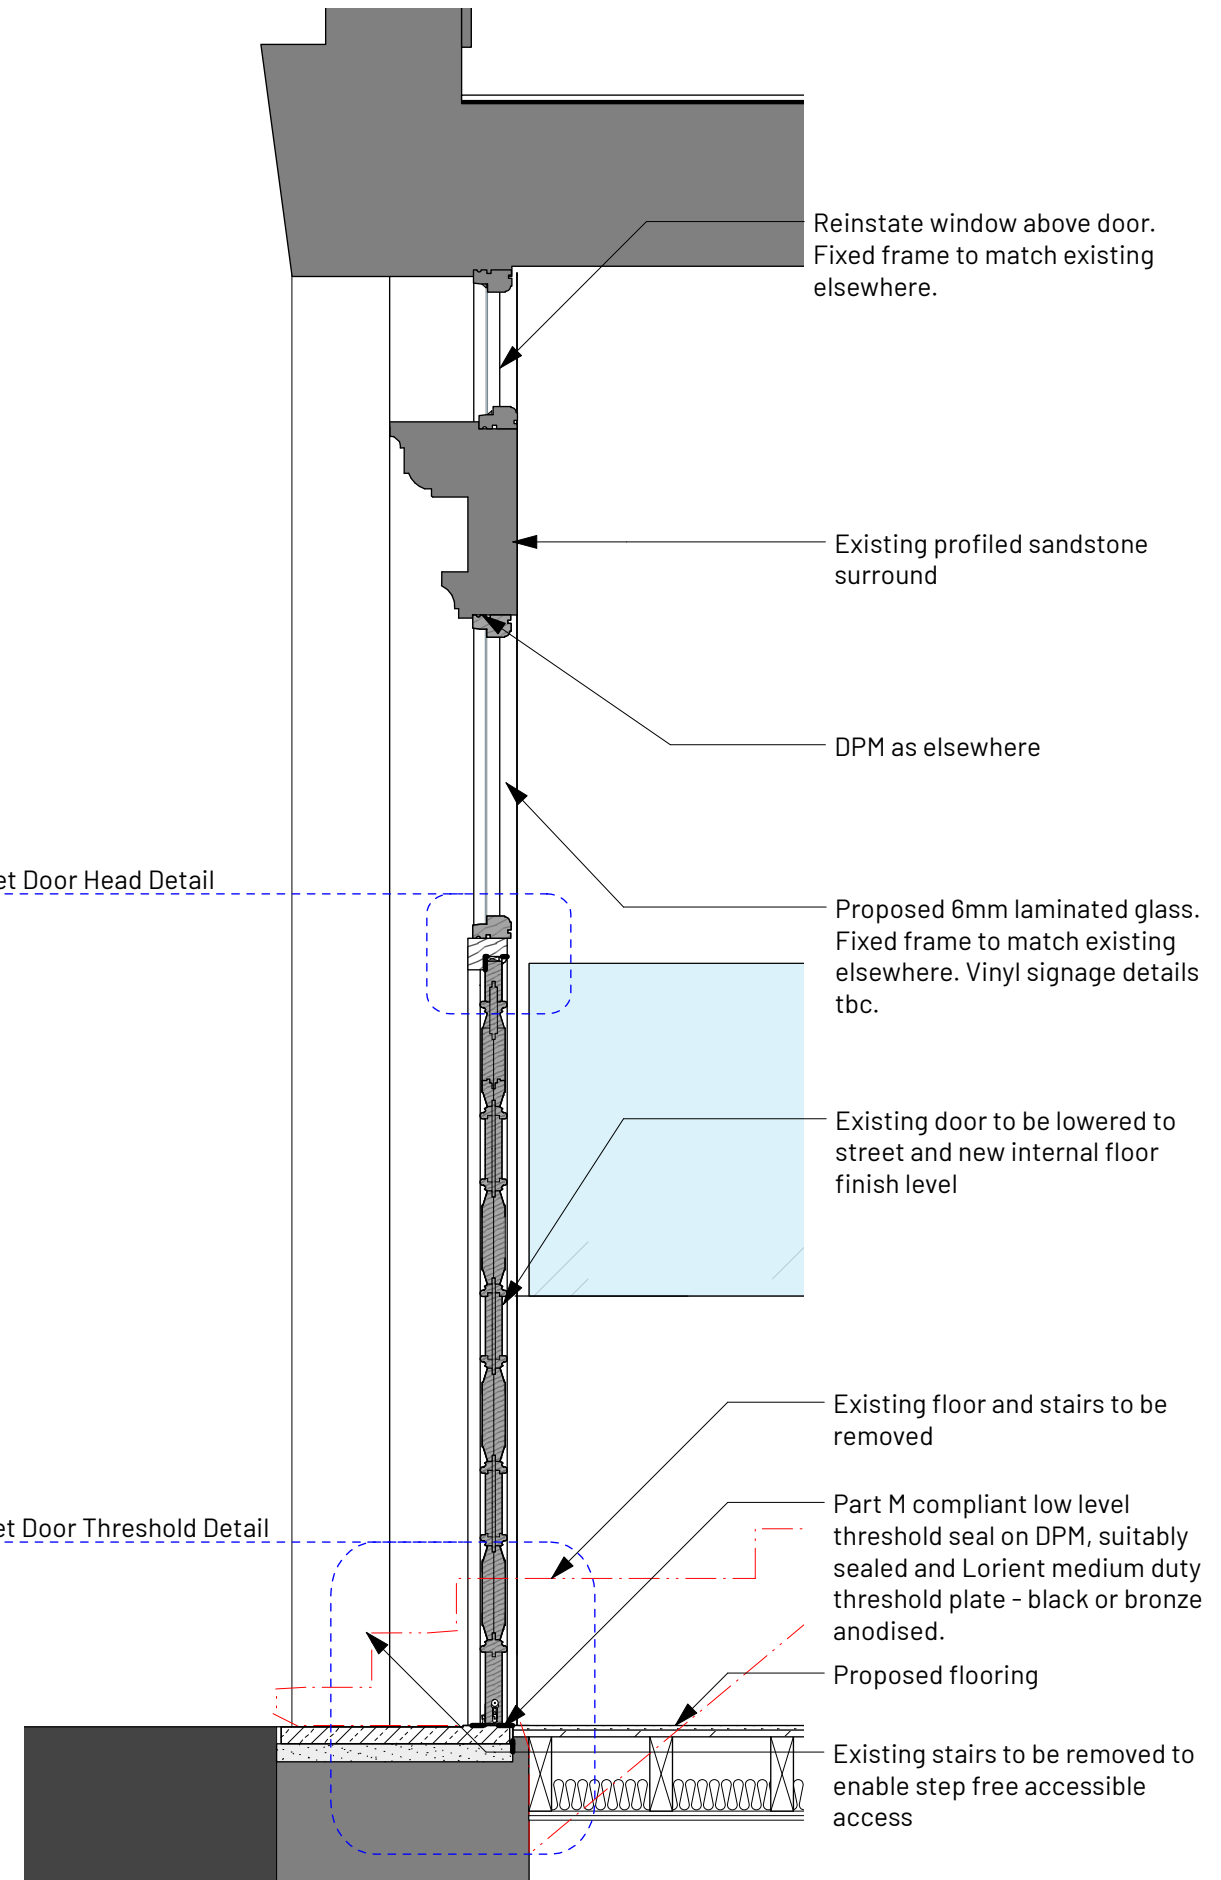

2 Princes Street Door Section
Scale: 1:25

A 1:5 details added RG

REV NOTE DRN/CHK

77-79 Mosley Street

Princes Street DG.01 Door Modification Detail

PROJECT REF. 1995
DRWG NO. T(408)
REVISION A
SCALE 1:20
DATE 1st Feb 24
DRAWN RG

SK sketch E existing P proposed T tender C construction FI final issue

+44 161 236 0051
ARCHITECT@ATELIERMB.CO.UK

ATELIER.MB