


Existing fence panels



Proposed fence panels



LANDSCAPE PROPOSED LAYOUT

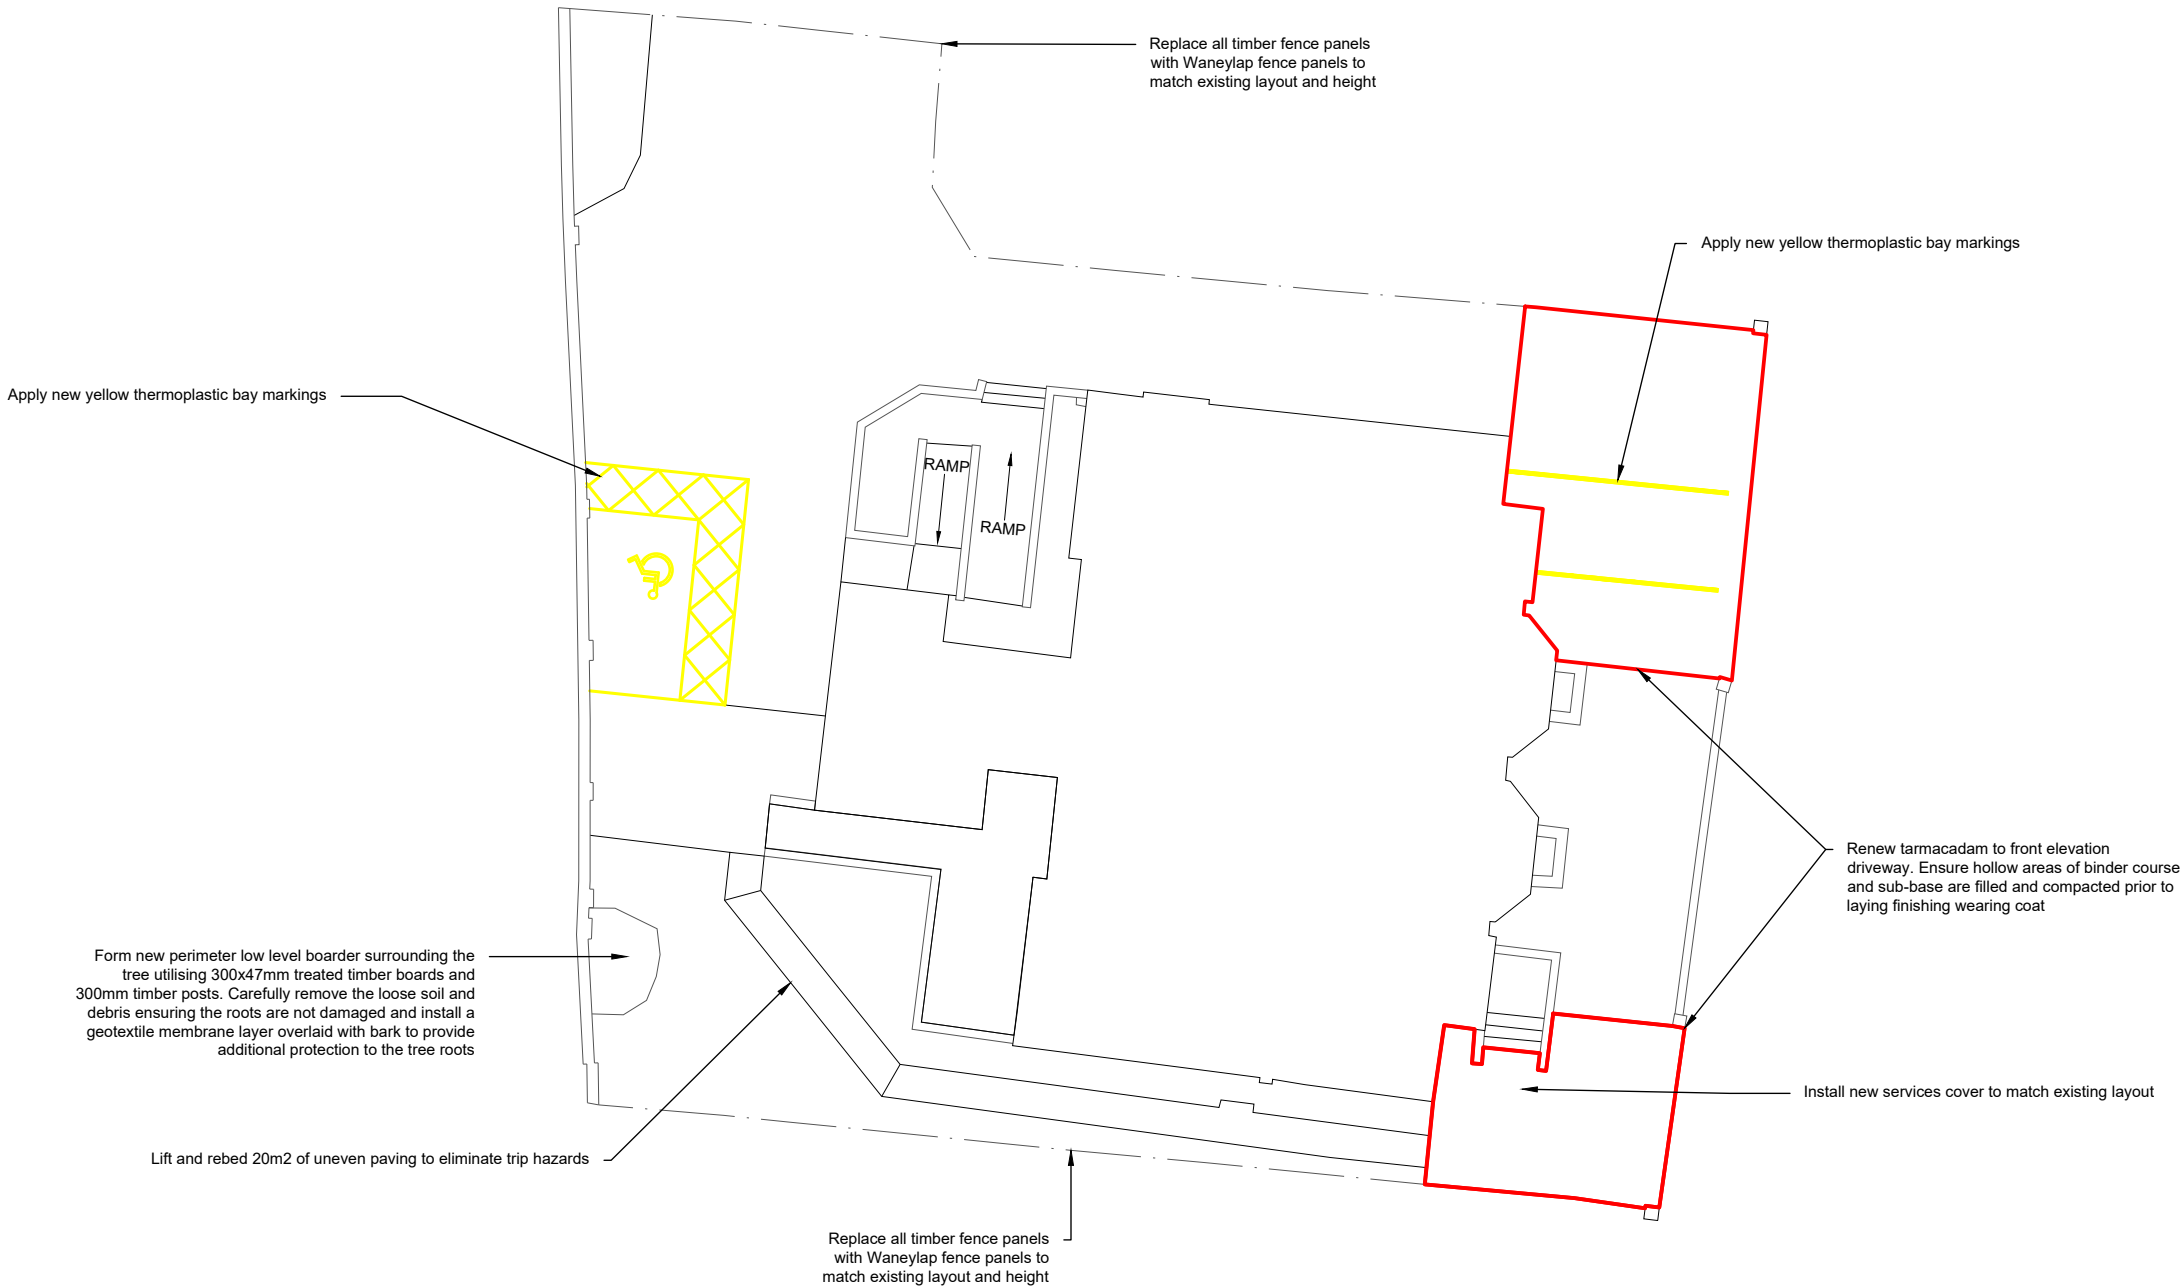

This drawing to be read in conjunction with all other issued drawings and specifications.

All dimensions must be verified on site by the contractor before commencing work.

Do not Scale off this drawing.
Refer to written dimensions only.
All dimensions in millimetres unless otherwise stated.

All structural alternations other than those specifically mentioned on the ground floor form part of the contractors design portion of the contract.

Key

- New thermoplastic bay markings
- Replace tarmacadam

D	Revised following comments	GY	08/04/2025
C	Revised following comments	GY	07/04/2025
B	Revised following comments	GY	18/03/2025
A	Issue for review	GY	22/01/2024
Rev	Description	By	Date

Wilkinson Cowan Partnership

CHARTERED SURVEYORS

Office 7 First Floor
Baird House
Liverpool Innovation Park
Edge Lane
Liverpool
L7 9NJ

Tel: 0151 515 6898
www.wilcowan.com

This drawing is copyright. DO NOT SCALE from this drawing.
The contractor and any subcontractor shall verify ALL dimensions on site prior to making shop drawings or commencing manufacture.

JOB TITLE

Creative Support - Hastings Avenue

DRAWING TITLE

Landscape Proposed Layout

COMPUTER FILE	DATE	SCALE	DRAWN	CHECKED
Hastings Av	Apr 25	1:200	GY	JK
JOB NUMBER	DRAWING NO.		REVISION	
L1747	010		D	