


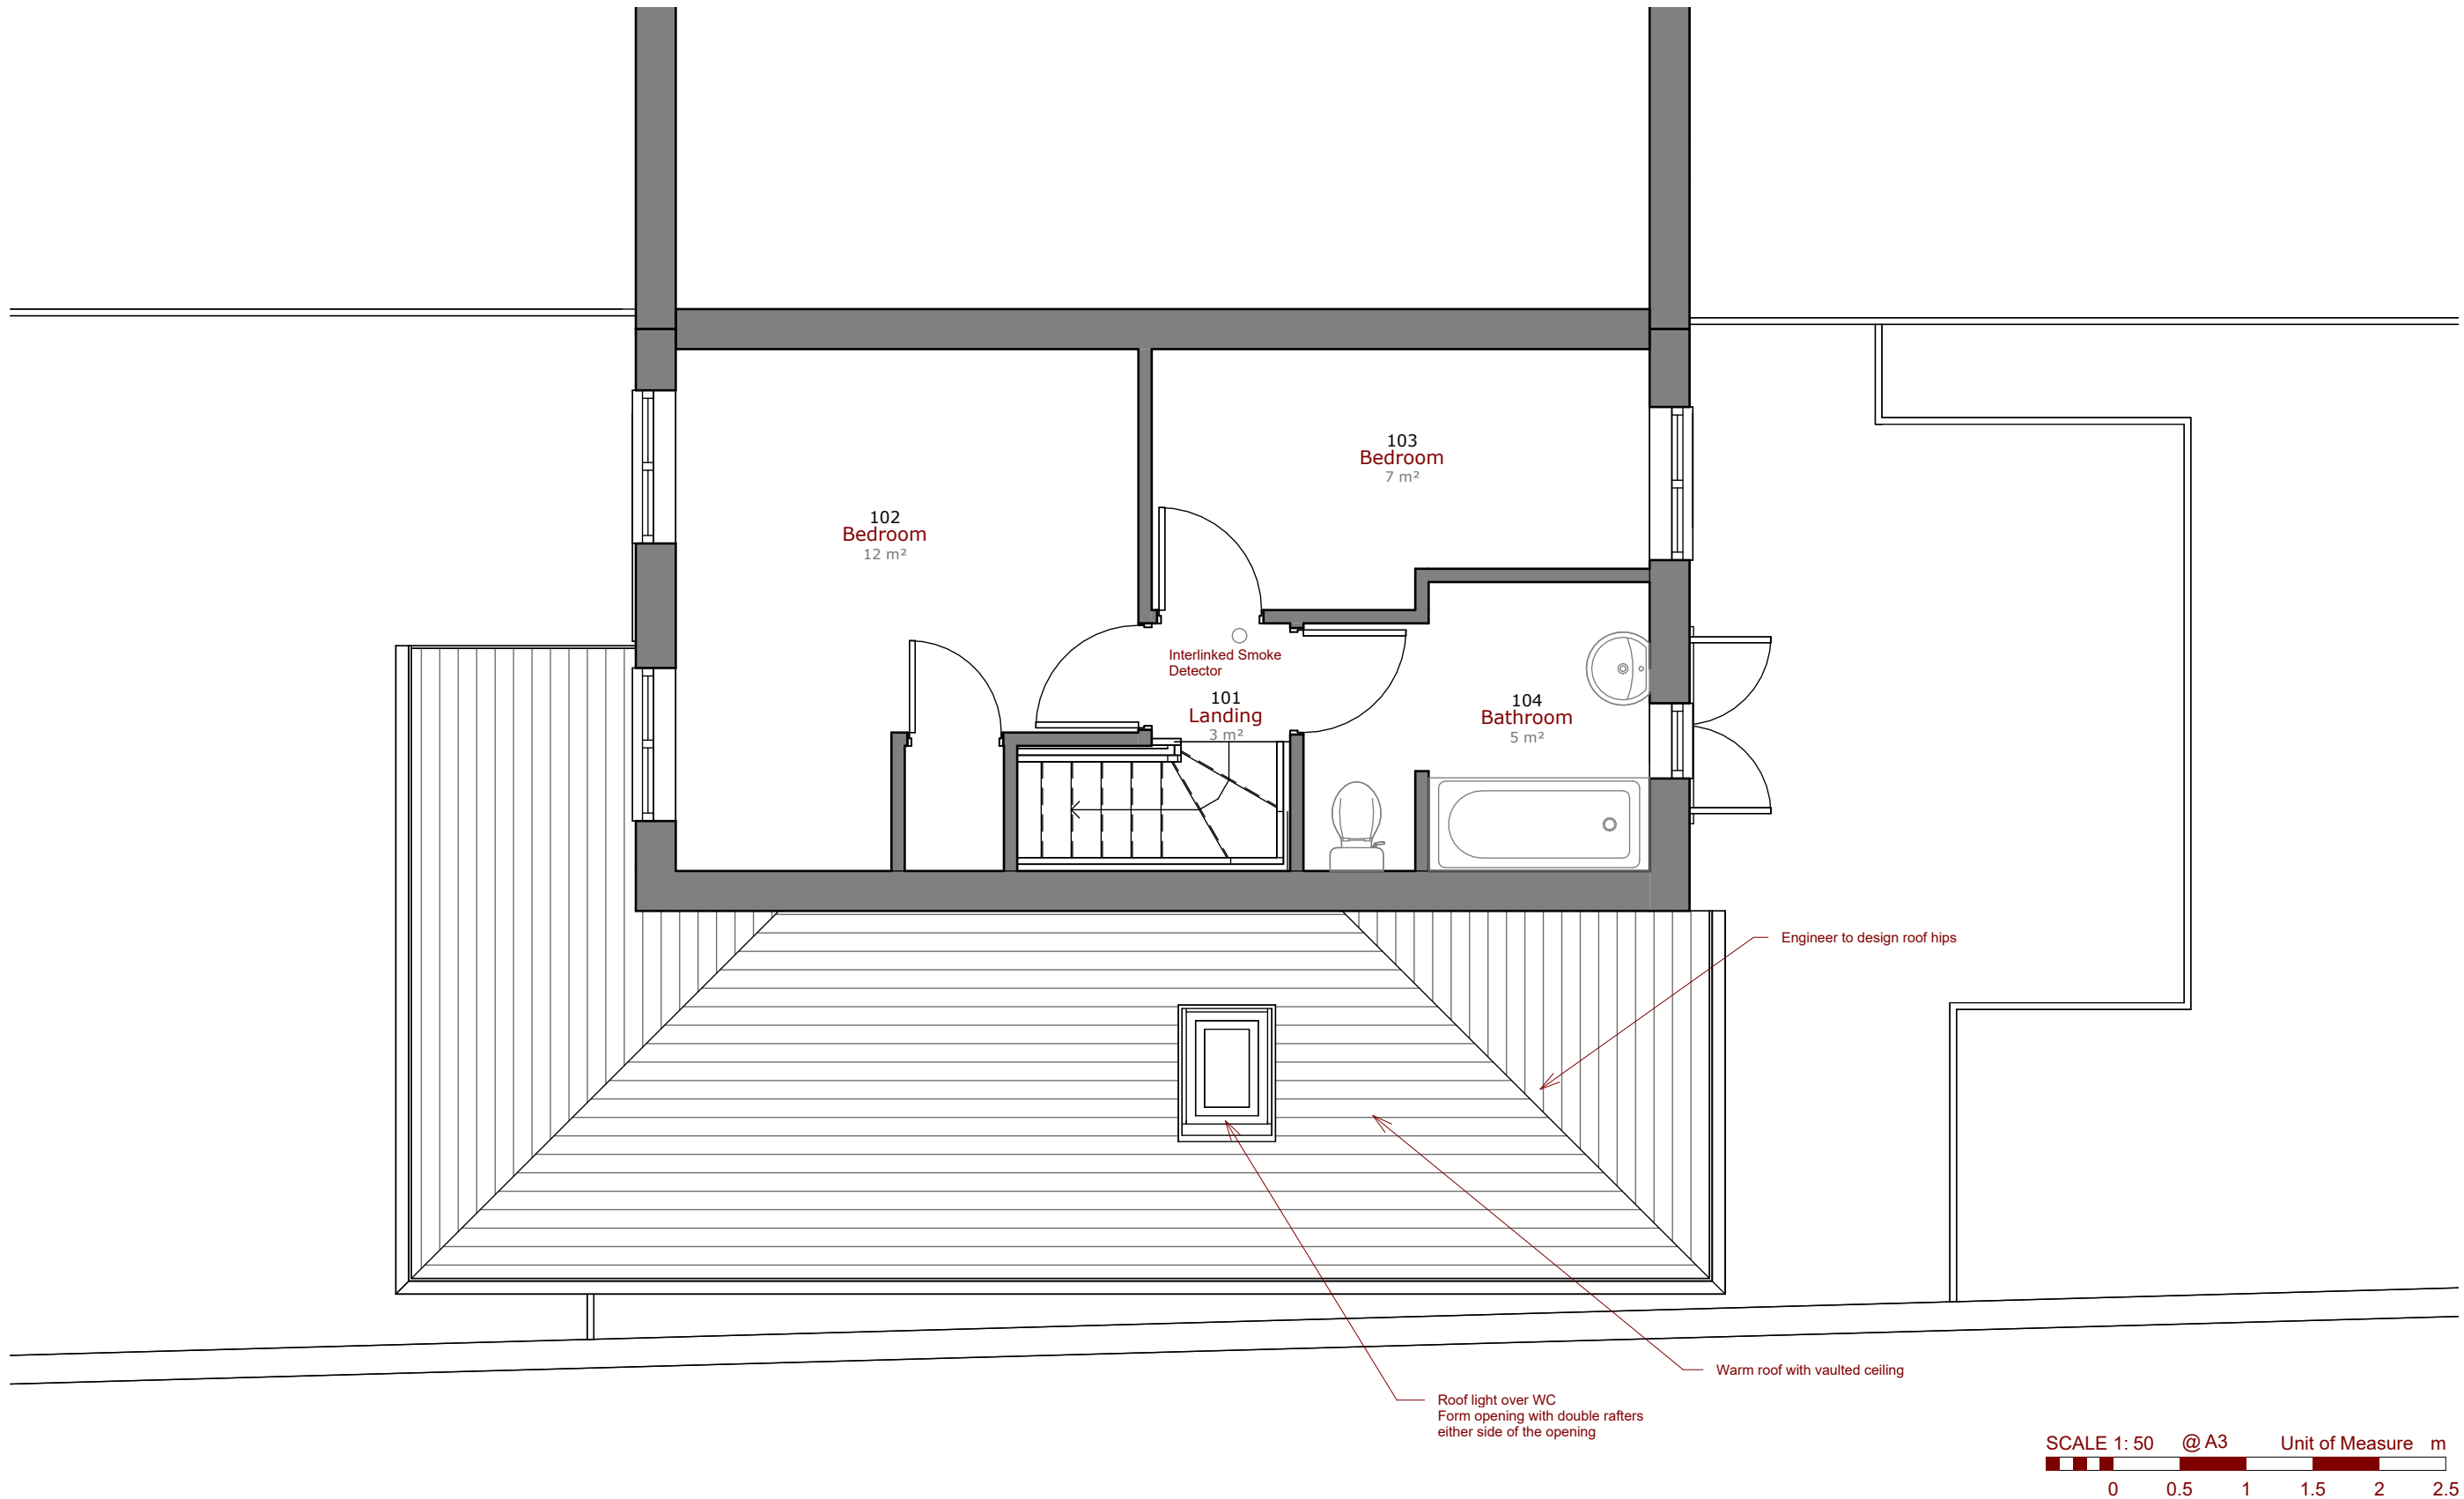

CLIENT
DALEY

PROJECT NUMBER DRAWING SCALE:
23260 1 : 50 @ A3

DRAWING NUMBER / TITLE
104 PROPOSED FIRST FLOOR

PROJECT
40 EVERSIDE DRIVE, CHEETHAM

WEBSITE: WWW.SHWILKINSON.CO.UK ADDRESS: **WESTHOUGHTON, BOLTON, BL6 6BW**

EMAIL: **[REDACTED]**

TEL: **[REDACTED]**

MOB: **[REDACTED]**

NOTES: DO NOT SCALE, USE FIGURED DIMENSIONS ONLY. ALL DIMENSIONS TO BE VERIFIED ON SITE. PRIOR TO THE COMMENCEMENT OF ANY WORK OR THE PRODUCTION OF ANY SHOP DRAWING. ALL DISCREPANCIES TO BE REPORTED TO THE ARCHITECT. © COPYRIGHT IN THIS DRAWING IS VESTED IN SHWILKINSON ARCHITECTS LIMITED.