



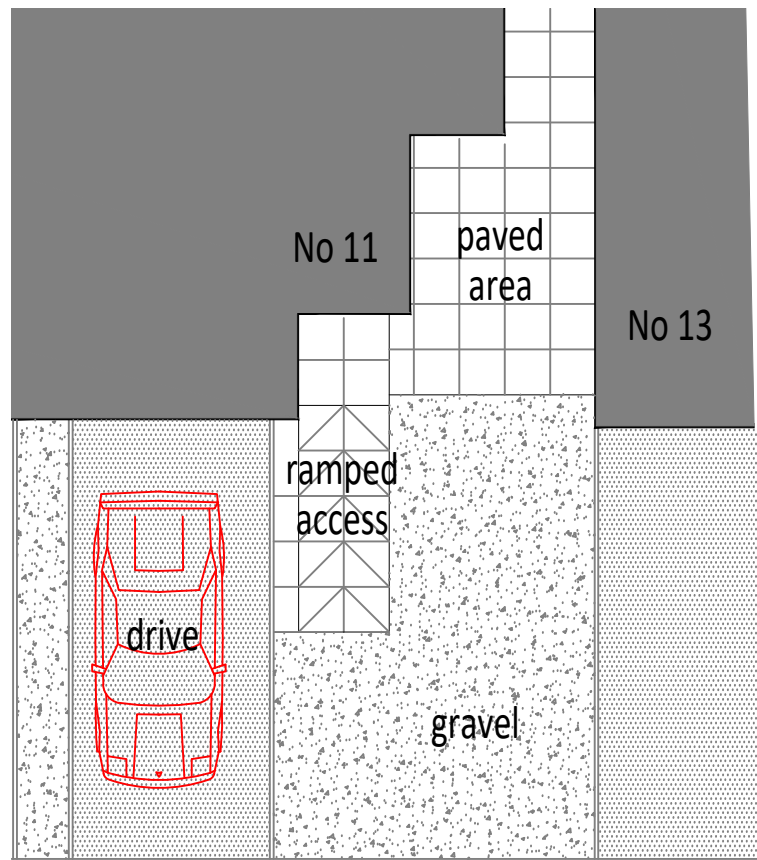

Existing pavement

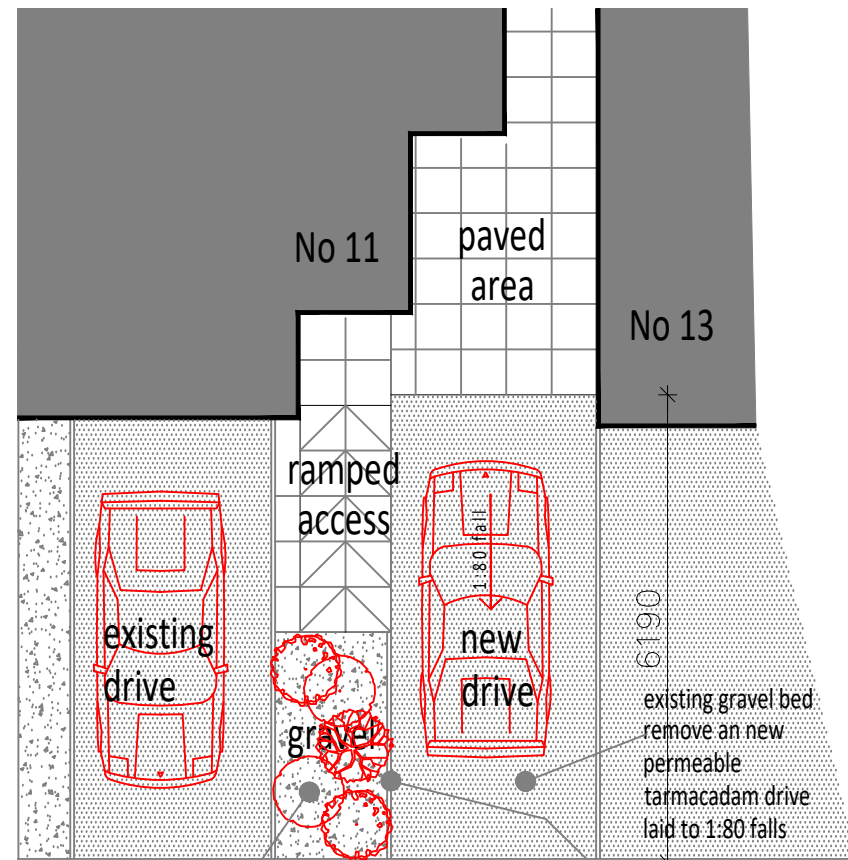

Proposed pavement

scale bar 1:100



PLANNING

NPAarchitectural
architectural services

38 Churchlands Lane, Standish, Wigan, Lancs WN6 0XU
mob : 07810 247612 e-mail : nparchitectural@gmail.com

Client:

Mr D Campbell
11 Robert Harrison Avenue
Manchester
M20 1LW

Title

Proposed additional parking

Date 24.02.25 Scale 1:100@A4

Drg No
NPA 287. A03

Rev
B

B 29.04.25 permeable tarmac noted.
A 07.04.25 tarmac laid to fall, additional planting - Planning

Rev Date Revision