


Typical Eaves and Roof Detail,
pitch may vary.

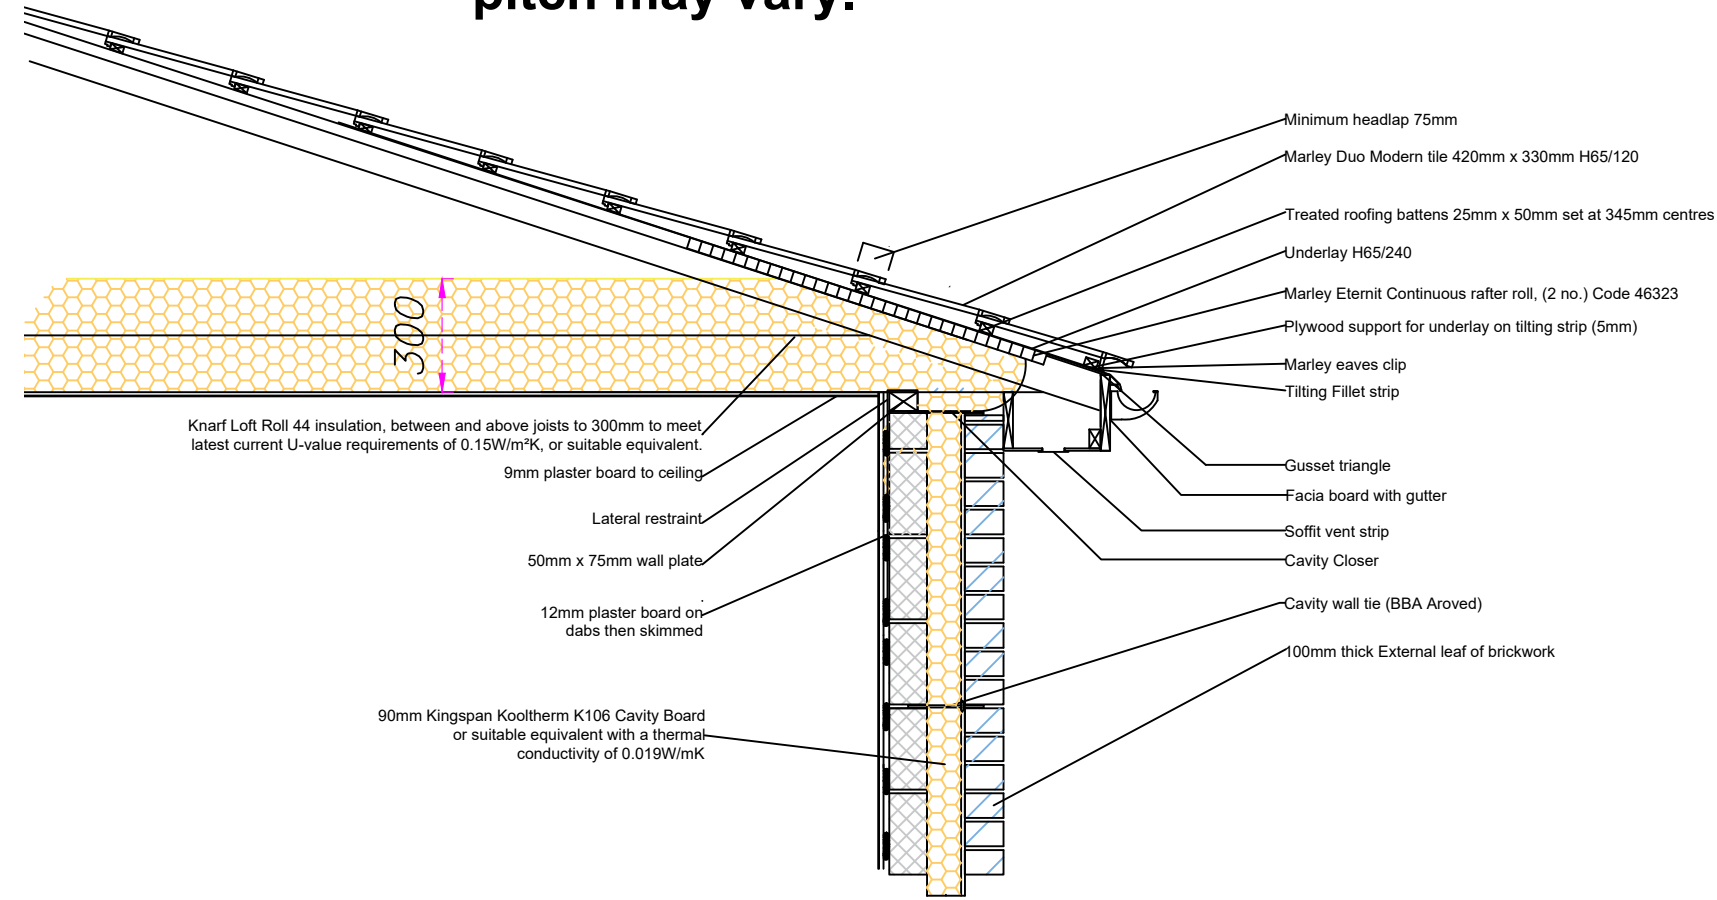

I agree to M.L.C.O.'s proposed plans

Signed

Date

Scale / Paper:	Date:
1 : 20 @ A3	14/05/2023

Revisions / Options		
No.	Date.	Sig.

Project - Design Specifications.

Master Kayden Condron
30 Garland Road
Sharston
Manchester
M22 5EG

Manchester Local Care Organisation.
Directorate for Children and Families.
Philips Park Road.
Beswick.
Manchester.
M11 3PU
Tel No : 0161 277 1704

Foundation and Wall Detail -
600mm Foundation - Concrete Slab.

