IF IN DOUBT ASK

3rd ANGLE PROJECTION

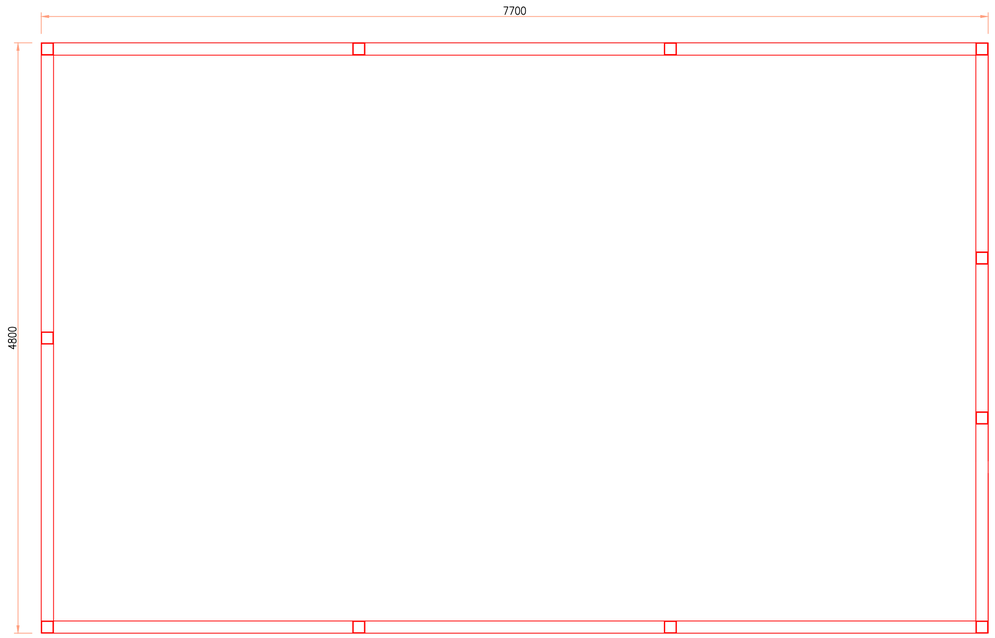

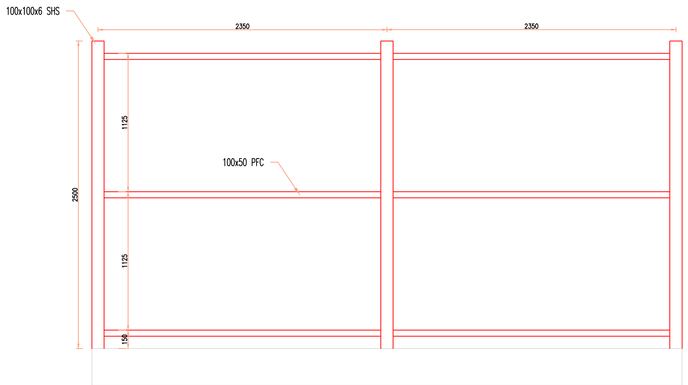

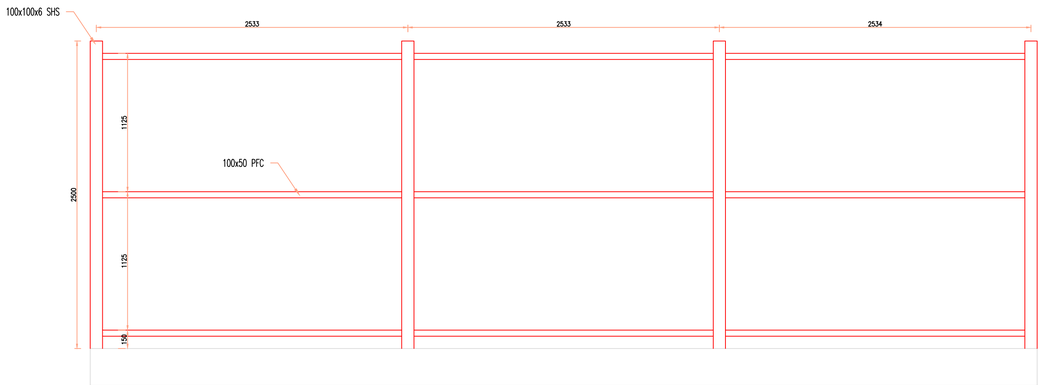

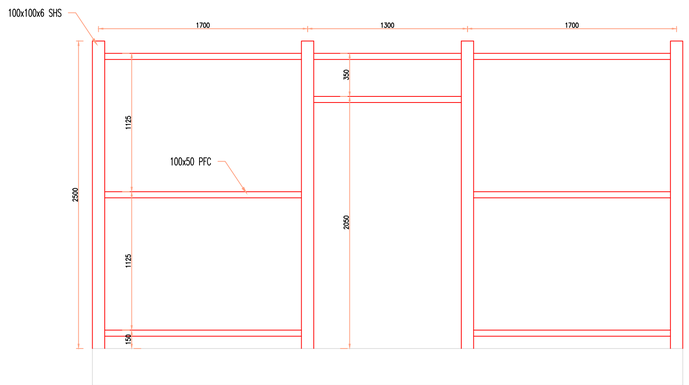

A	FIRST ISSUE	BH	BH	AW	23.04.25
ISSUE	DESCRIPTION	ENG	DRN	CHKD	DATE

CLIENT:- NATIONWIDE	CONTRACT No 72925
	SCALE NTS
PROJECT:- PARK INN RADISSON	DRAWING No 72925-003
TITLE PARK INN - STEELWORK 003	

ISSUED FOR APPROVAL		
DATE	23/04/25	
STATUS	PLEASE INDICATE STATUS WITH SIGNATURE	SIGN BELOW
A	NO COMMENTS, PROCEED WITH MANUFACTURE	
B	PROCEED TO MANUF SUBJECT TO COMMENTS	
C	REVISE AS PER COMMENTS AND RESUBMIT	

Bespoke Acoustic Solutions LTD

Unit 12 Wardley Industrial Estate
Shield Drive,Worsley
M28 2QB
Tel: 0161 804 4440
E-MAIL: ben@bas-ltd.co.uk

Bespoke Acoustic Solutions