



EXISTING 96 SIGN TO BE
REMOVED AND REPLACED
WITH PROPOSED D48 SIGN

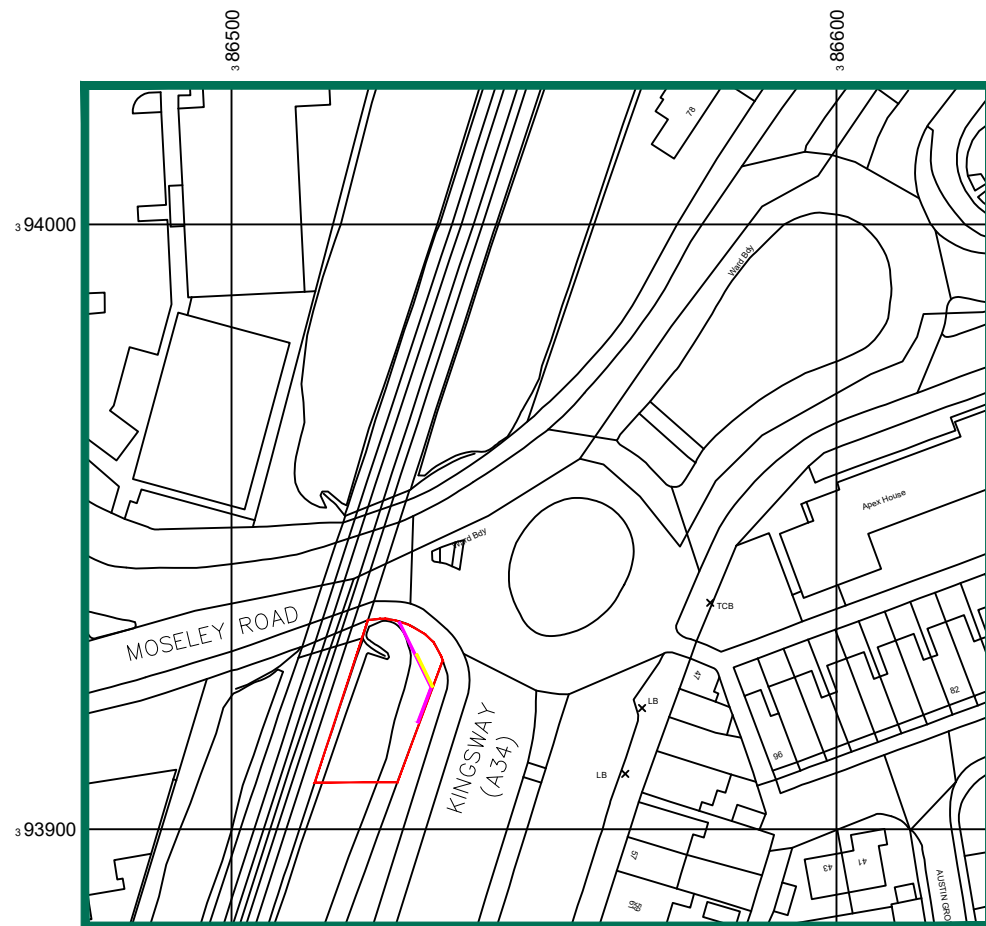


SITE PHOTOGRAPH

STREETVIEW LINK – <https://goo.gl/maps/r3FRo6BcZFWxkAeN7>

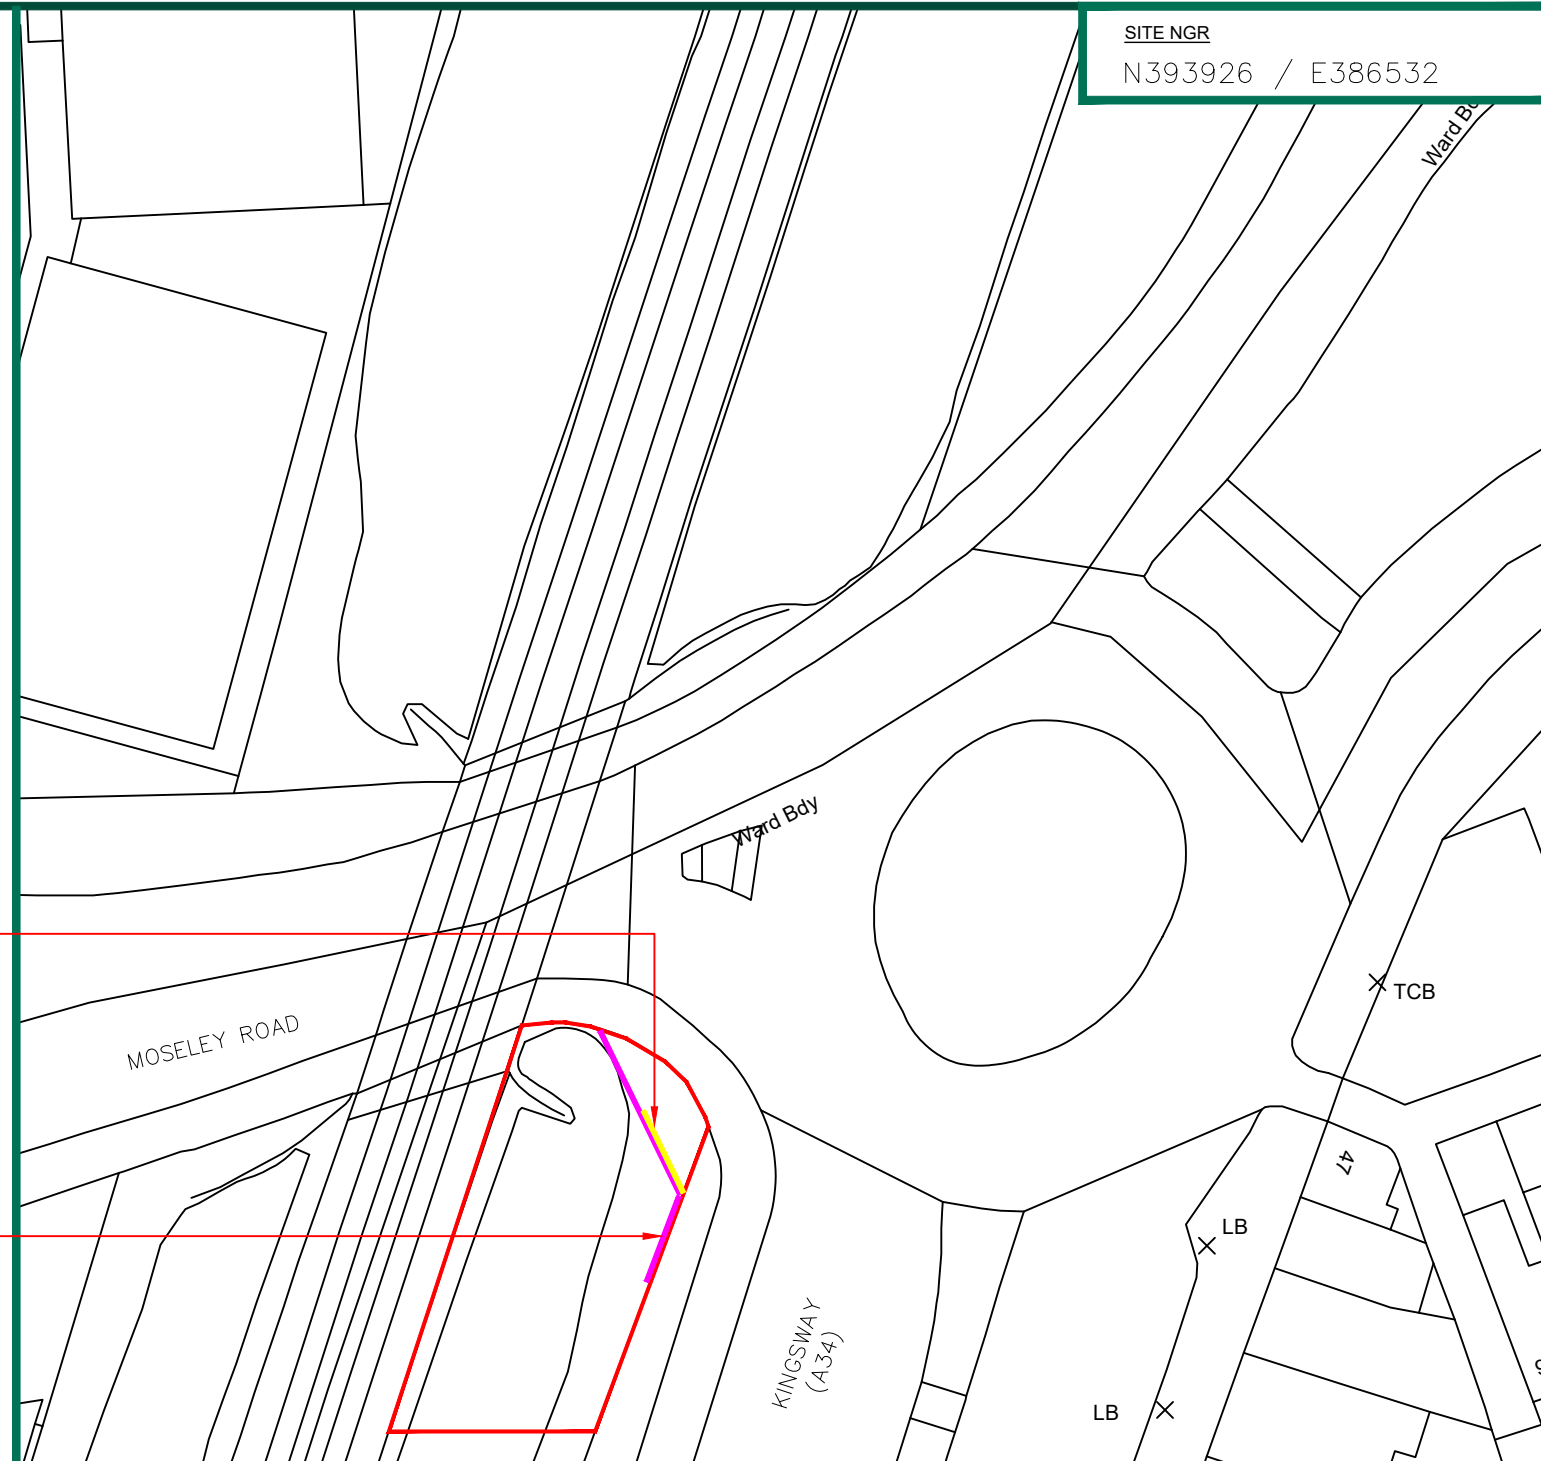

SITE NGR
N393926 / E386532

EXISTING 48 SIGN TO BE
REMOVED AS PART OF
APPLICATION

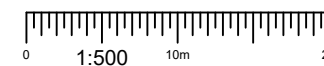

— SITE DEMISE LINE

EXISTING 48 & 96 -SHEET ADVERTISING HOARDING

UPGRADE OF 1No. 48-SHEET ADVERTISING HOARDING TO DIGITAL LED DISPLAY




CLIENT

The Network Rail logo, featuring the text "Network Rail" in a bold, blue, sans-serif font. Below the text is a stylized graphic consisting of three overlapping, upward-pointing chevrons or triangles in shades of red and orange, creating a sense of motion or a stylized 'N' shape.

					ADDRESS SIGNAGE REPLACEMENT AT ROUNDABOUT JUNCTION OF KINGSWAY & MOSELEY ROAD, MAULDETH ROAD, MANCHESTER, M19 2LL
B	EXISTING SIGN HEIGHTS AMENDED	NM	10.05.22	DCC	
A	FIRST ISSUE	PH	03.02.22	DCC	
REV	DESCRIPTION	BY	DATE	CHKD	
					TITLE
					SITE LOCATION PLAN
SCALE		DRAWN	CHECKED	APPROVED	DRAWING NUMBER YZ020301352201_001_B
AS SHOWN		PH	DCC	PC	
DATE		DATE	DATE	DATE	
		03.02.22	03.02.22	03.02.22	



DESKTOP SURVEY CAVEAT
SITE INFORMATION HAS BEEN DERIVED FROM 3rd PARTY SOURCES
AS NECESSARY, ALTHOUGH BEST EFFORTS HAVE BEEN MADE TO
ENSURE THE DRAWING REPRESENT THE SITE FROM INFORMATION
AVAILABLE IT MUST BE UNDERSTOOD THAT THE FINAL SETTING OUT
ON SITE MAY VARY

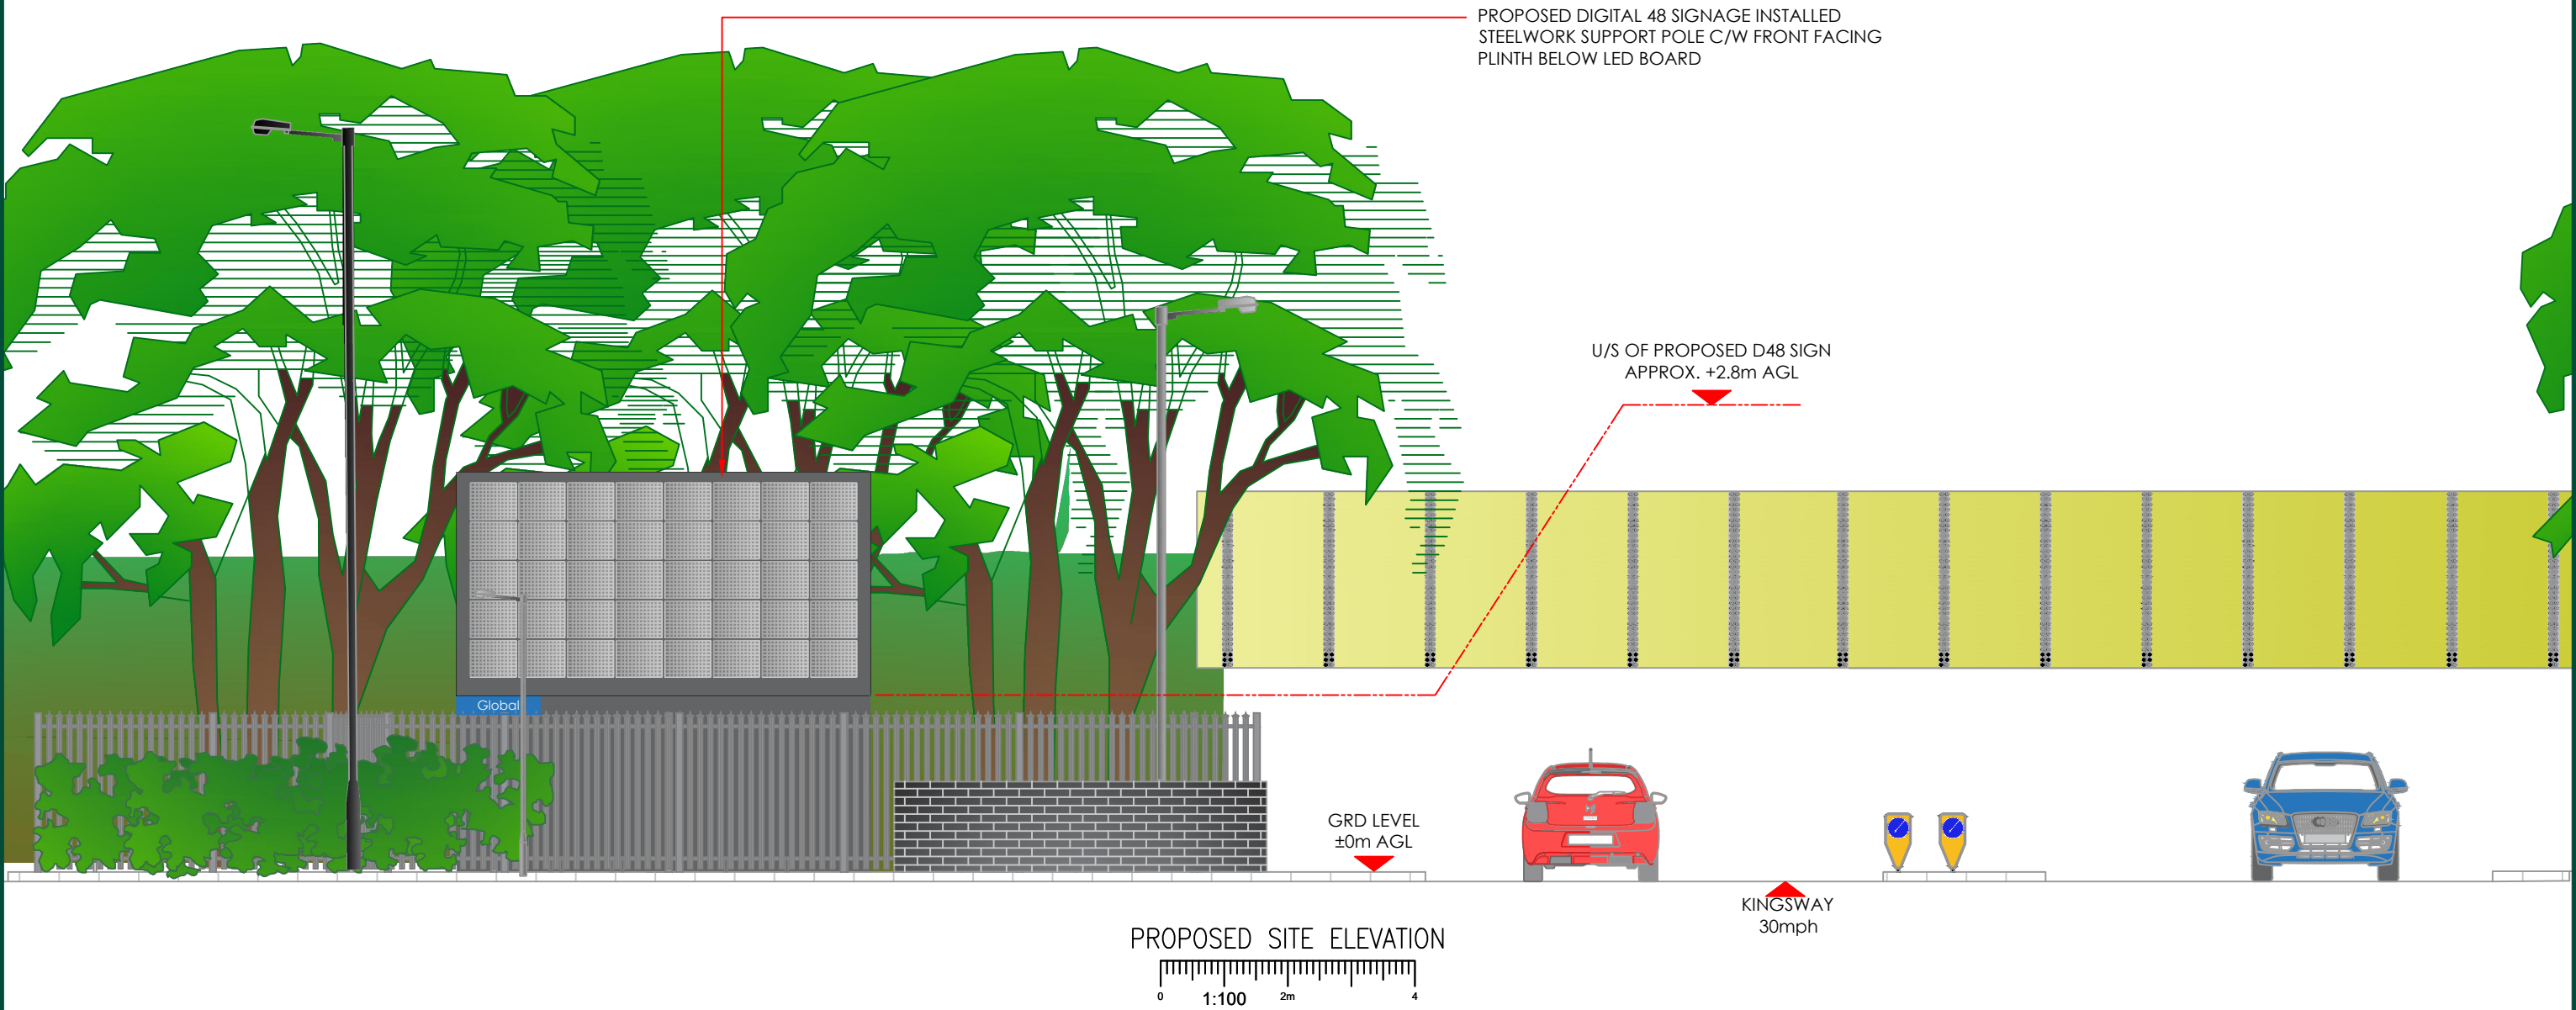

CLIENT









B	EXISTING SIGN HEIGHTS AMENDED	NM	10.05.22	DCC
A	FIRST ISSUE	PH	03.02.22	DCC
REV	DESCRIPTION	BY	DATE	CHKD
SCALE	DRAWN	CHECKED	APPROVED	
1:100	PH	DCC	PC	
	DATE 03.02.22	DATE 03.02.22	DATE 03.02.22	

ADDRESS
SIGNAGE REPLACEMENT AT ROUNDABOUT
JUNCTION OF KINGSWAY & MOSELEY ROAD,
MAULDETH ROAD, MANCHESTER, M19 2LL

TITLE
PROPOSED SITE ELEVATION

DRAWING NUMBER
YZ020301352201_003_B

DESKTOP SURVEY CAVEAT
SITE INFORMATION HAS BEEN DERIVED FROM 3rd PARTY SOURCES
OTHER SOURCES AS NECESSARY, ALTHOUGH BEST EFFORTS HAVE
BEEN MADE TO ENSURE THE DRAWING REPRESENT THE SITE FROM
INFORMATION AVAILABLE IT MUST BE UNDERSTOOD THAT THE
FINAL SETTING OUT ON SITE MAY VARY

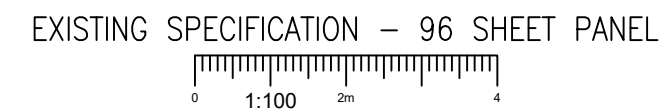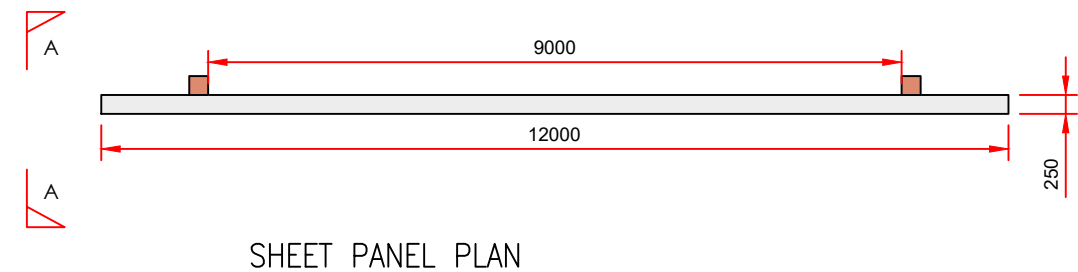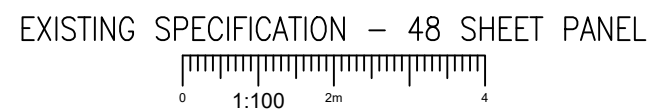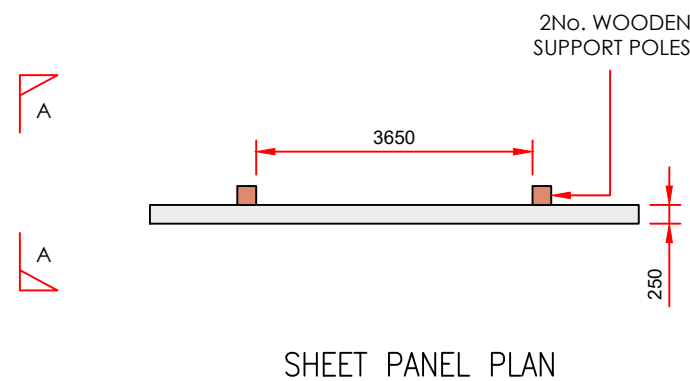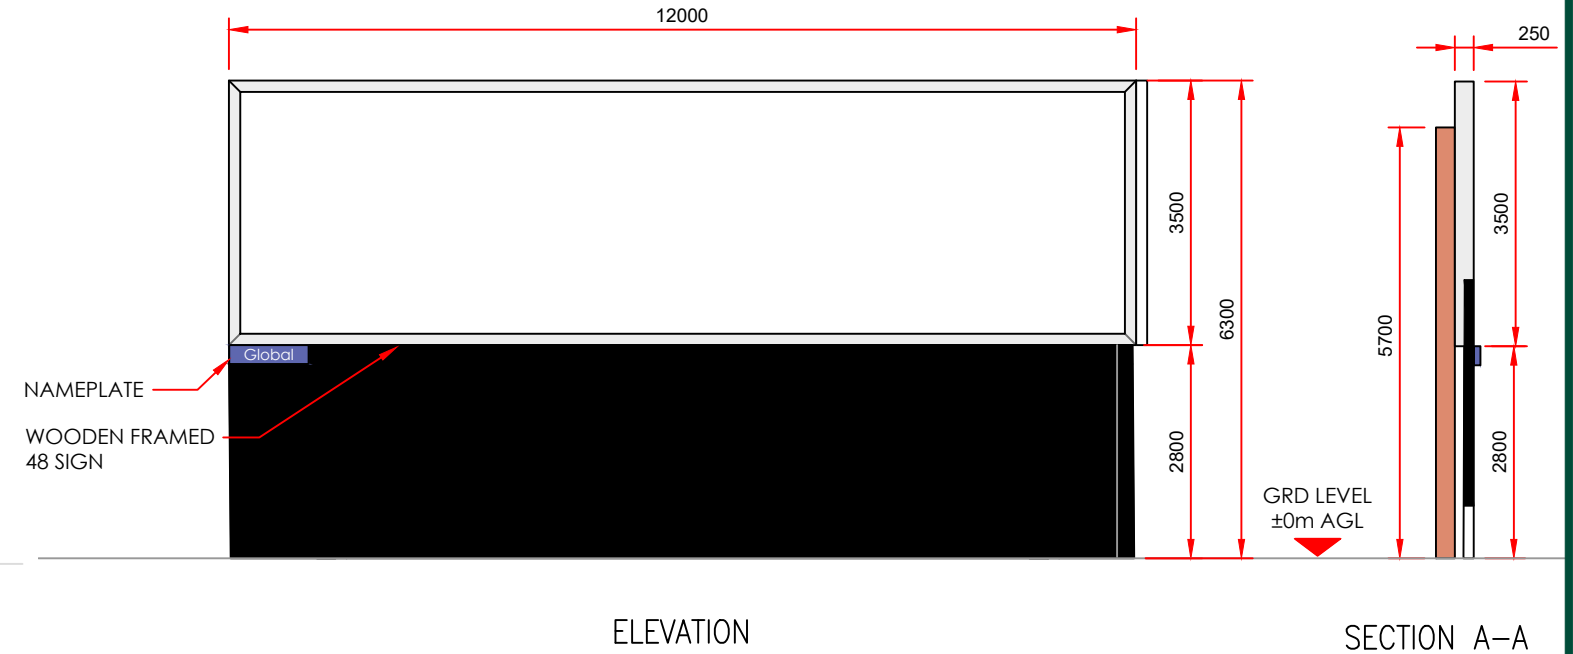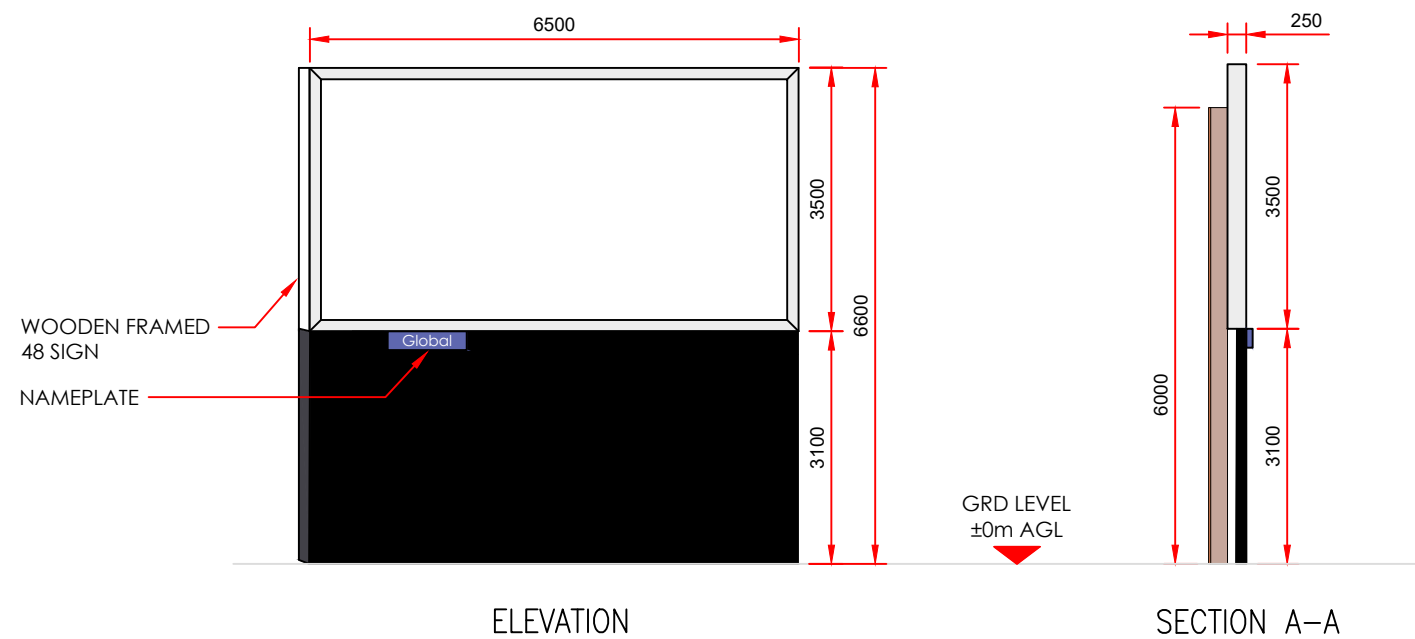

CLIENT



B	EXISTING SIGN HEIGHTS AMENDED	NM	10.05.22	DCC
A	FIRST ISSUE	PH	03.02.22	DCC
REV	DESCRIPTION	BY	DATE	CHKD
SCALE	DRAWN	CHECKED	APPROVED	
1:100	PH	DCC	PC	
	DATE 03.02.22	DATE 03.02.22	DATE 03.02.22	

ADDRESS
SIGNAGE REPLACEMENT AT ROUNDABOUT
JUNCTION OF KINGSWAY & MOSELEY ROAD,
MAULDETH ROAD, MANCHESTER, M19 2LL
TITLE
EXISTING SIGN SPECIFICATION
DRAWING NUMBER
YZ020301352201_004_B



EXISTING SITE VIEW



PROPOSED SITE VIEW







CLIENT



					ADDRESS SIGNAGE REPLACEMENT AT ROUNDABOUT JUNCTION OF KINGSWAY & MOSELEY ROAD, MAULDETH ROAD, MANCHESTER, M19 2LL
B	EXISTING SIGN HEIGHTS AMENDED	NM	10.05.22	DCC	TITLE PHOTO MONTAGE
A	FIRST ISSUE	PH	03.02.22	DCC	
REV	DESCRIPTION	BY	DATE	CHKD	DRAWING NUMBER YZ020301352201_005_B
SCALE	DRAWN	CHECKED	APPROVED		
N.T.S	PH DATE 03.02.22	DCC DATE 03.02.22	PC DATE 03.02.22		